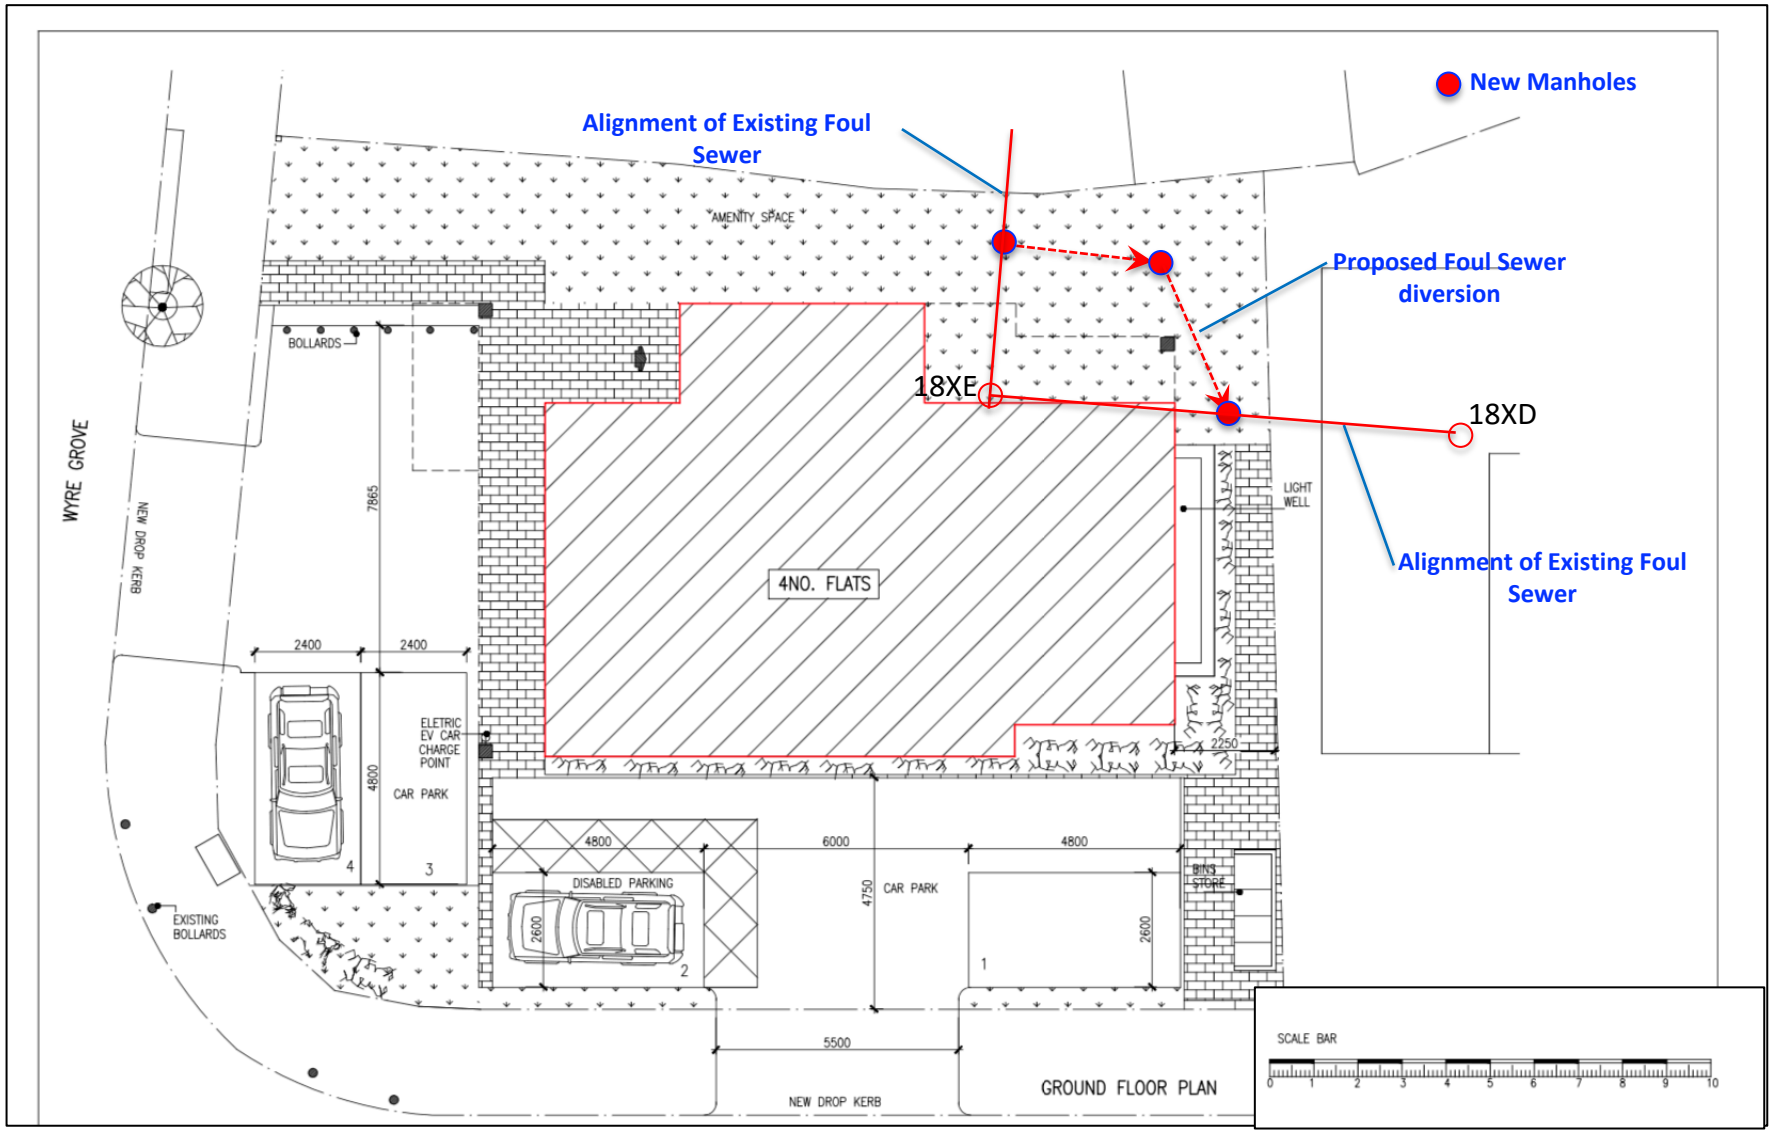Appendix I Proposed Foul Sewer Diversion Plan