


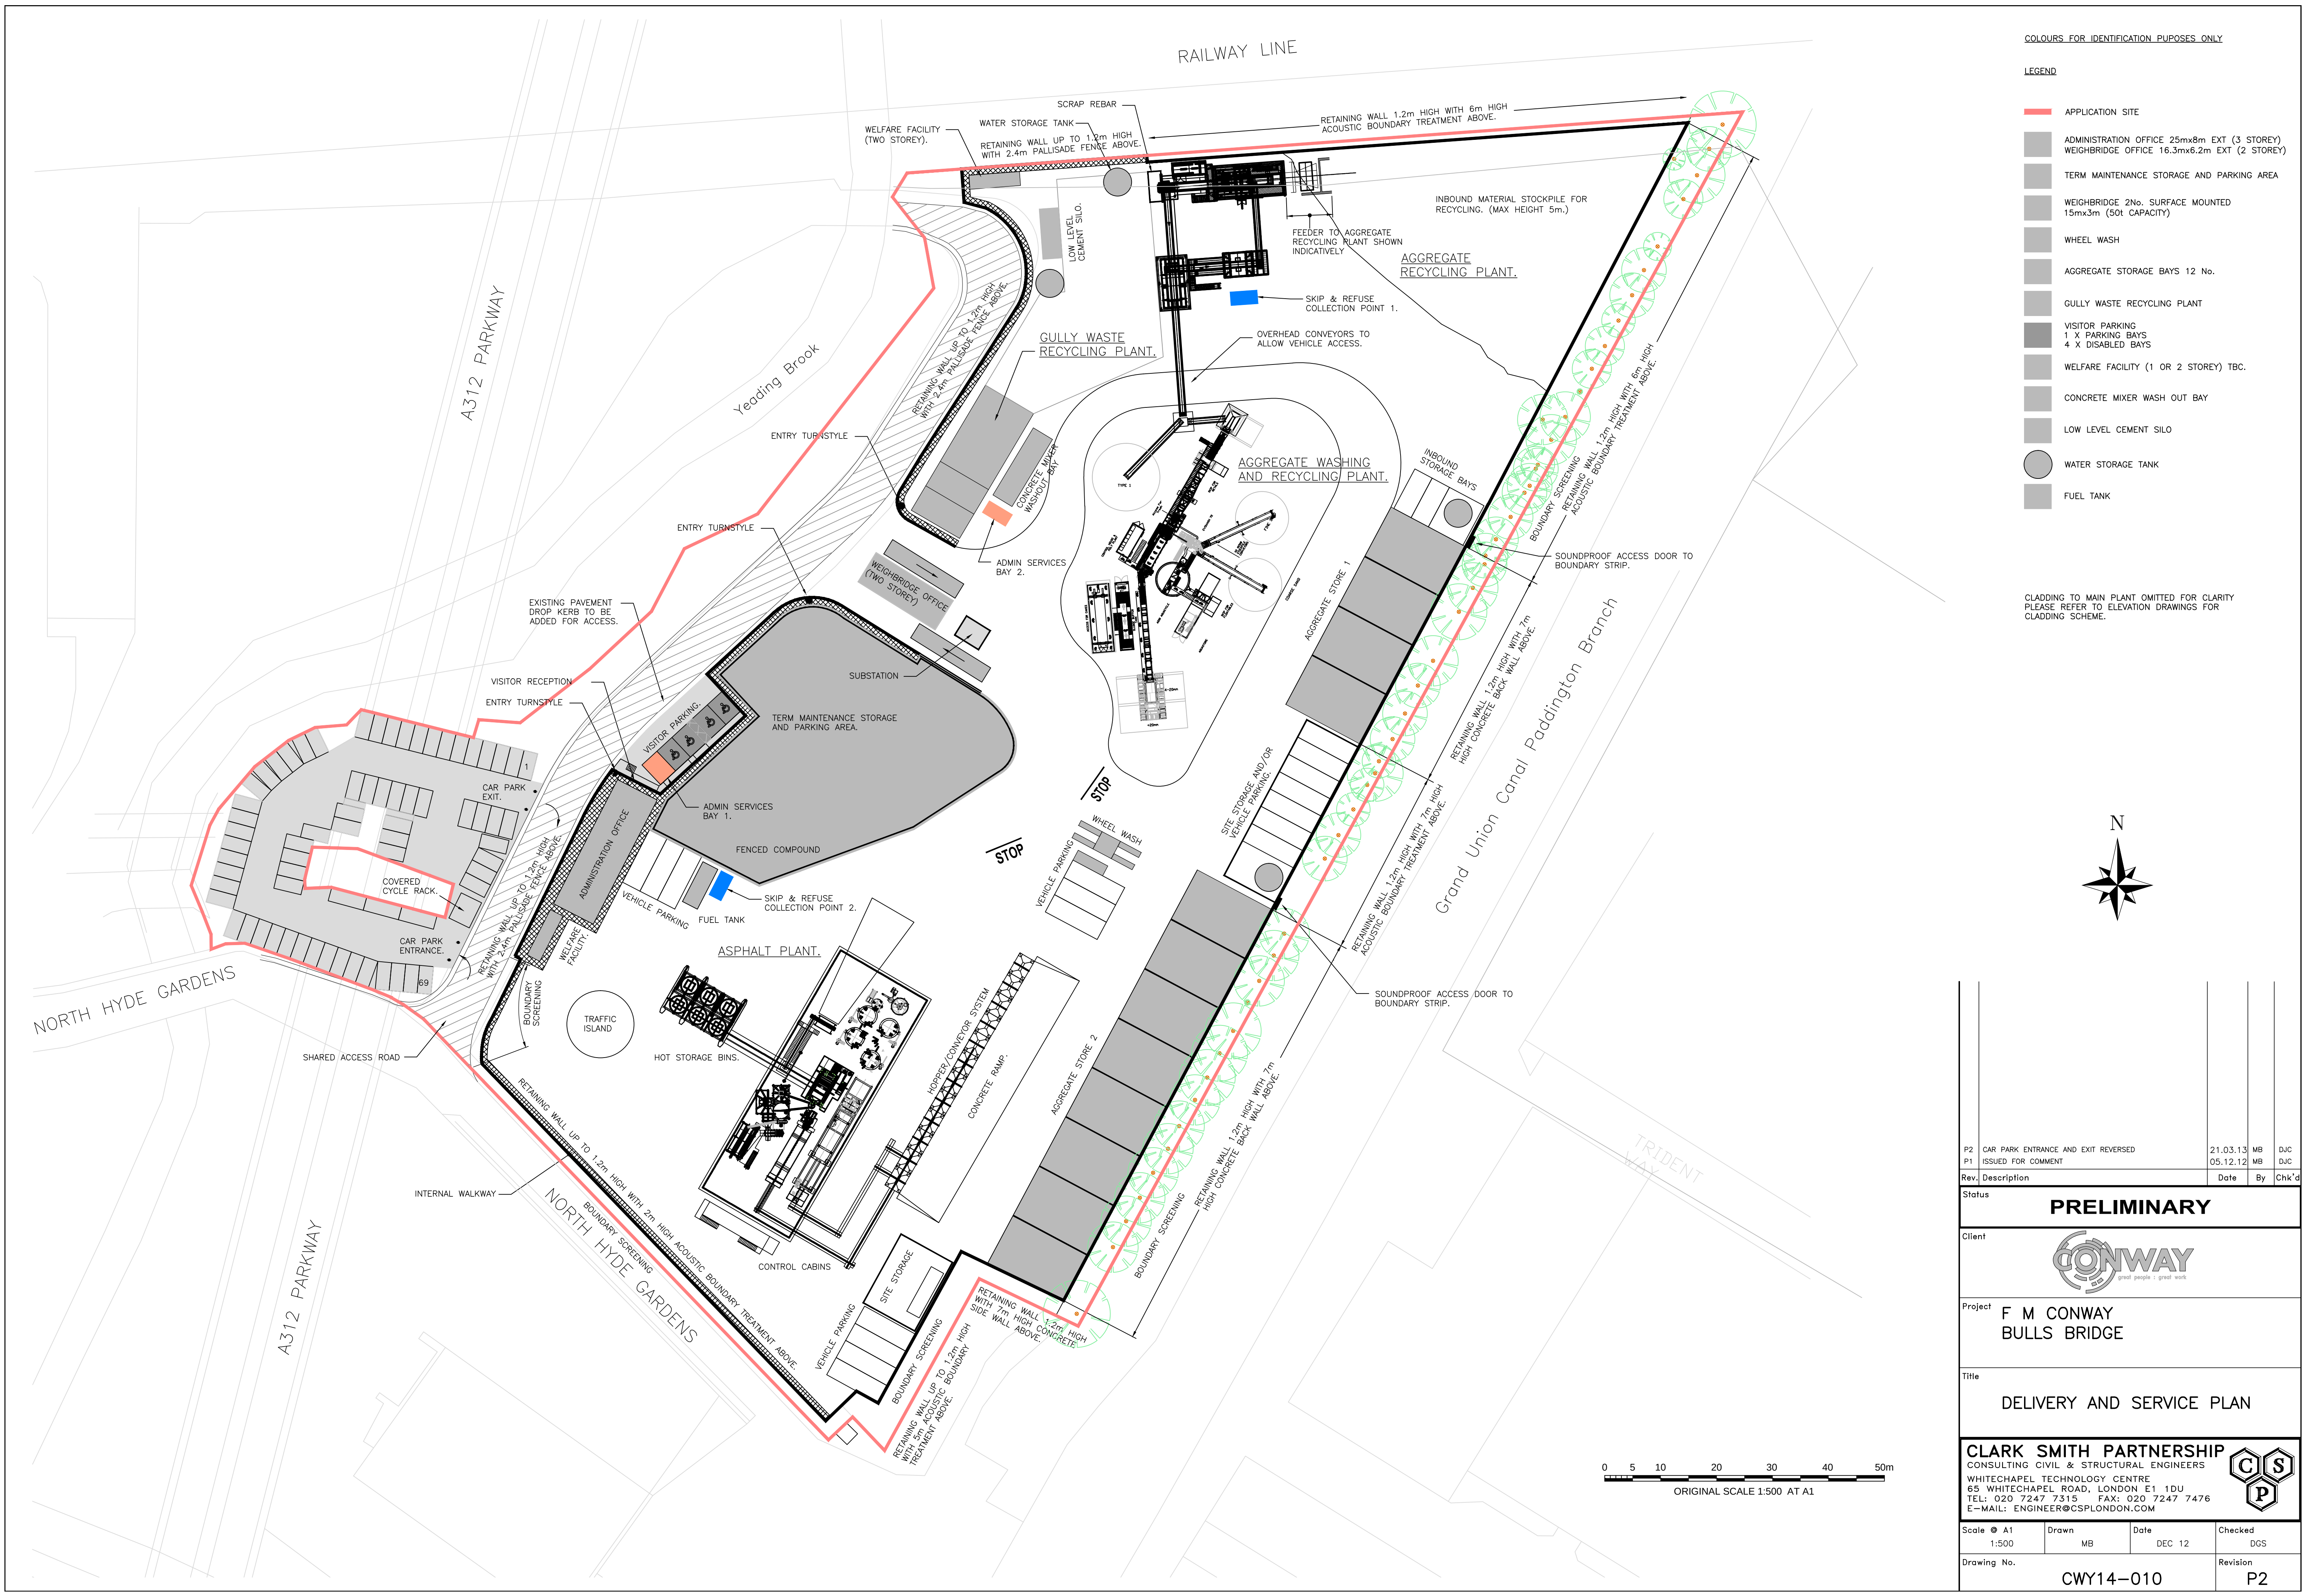


COLOURS FOR IDENTIFICATION PUPOSES ONLY

LEGEND

- APPLICATION SITE
- ADMINISTRATION OFFICE 25mx8m EXT (3 STOREY)
- WEIGHBRIDGE OFFICE 16.3mx6.2m EXT (2 STOREY)
- TERM MAINTENANCE STORAGE AND PARKING AREA
- WEIGHBRIDGE 2No. SURFACE MOUNTED 15mx3m (50t CAPACITY)
- WHEEL WASH
- AGGREGATE STORAGE BAYS 12 No.
- GULLY WASTE RECYCLING PLANT
- VISITOR PARKING 1 X PARKING BAYS 4 X DISABLED BAYS
- WELFARE FACILITY (1 OR 2 STOREY) TBC.
- CONCRETE MIXER WASH OUT BAY
- LOW LEVEL CEMENT SILO
- WATER STORAGE TANK
- FUEL TANK

CLADDING TO MAIN PLANT OMITTED FOR CLARITY PLEASE REFER TO ELEVATION DRAWINGS FOR CLADDING SCHEME.

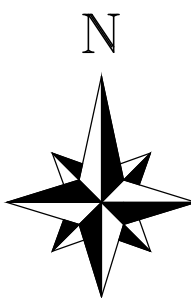

P2	CAR PARK ENTRANCE AND EXIT REVERSED	21.03.13	MB	DJC
P1	ISSUED FOR COMMENT	05.12.12	MB	DJC
Rev.	Description	Date	By	Chk'd

Status **PRELIMINARY**



Project **F M CONWAY BULLS BRIDGE**

Title **DELIVERY AND SERVICE PLAN**

CLARK SMITH PARTNERSHIP
CONSULTING CIVIL & STRUCTURAL ENGINEERS
WHITECHAPEL TECHNOLOGY CENTRE
65 WHITECHAPEL ROAD, LONDON E1 1DU
TEL: 020 7247 7315 FAX: 020 7247 7476
E-MAIL: ENGINEER@CSPLONDON.COM



Scale @ A1 1:500	Drawn MB	Date DEC 12	Checked DGS
Drawing No. CWY14-010	Revision P2		

