


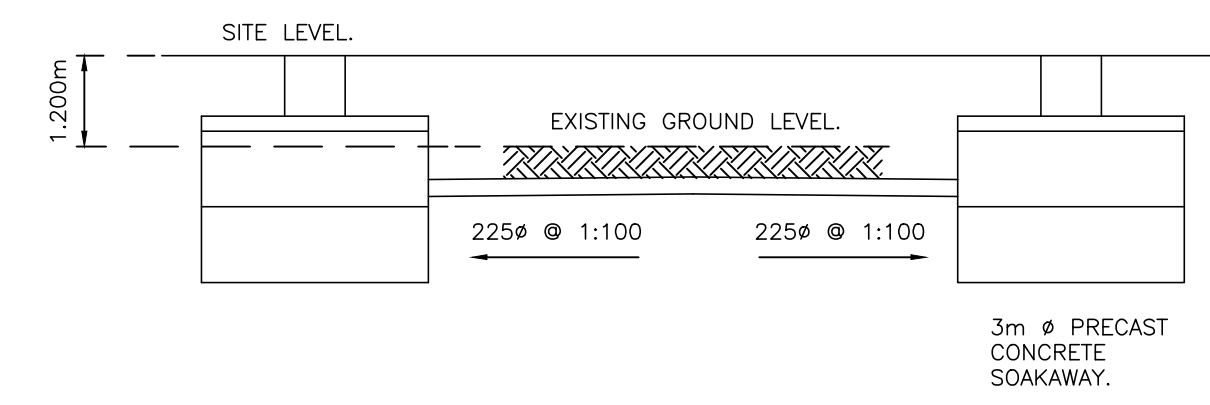

|             |                                        |             |           |             |
|-------------|----------------------------------------|-------------|-----------|-------------|
| P3          | DIMENSIONS TO BROOK FROM CARPARK ADDED | 07.01.13    | MB        | DJC         |
| P2          | DIMENSIONS TO BROOK AND CANAL ADDED    | 07.01.13    | MB        | DJC         |
| P1          | PRELIMINARY ISSUE                      | 04.01.13    | MB        | DJC         |
| <b>Rev.</b> | <b>Description</b>                     | <b>Date</b> | <b>By</b> | <b>Chk'</b> |

|       |               |
|-------|---------------|
| Title | SITE DRAINAGE |
|-------|---------------|



|                              |             |                |                    |
|------------------------------|-------------|----------------|--------------------|
| Scale © A1<br>1:500          | Drawn<br>MB | Date<br>JAN 13 | Checked<br>DJC     |
| Drawing No.<br><br>CWY14-105 |             |                | Revision<br><br>P3 |