






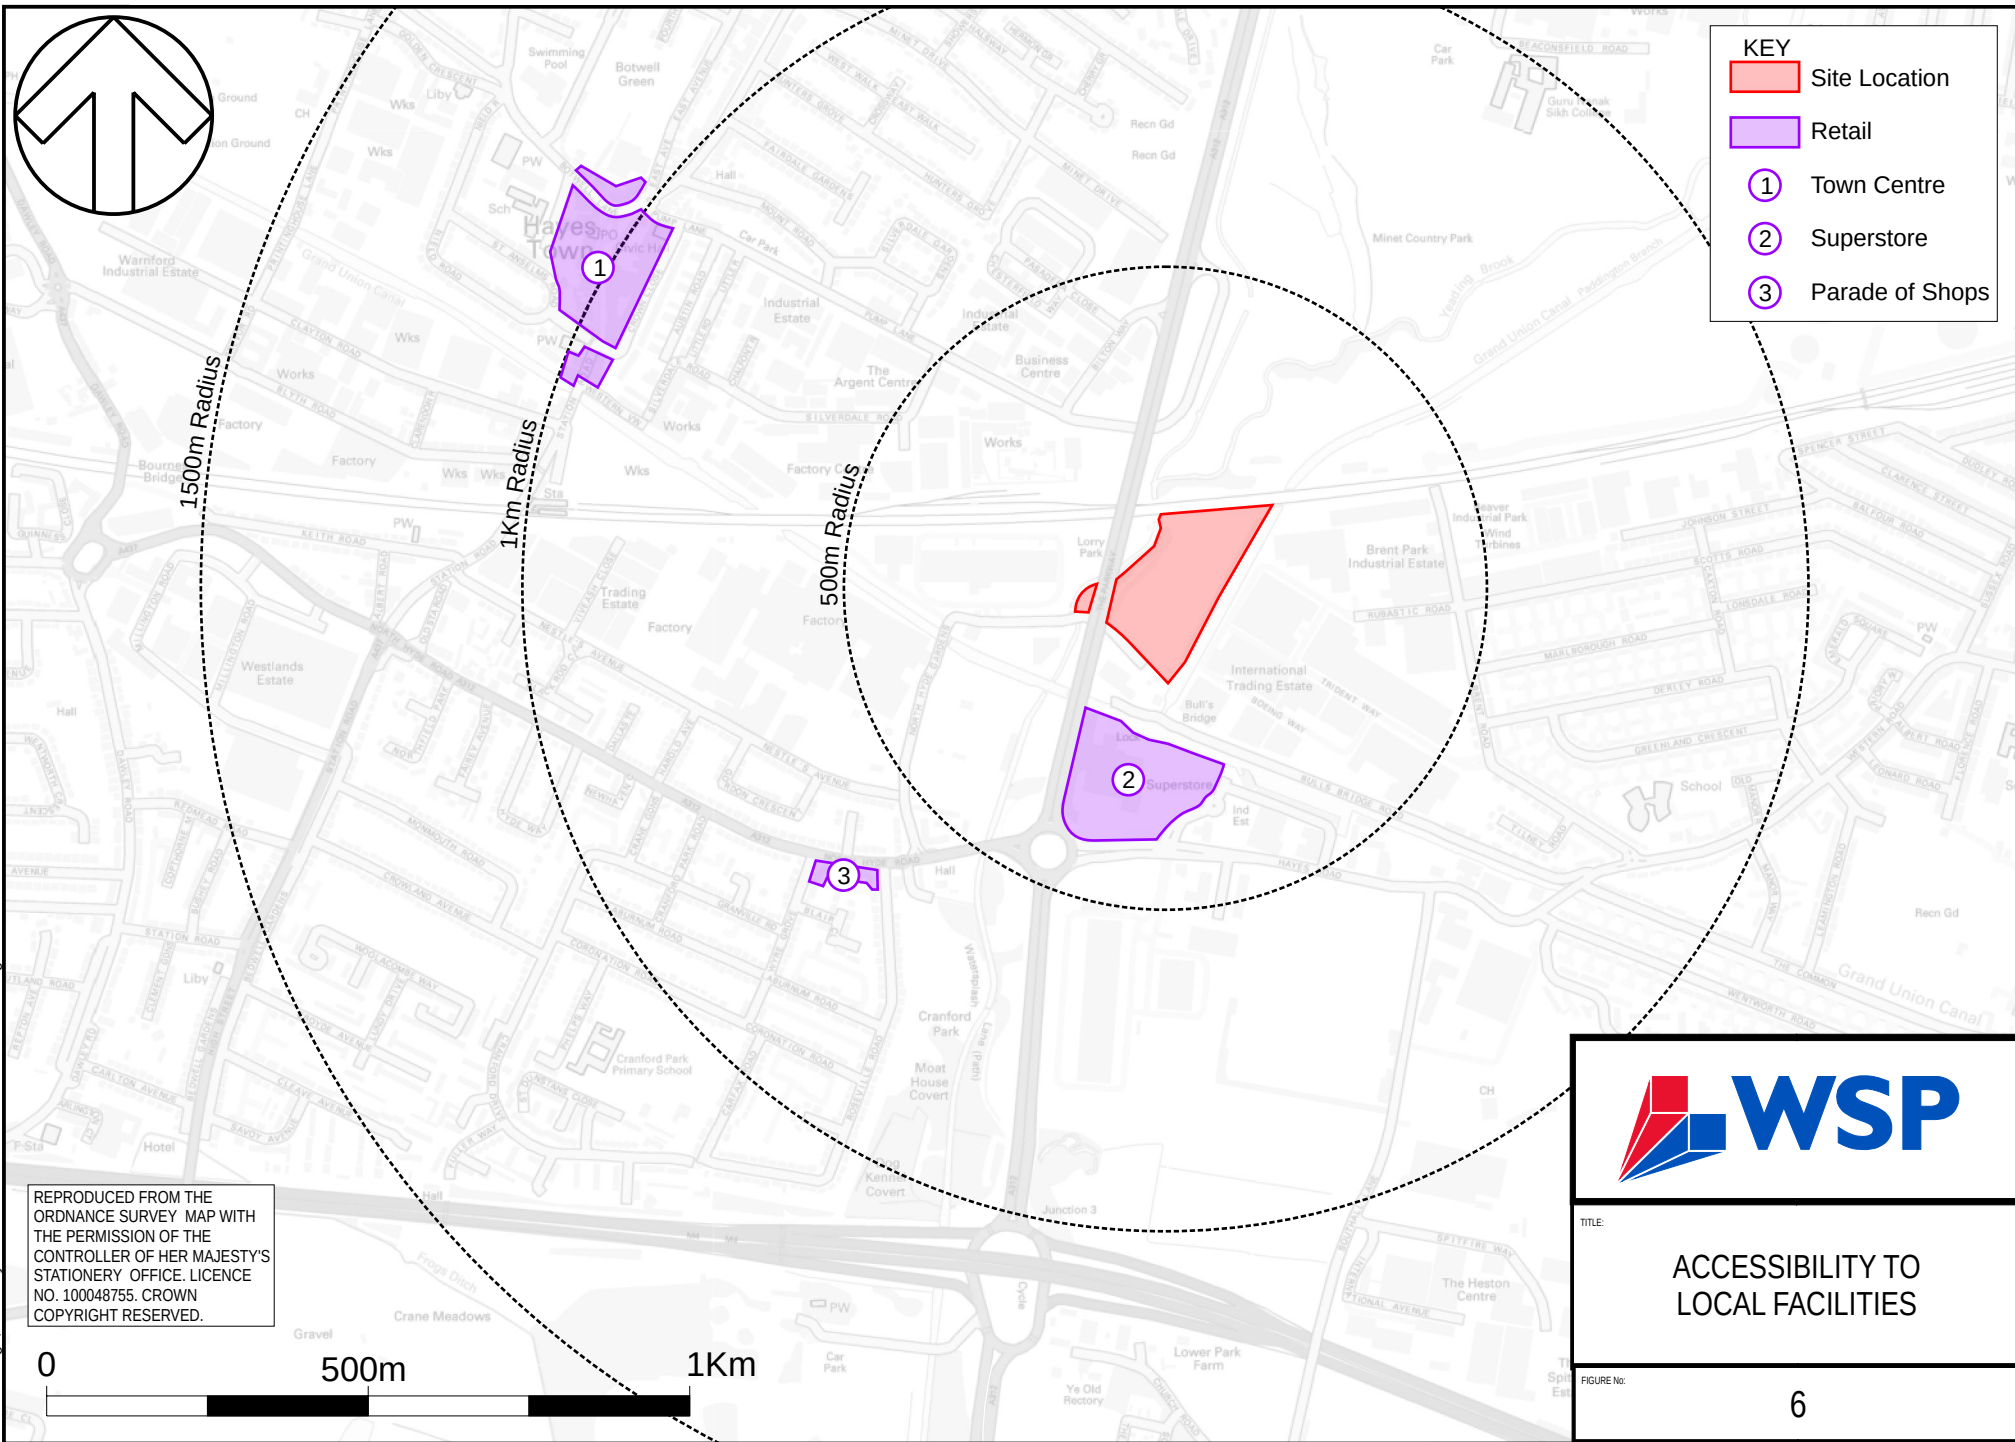


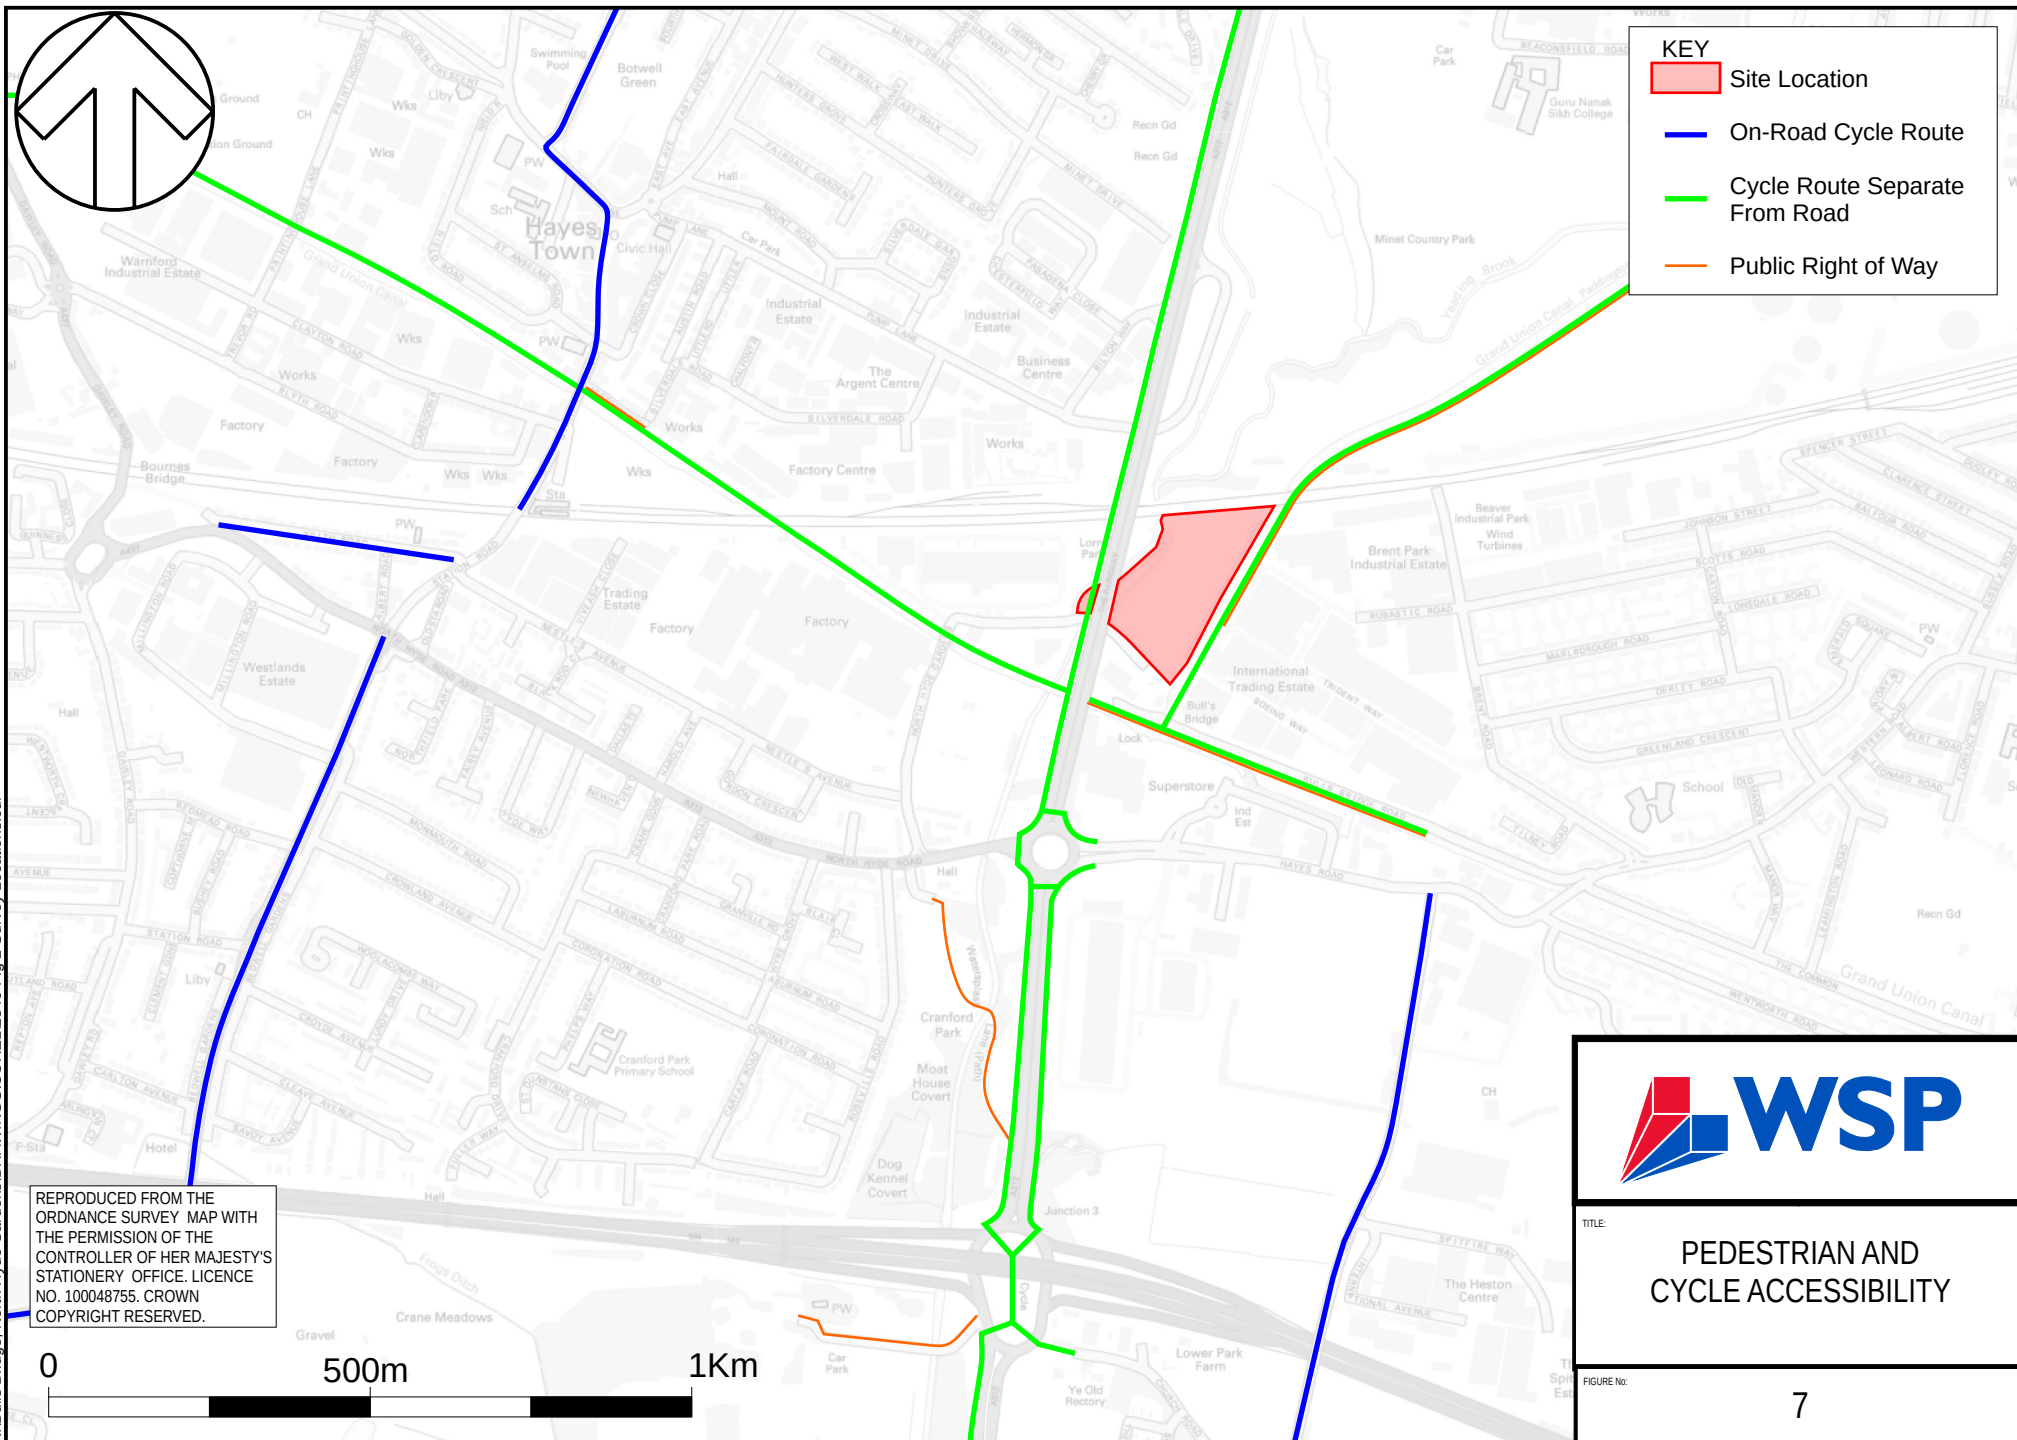


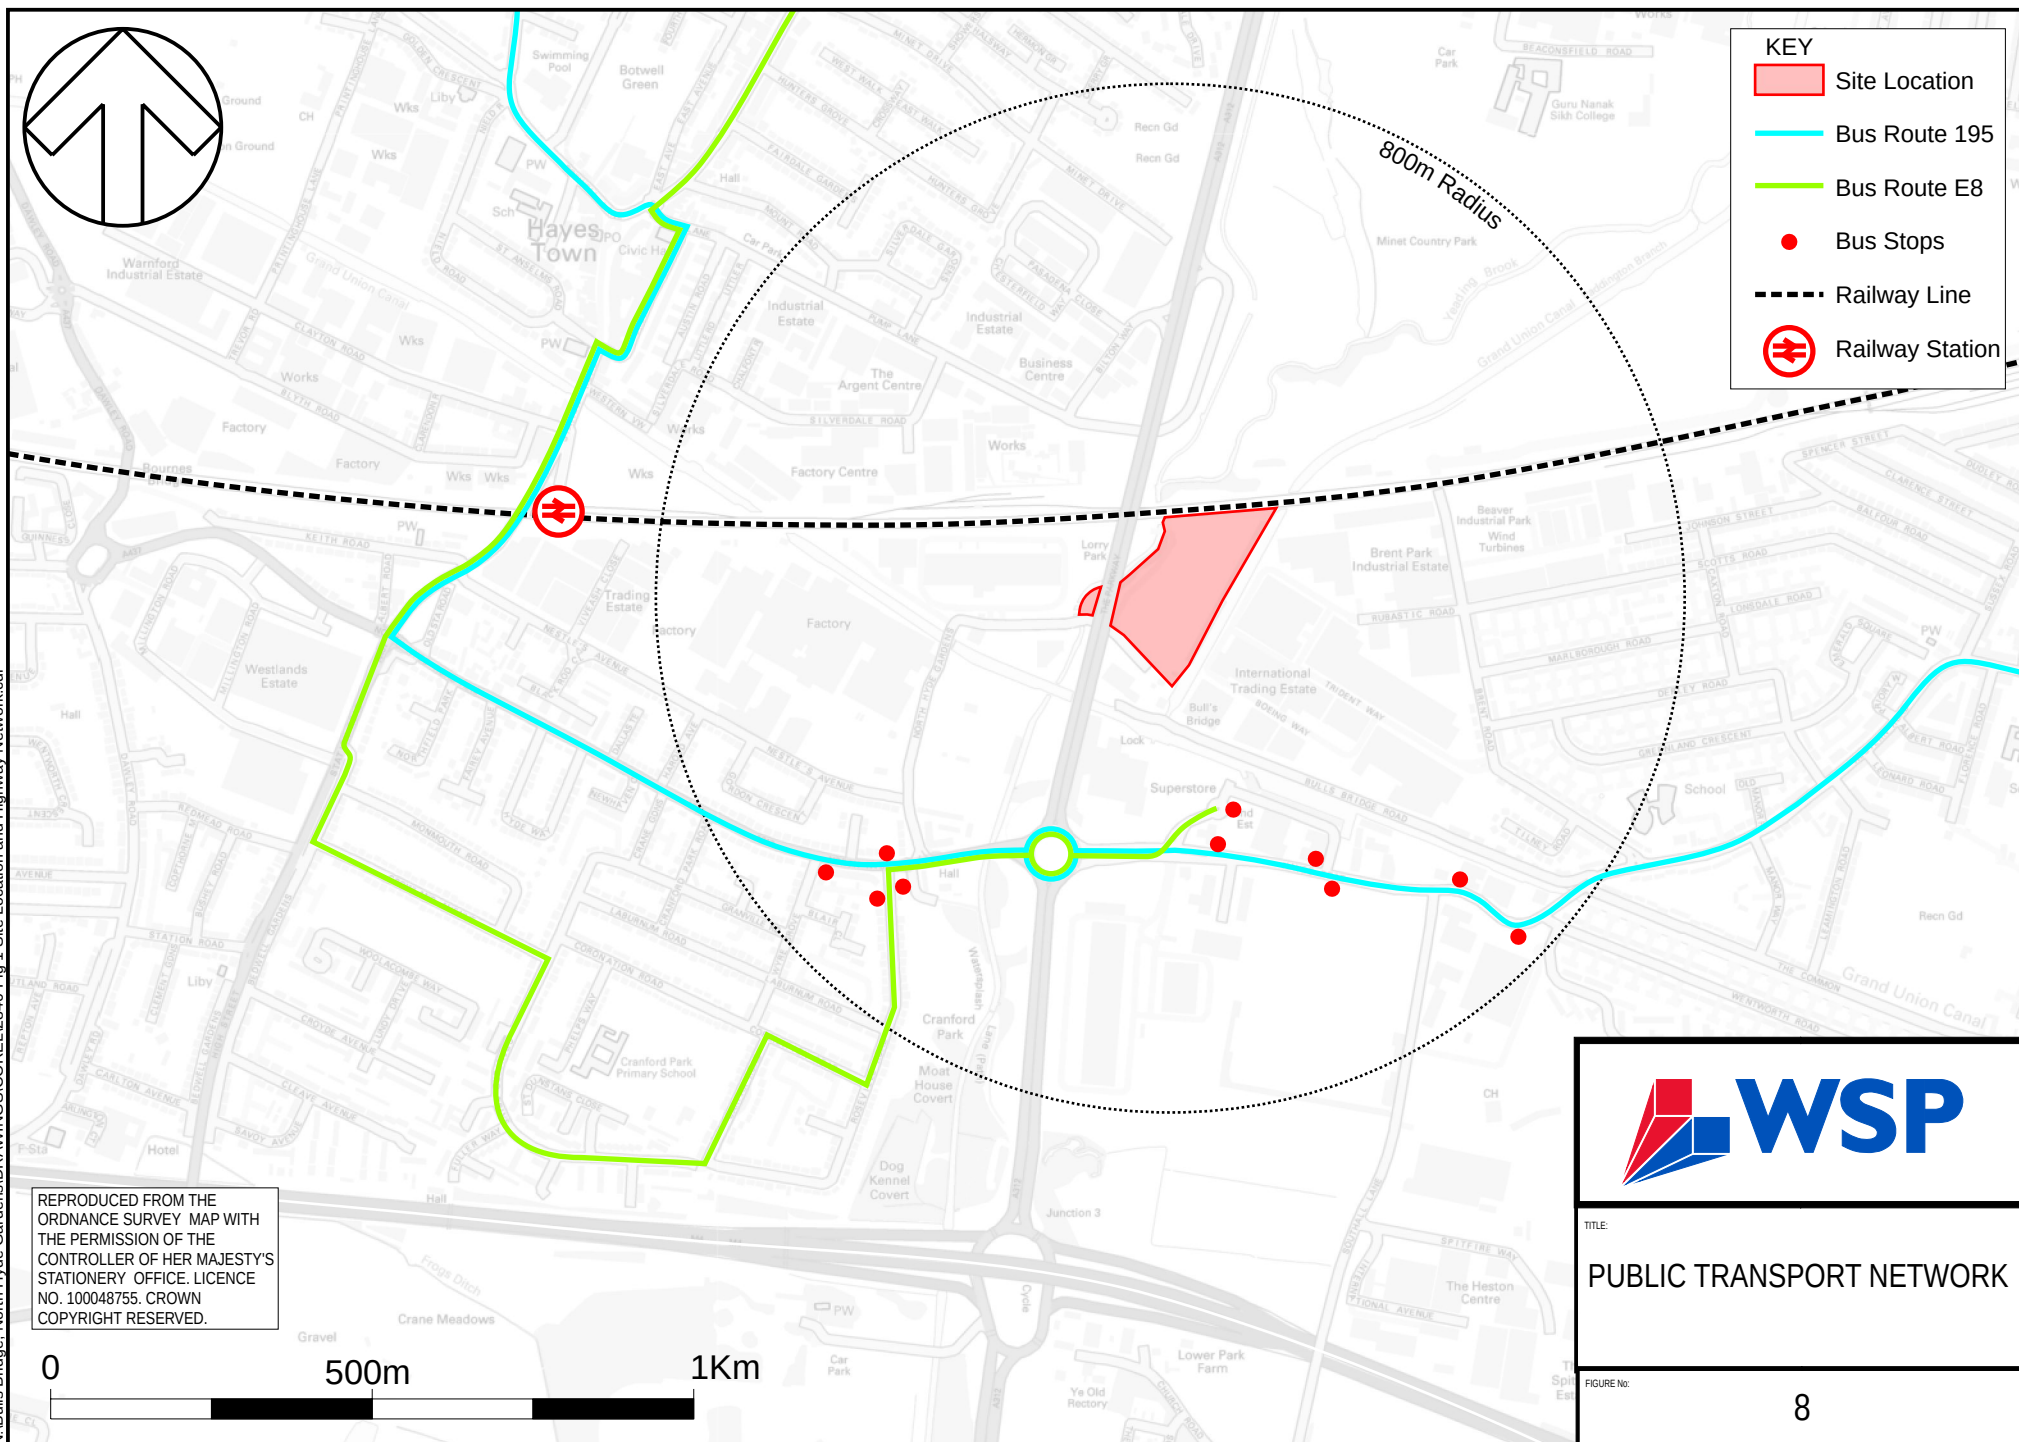


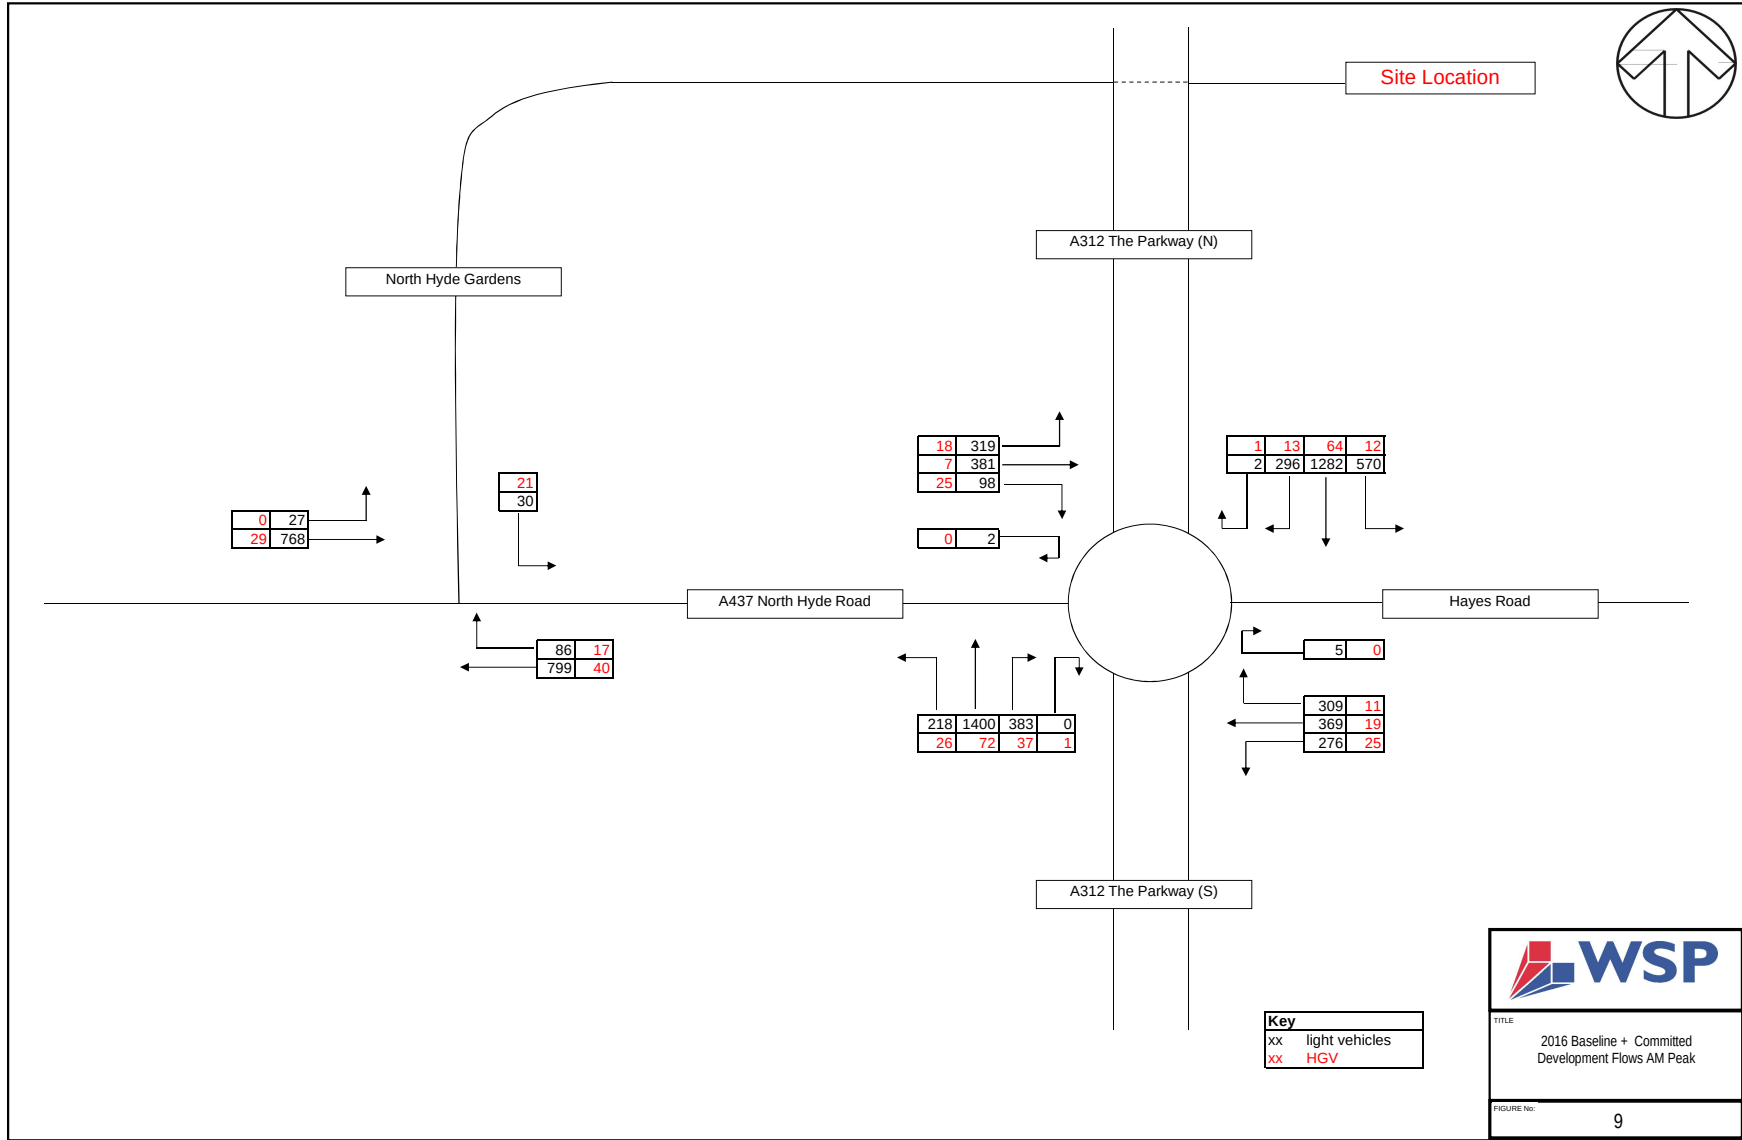

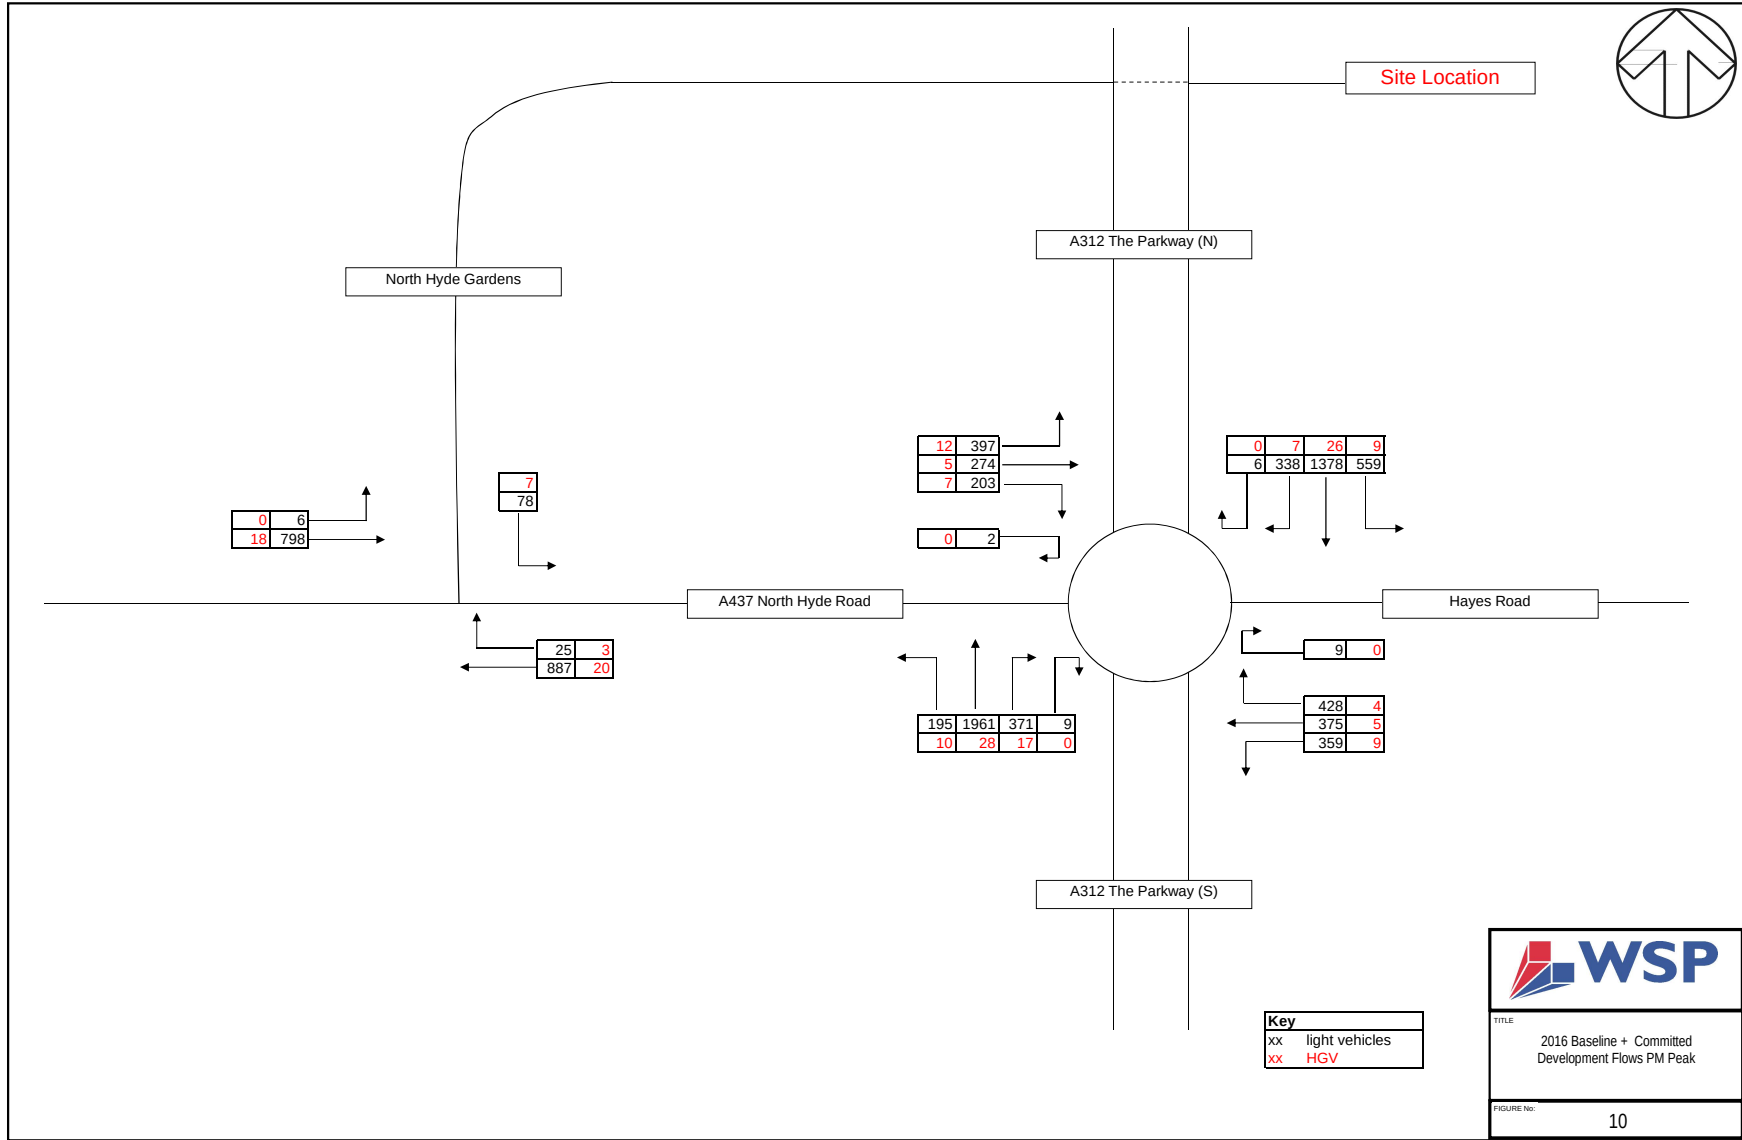

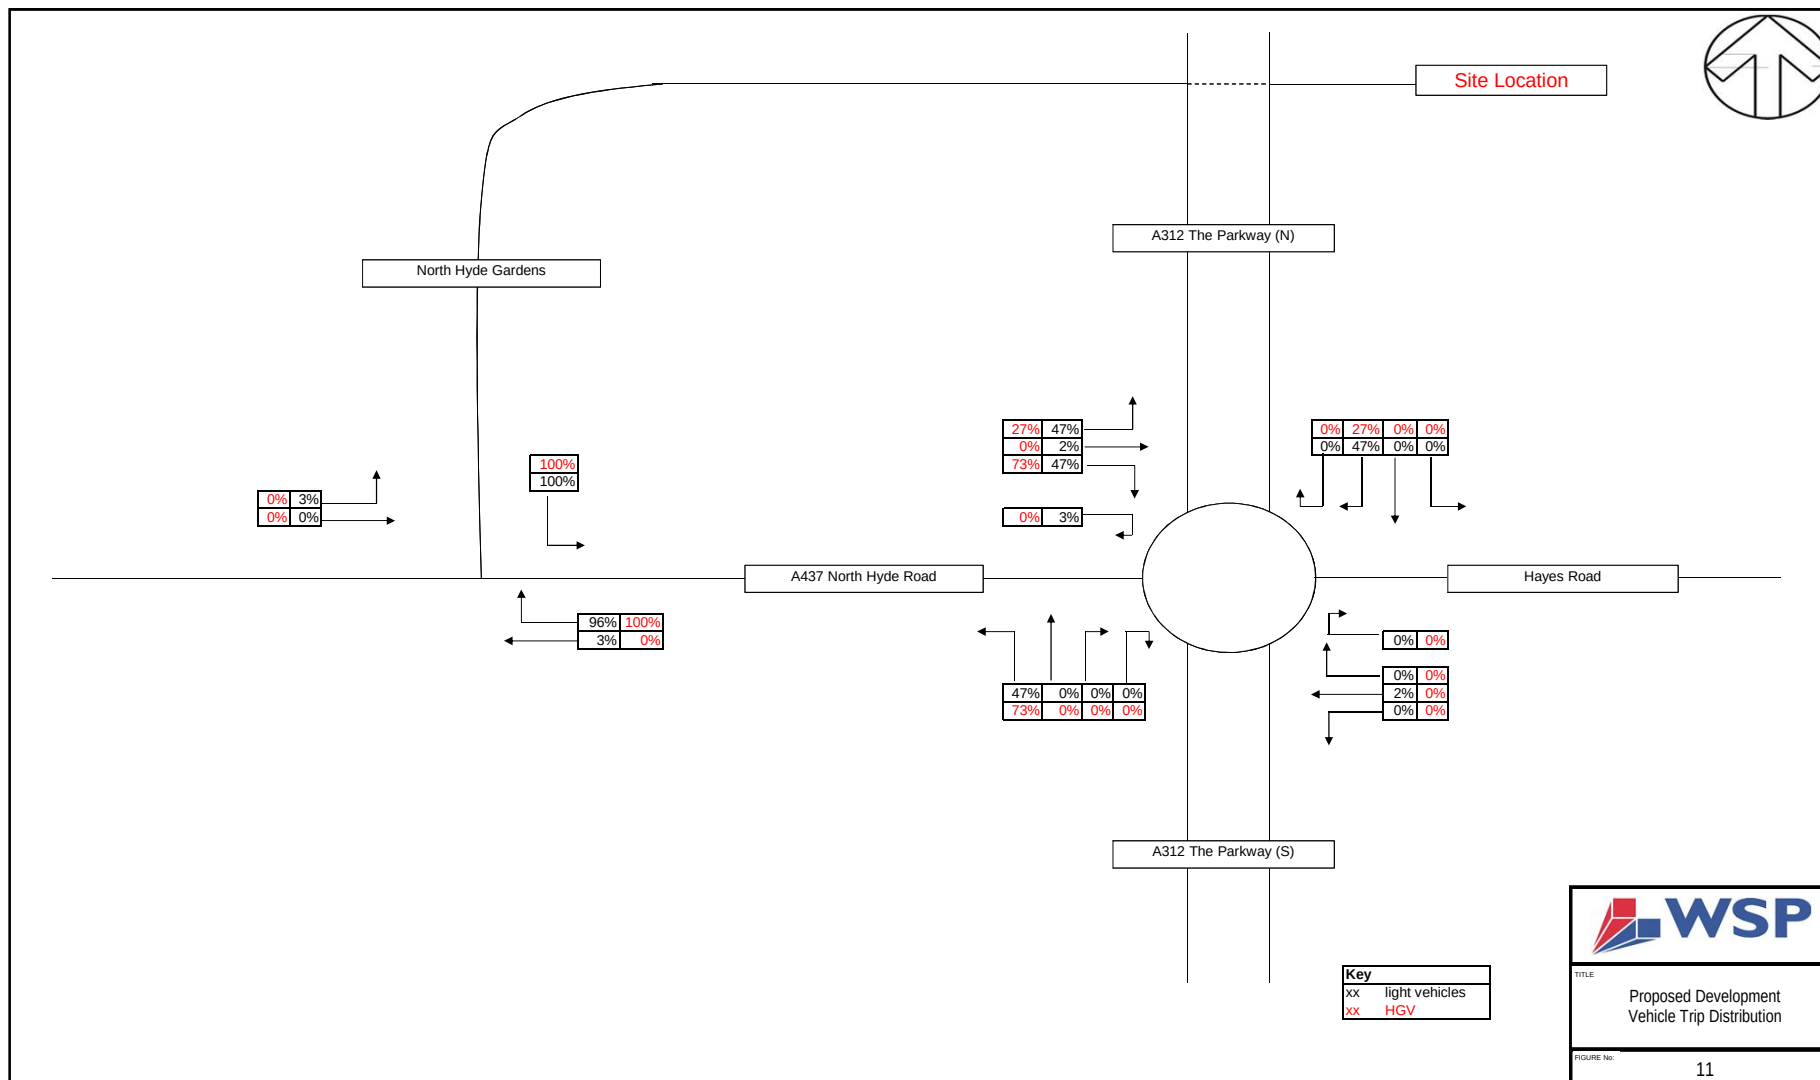

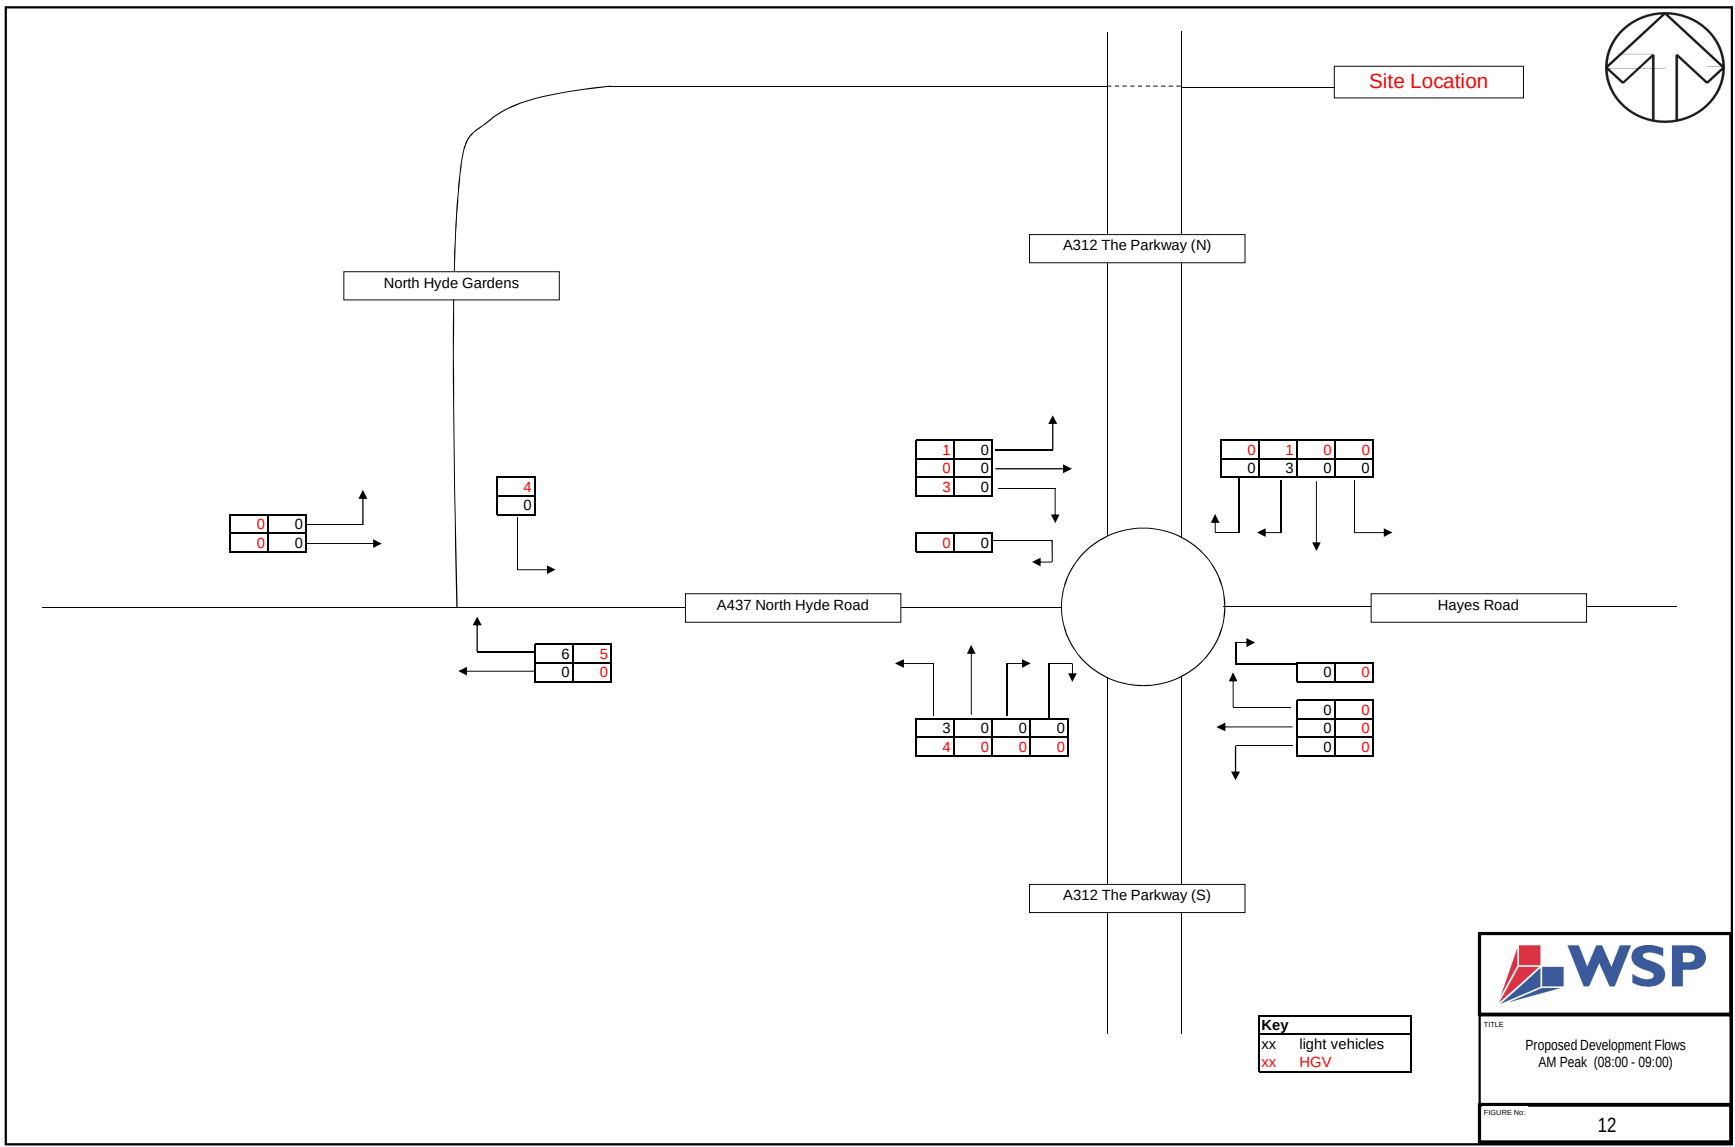

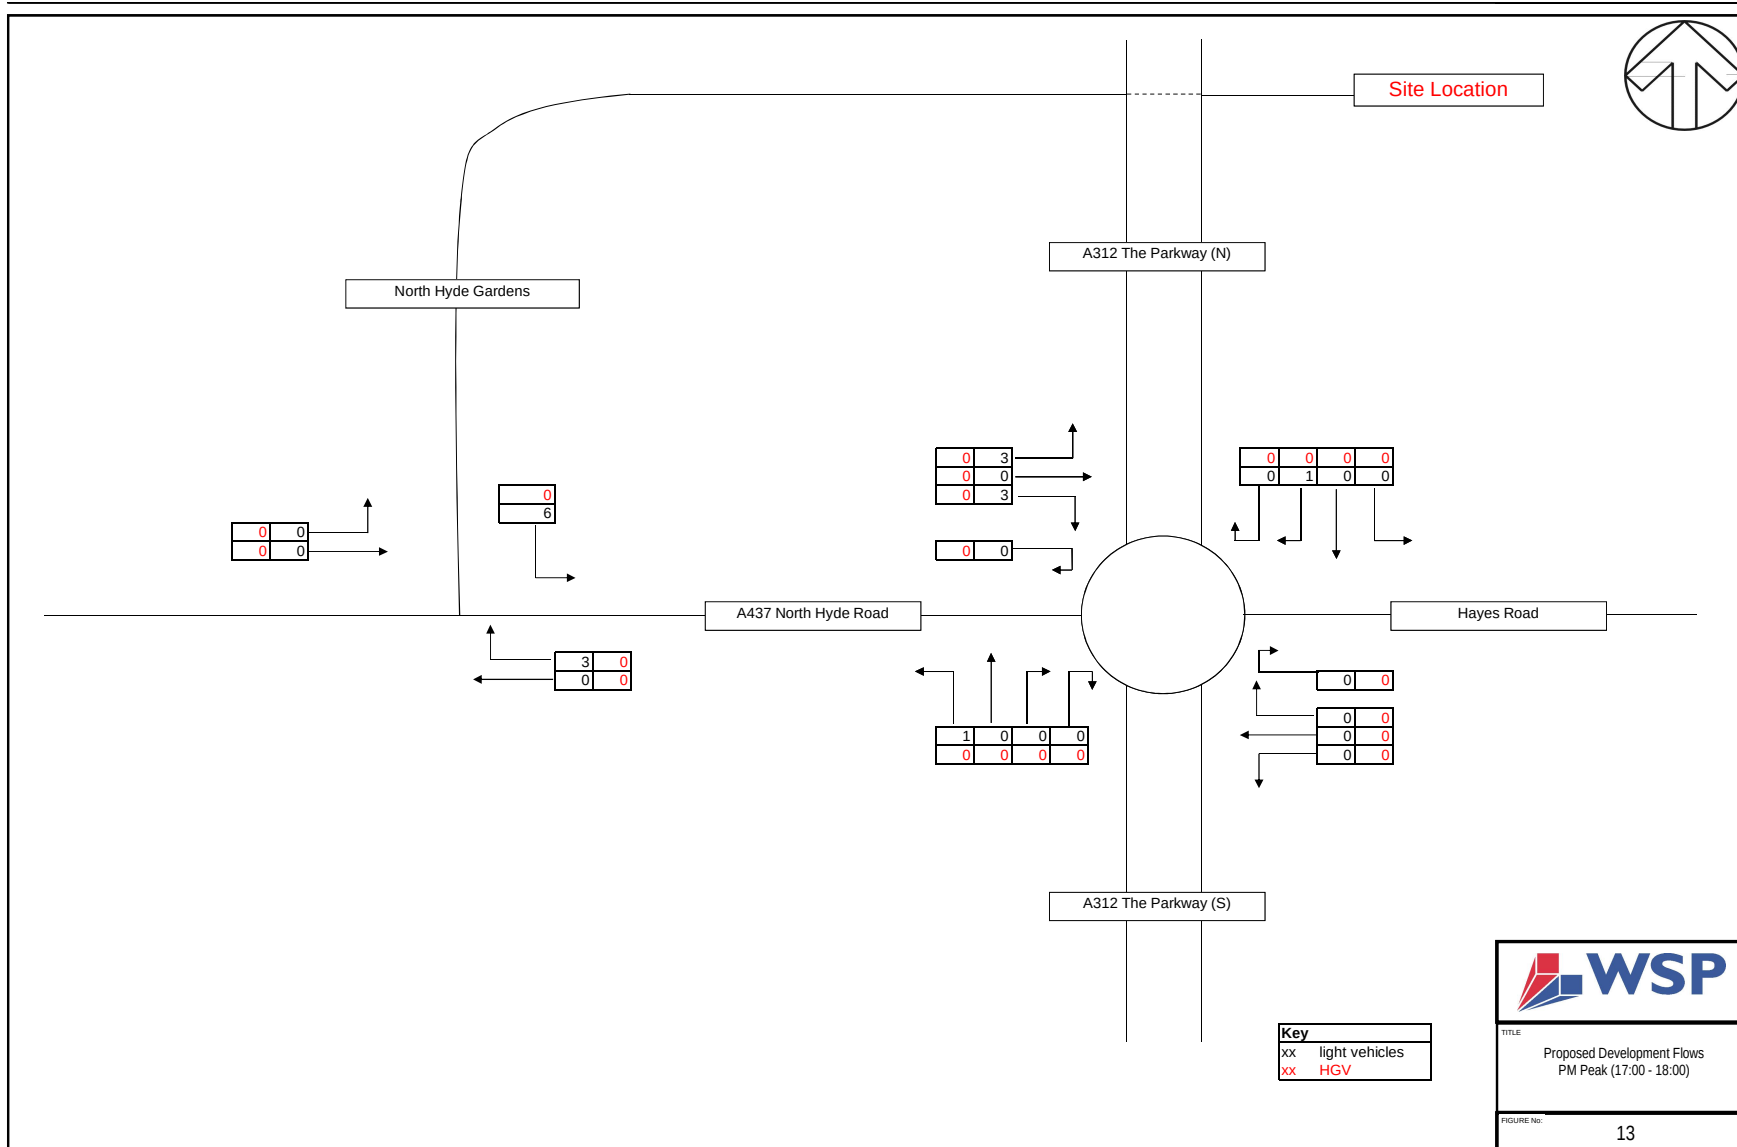



WSP

TITLE

Proposed Development Flows
PM Peak (17:00 - 18:00)

FIGURE NO:

13

