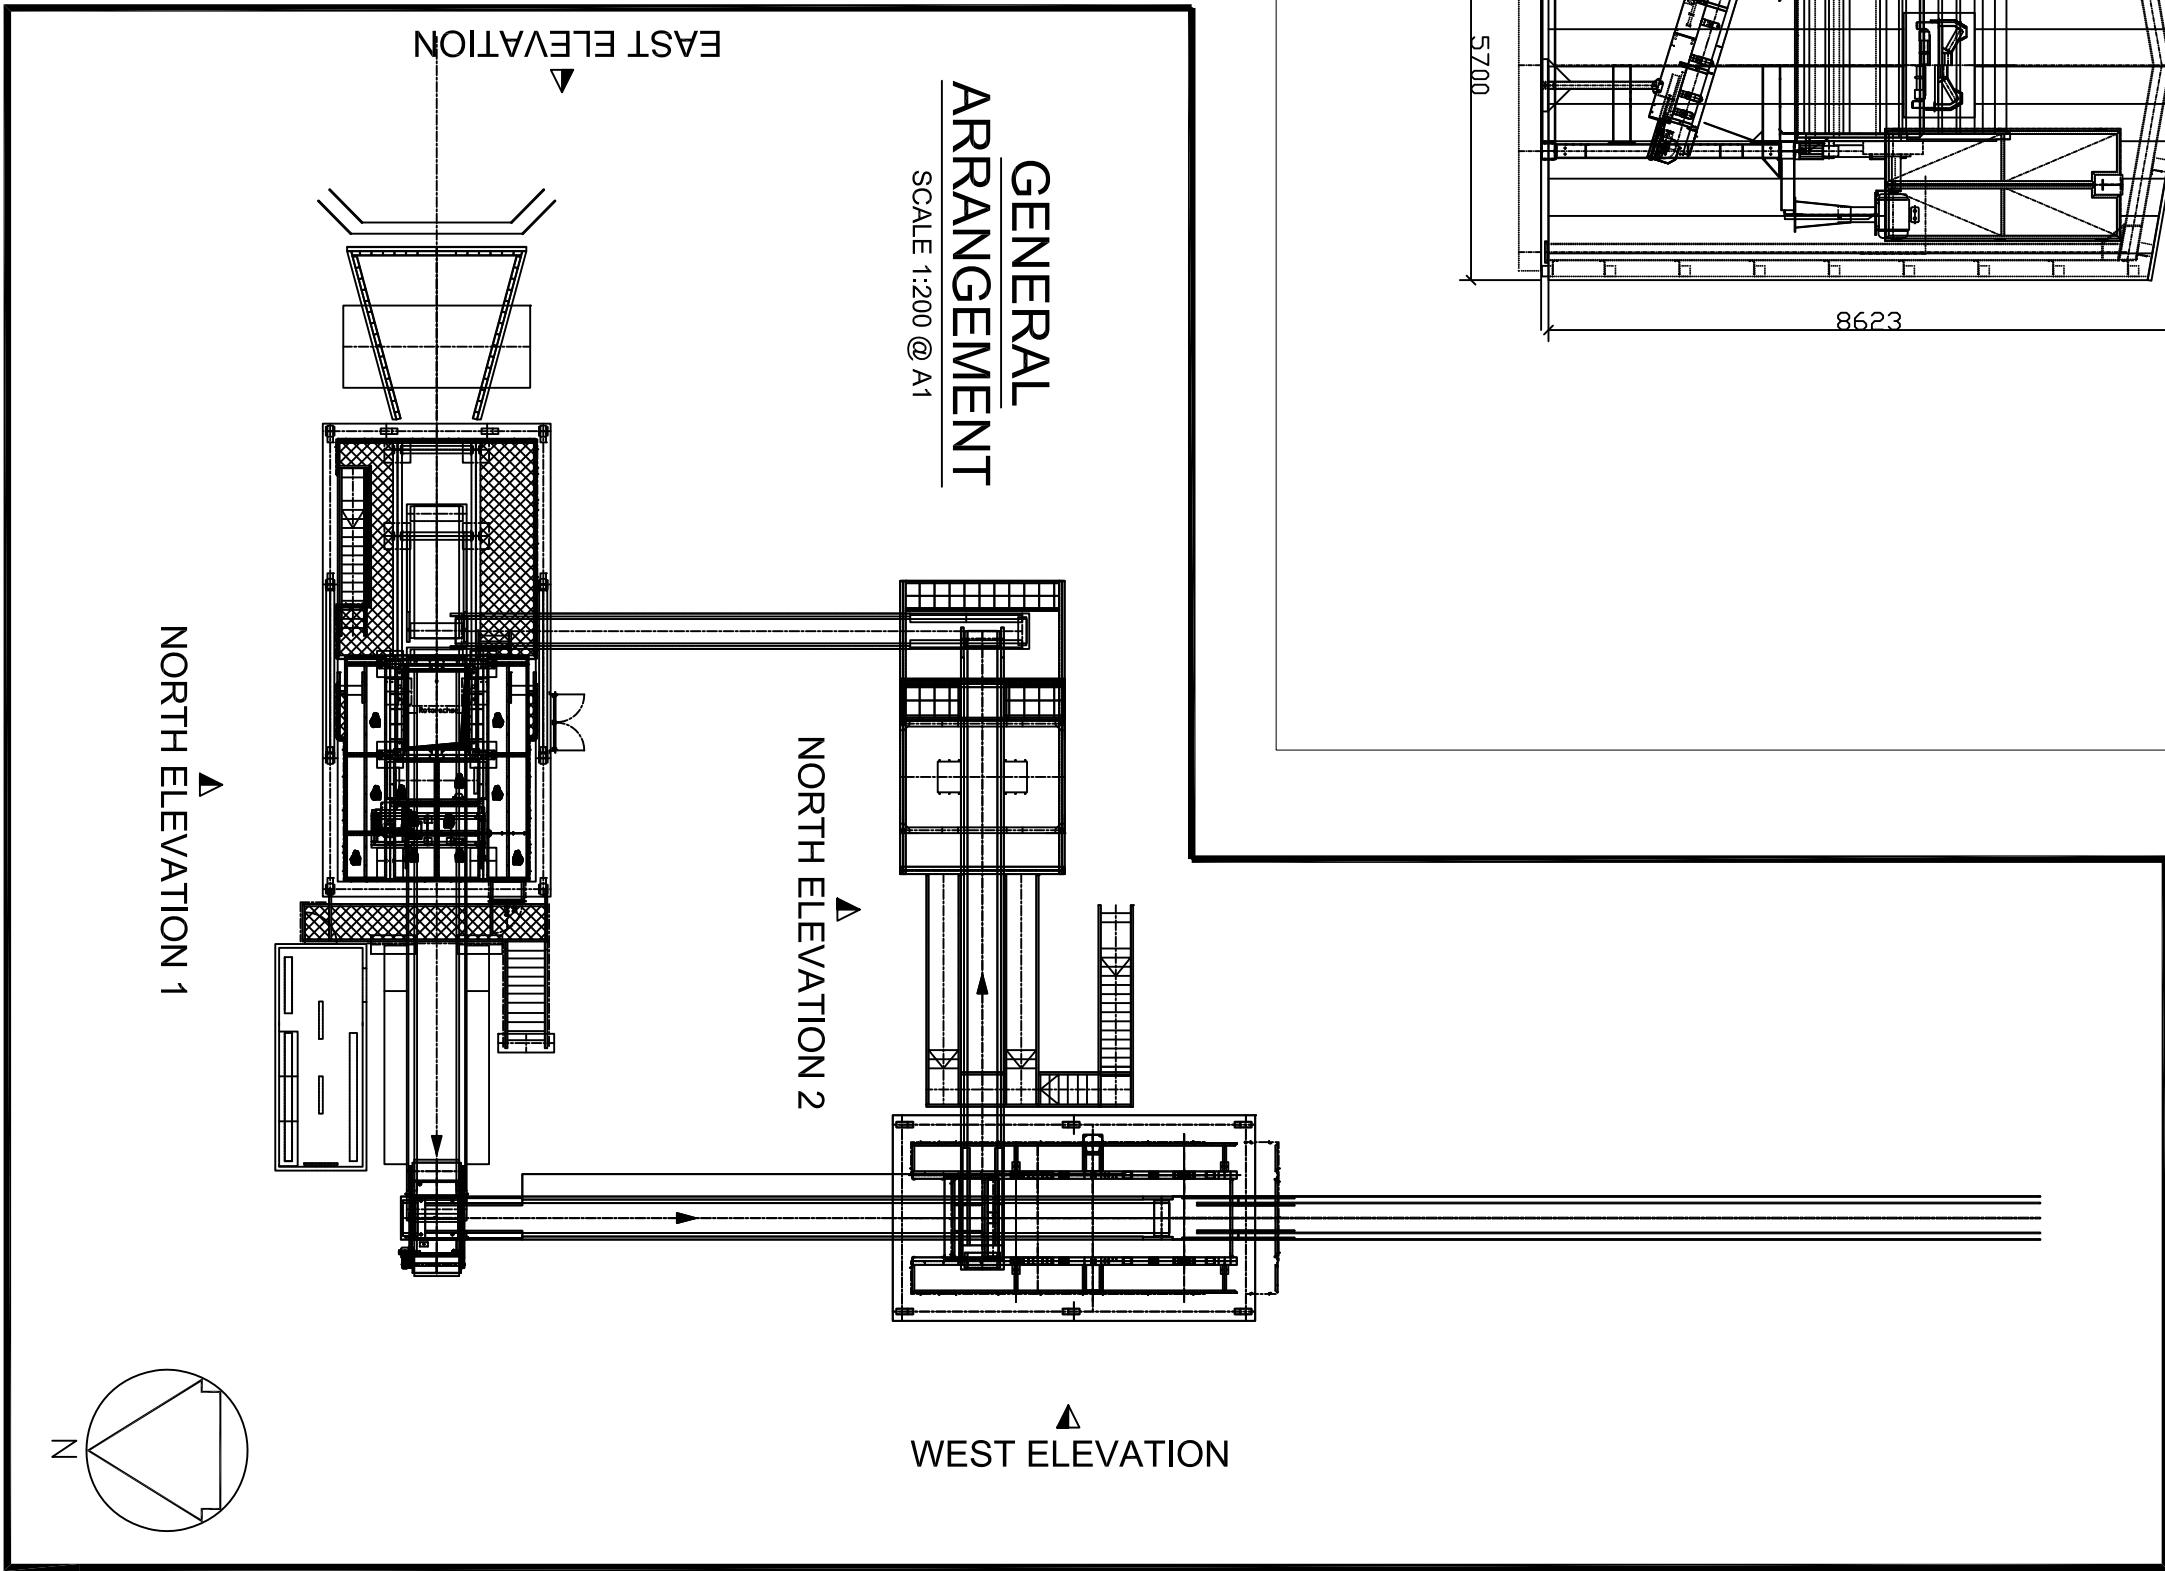
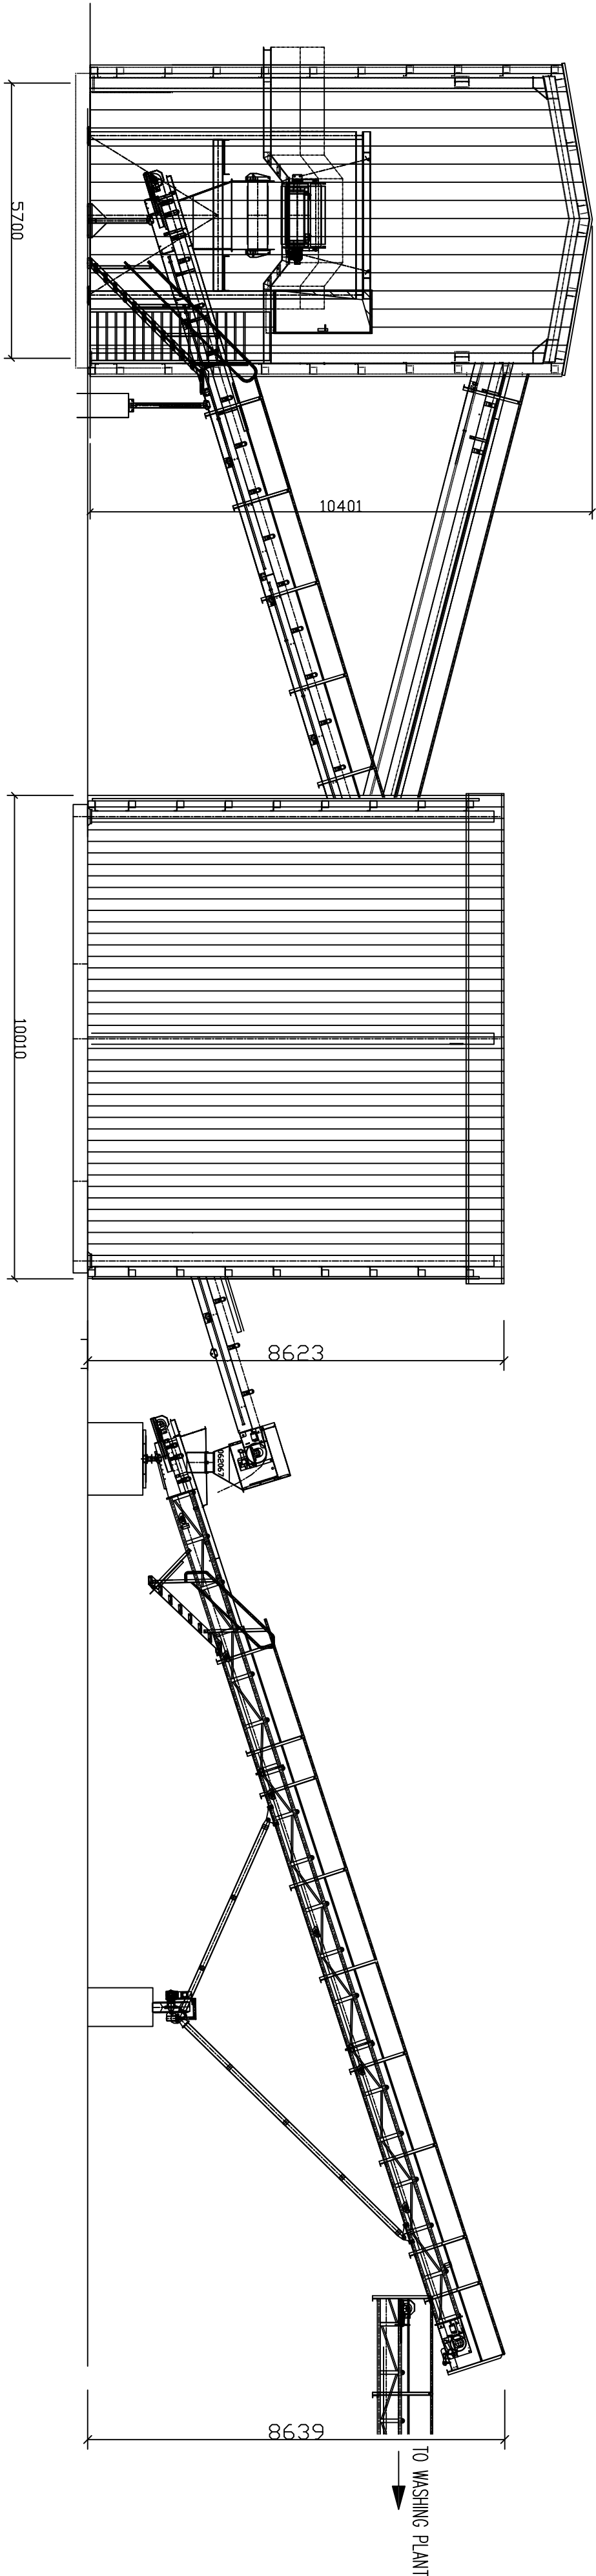
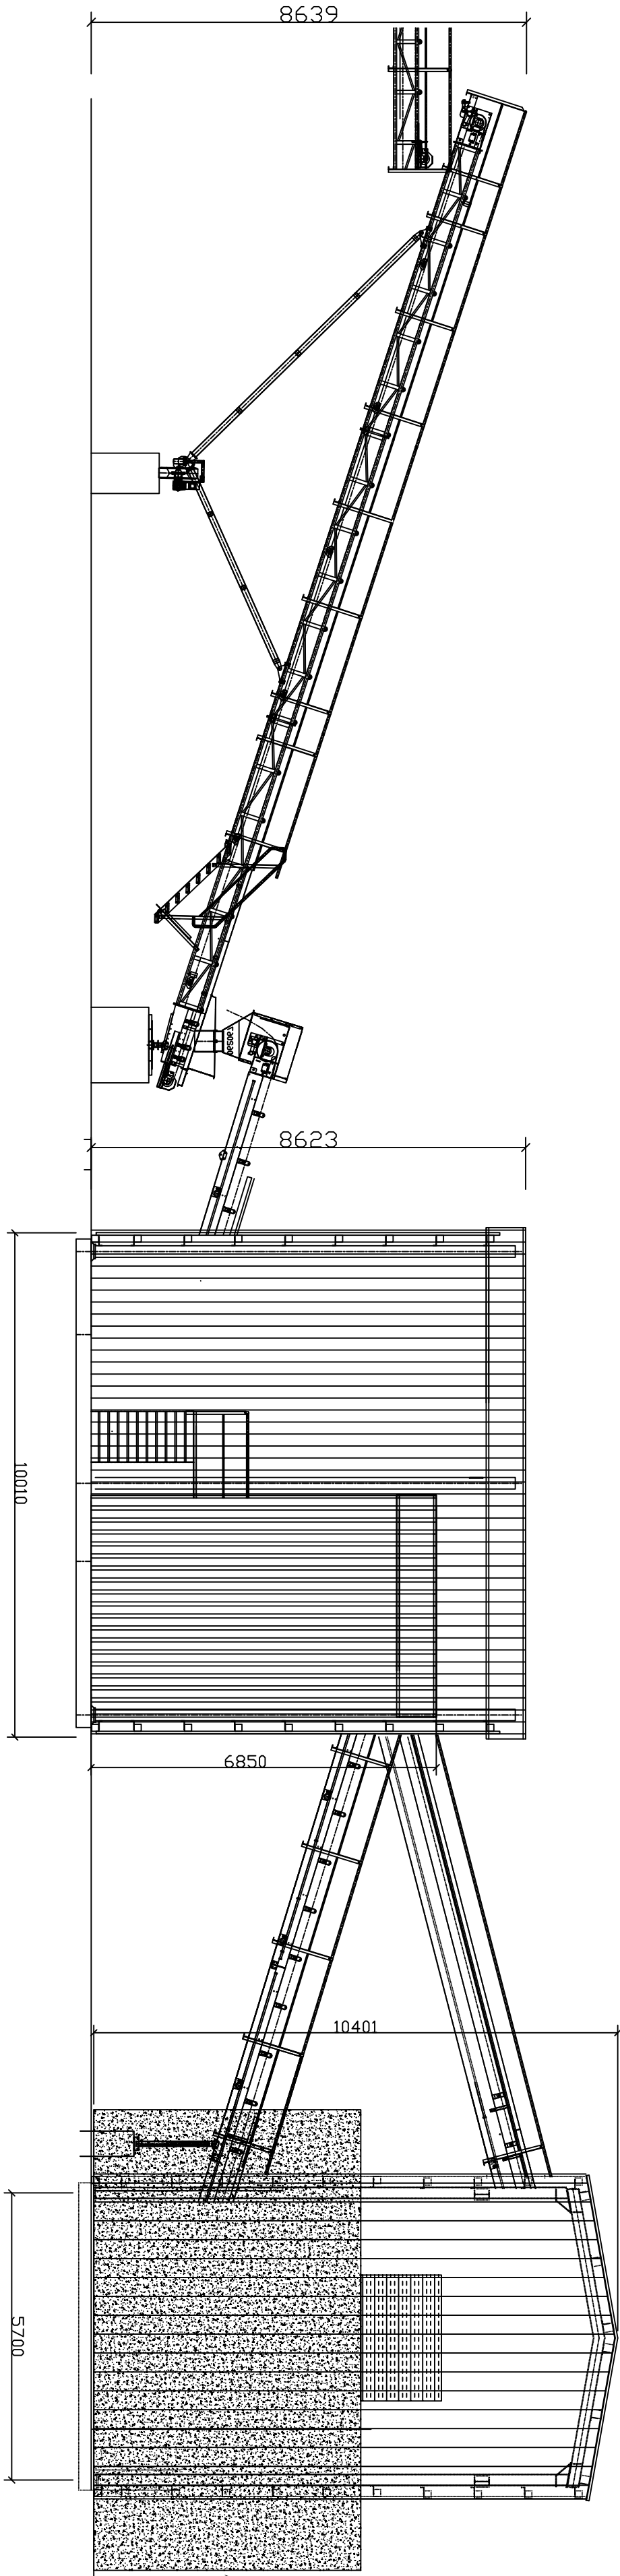
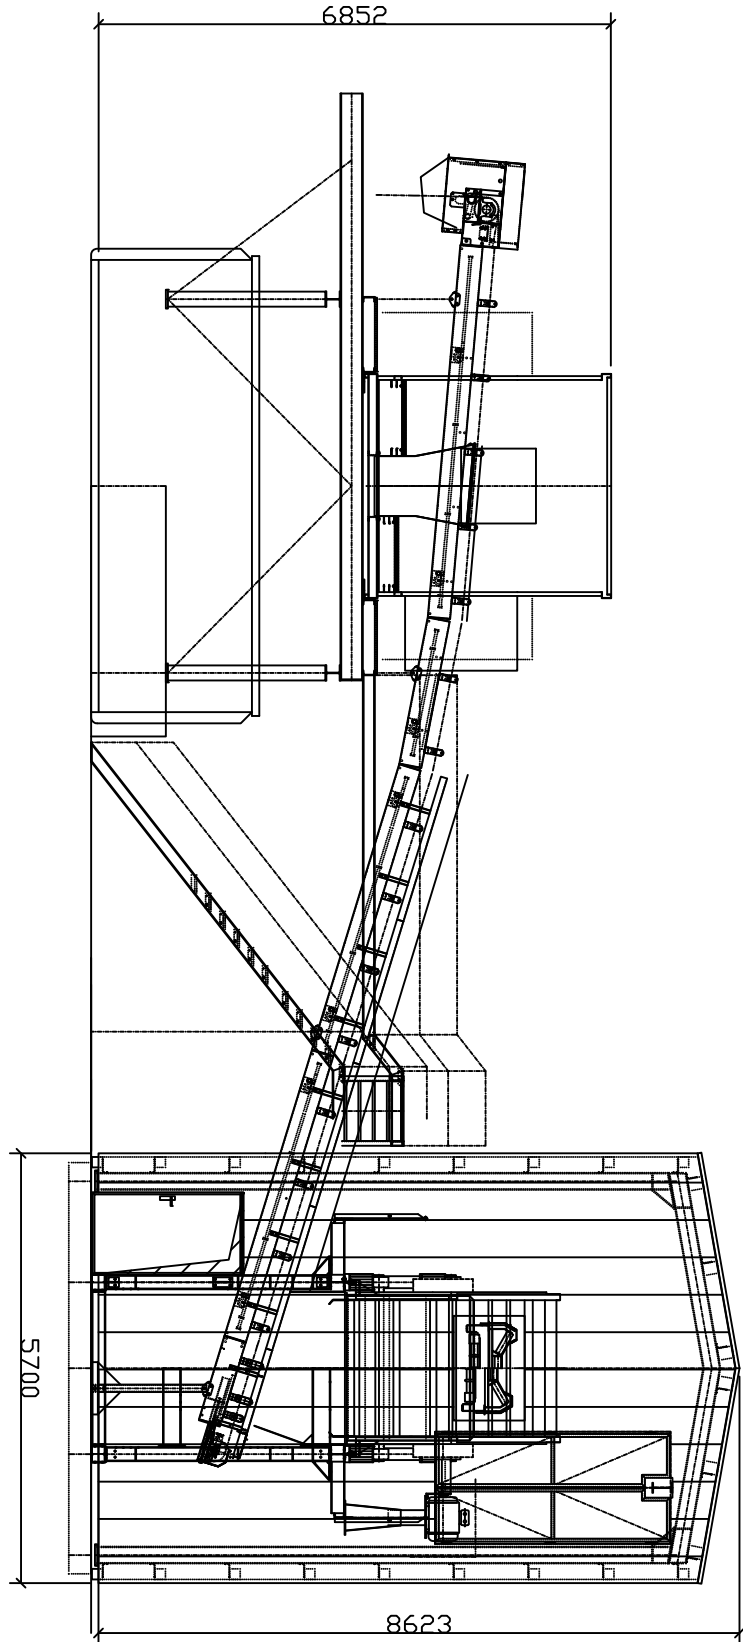
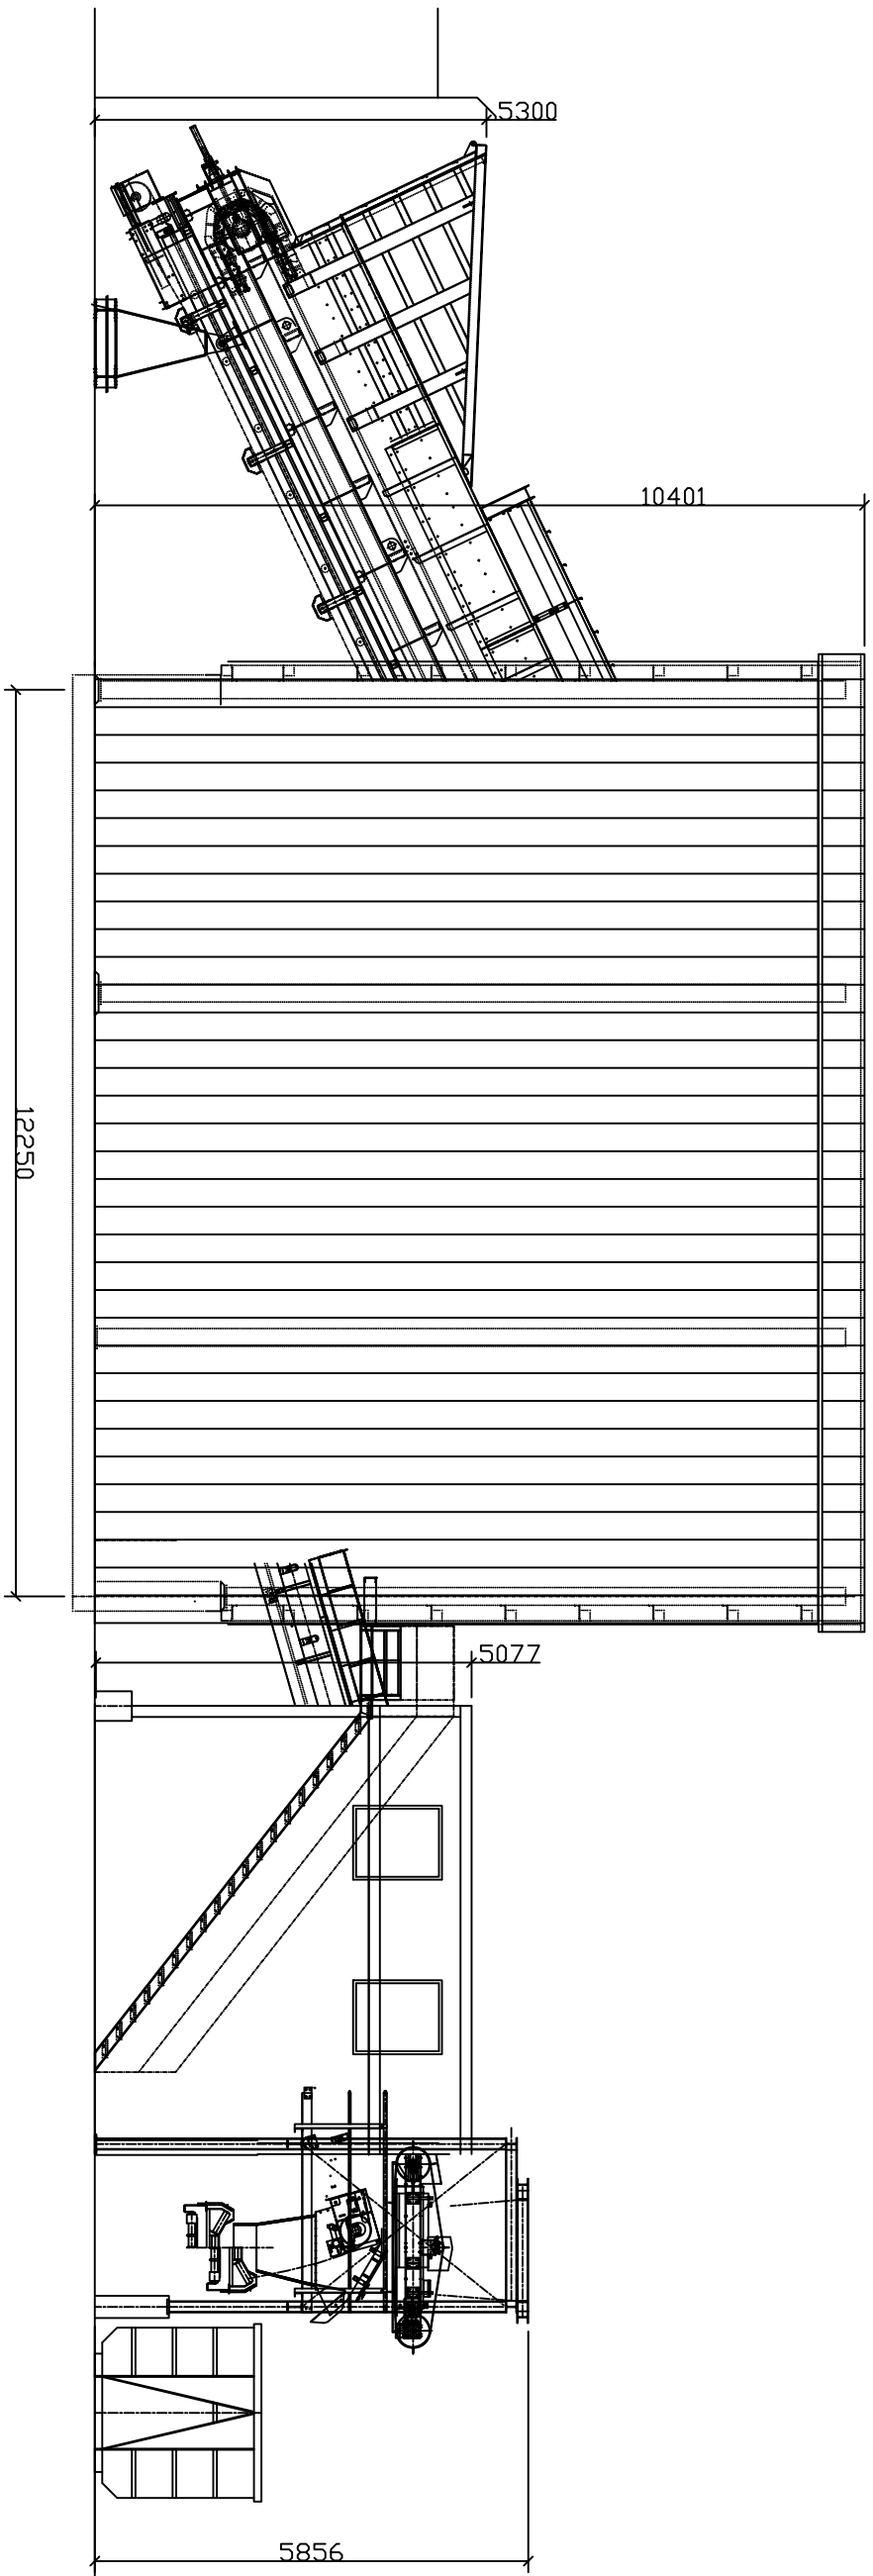


Title				Project			
AGGREGATE RECYCLING PLANT				BULLS BRIDGE			
PLANNING				FMC-PLAN-BB-02			
Rev				Status			
A				A			
FMC-PLAN-BB-02				A			
Drawing Number				Rev			
A1				A			
AS SHOWN				A			
Date AUG 12				Date AUG 12			
JC				AH			
Designed/Drawn				Checked			
AH				AH			
Authorised				Date AUG 12			
