


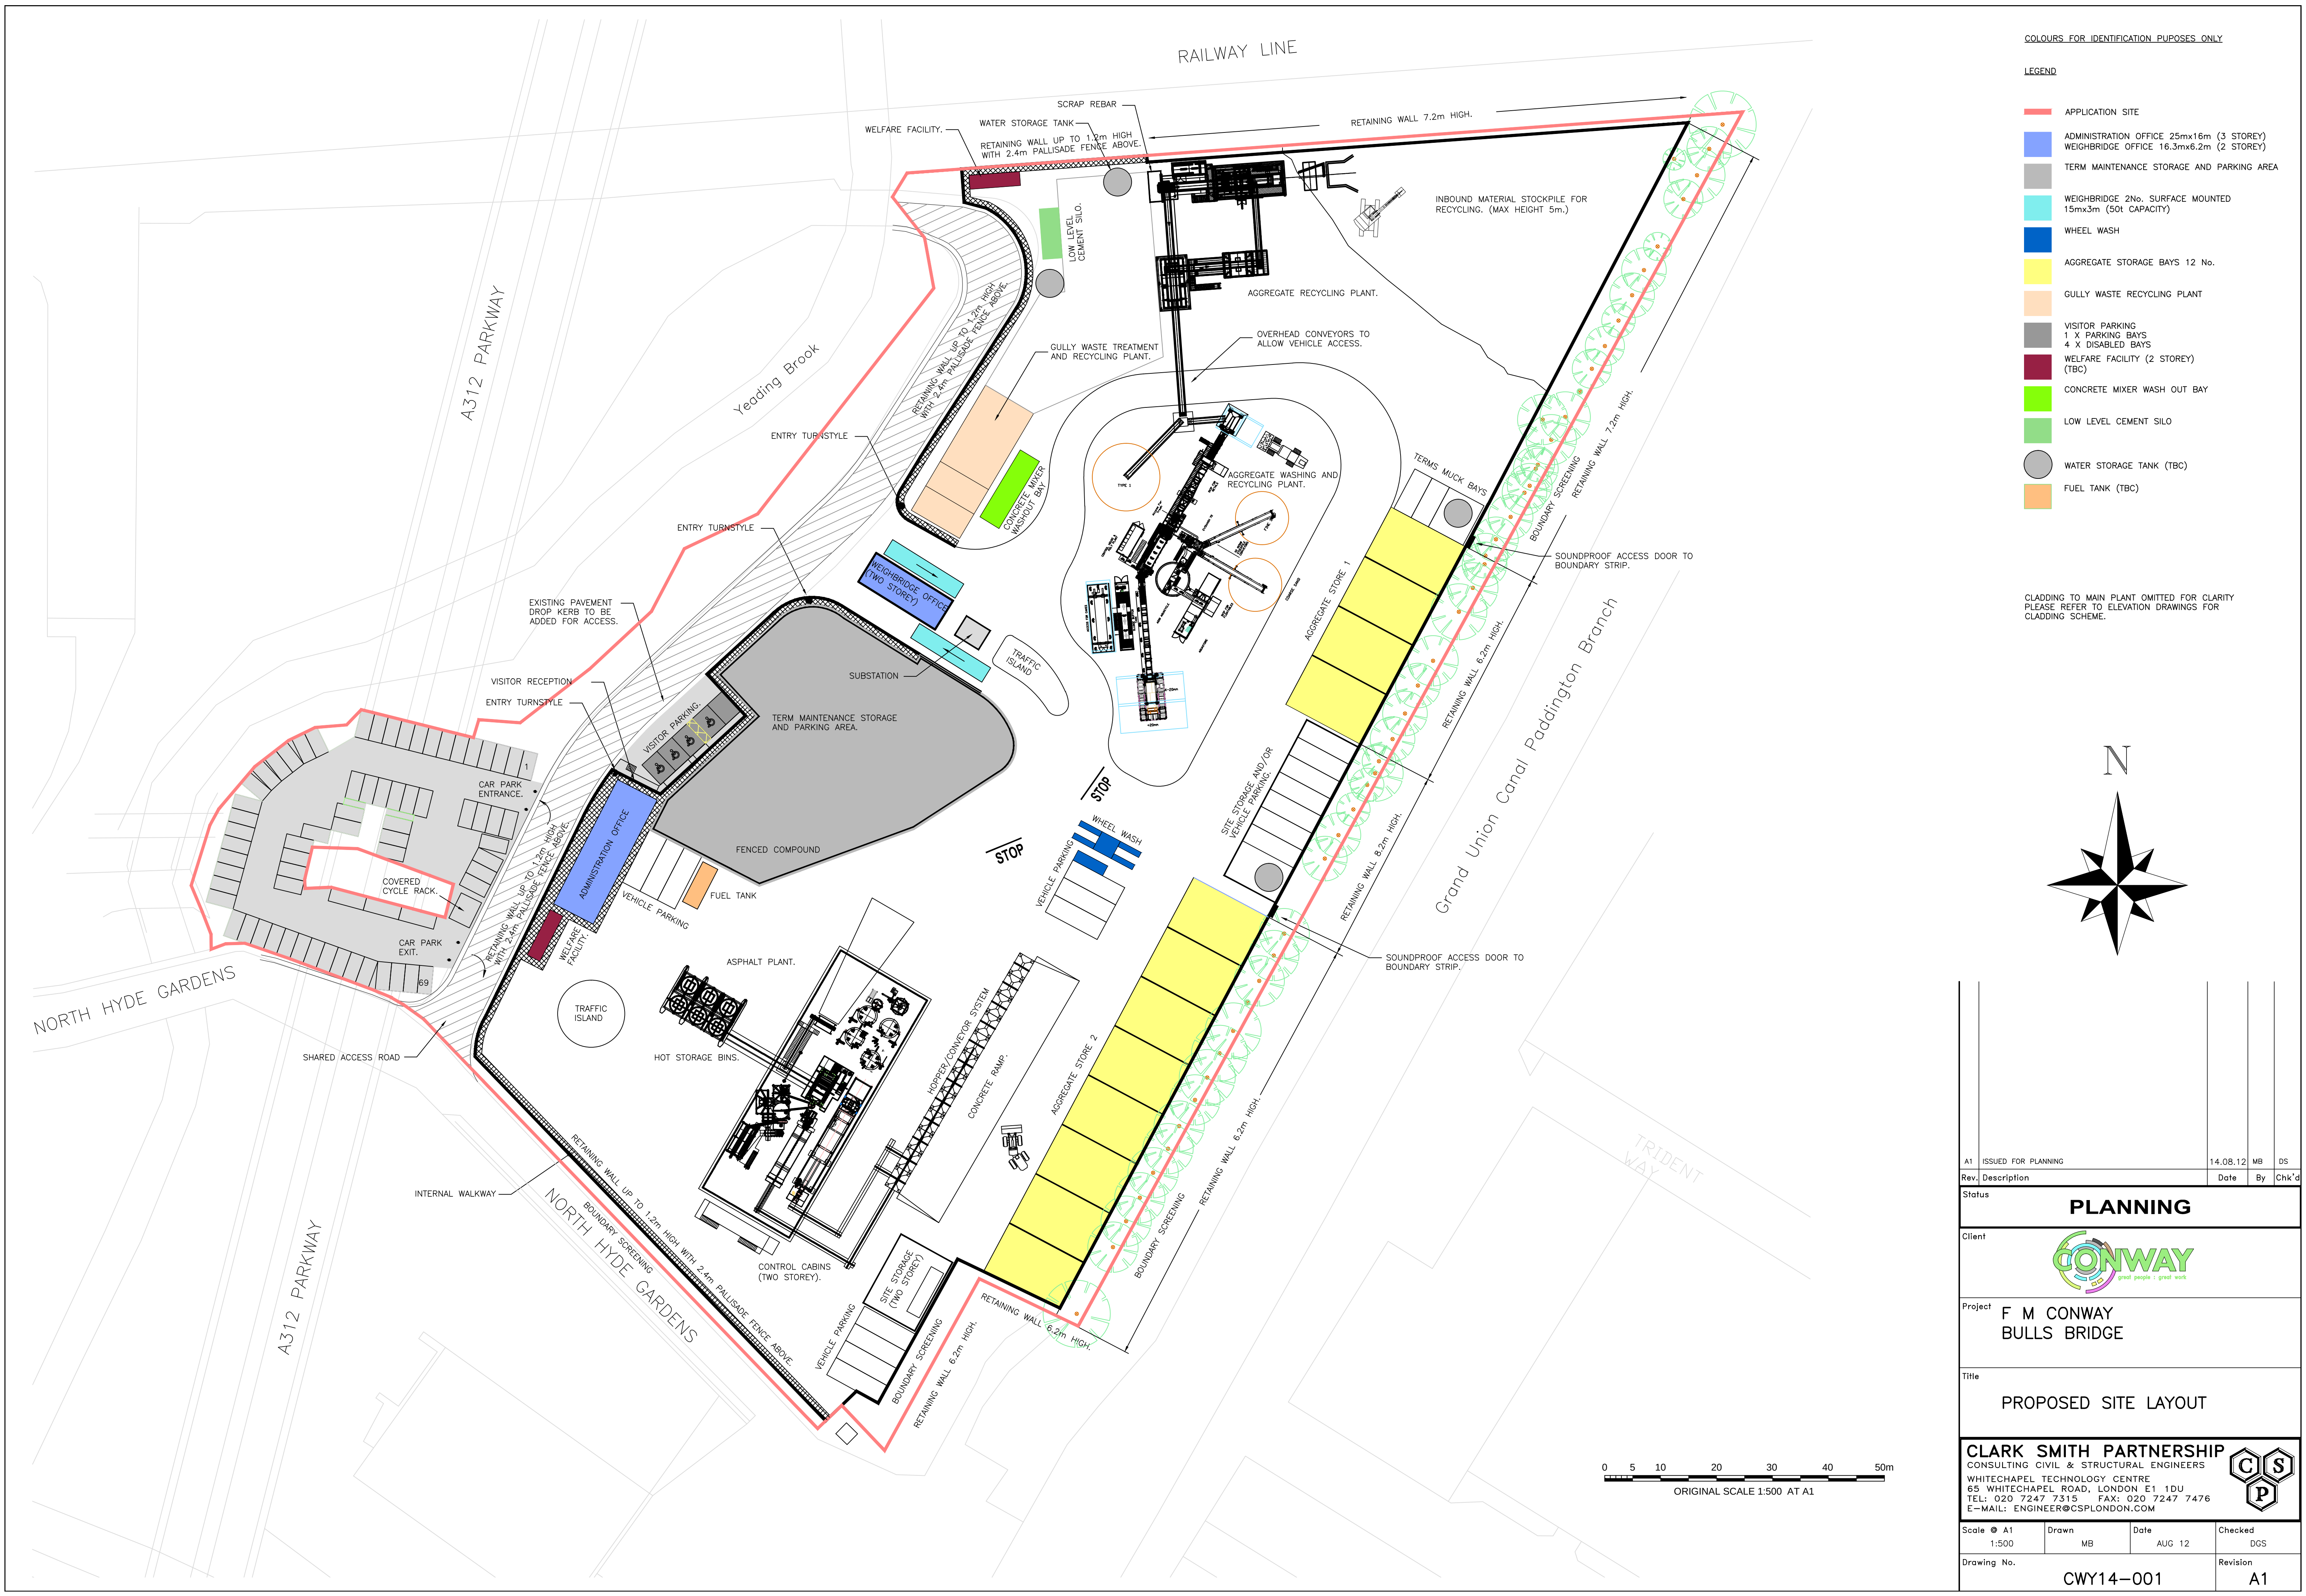


COLOURS FOR IDENTIFICATION PUPOSES ONLY

LEGEND

- APPLICATION SITE
- ADMINISTRATION OFFICE 25mx16m (3 STOREY)
- WEIGHBRIDGE OFFICE 16.3mx6.2m (2 STOREY)
- TERM MAINTENANCE STORAGE AND PARKING AREA
- WEIGHBRIDGE 2No. SURFACE MOUNTED 15mx3m (50t CAPACITY)
- WHEEL WASH
- AGGREGATE STORAGE BAYS 12 No.
- GULLY WASTE RECYCLING PLANT
- VISITOR PARKING 1 X PARKING BAYS 4 X DISABLED BAYS
- WELFARE FACILITY (2 STOREY) (TBC)
- CONCRETE MIXER WASH OUT BAY
- LOW LEVEL CEMENT SILO
- WATER STORAGE TANK (TBC)
- FUEL TANK (TBC)

CLADDING TO MAIN PLANT OMITTED FOR CLARITY PLEASE REFER TO ELEVATION DRAWINGS FOR CLADDING SCHEME.

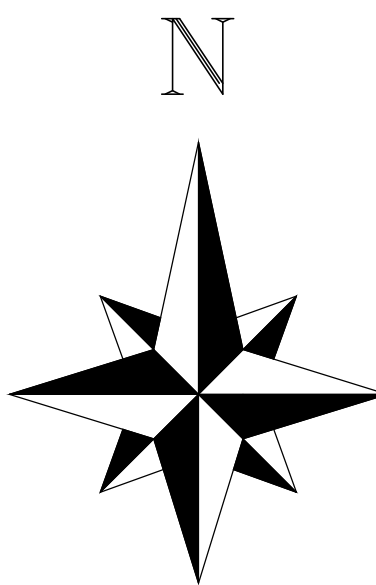

A1	ISSUED FOR PLANNING	14.08.12	MB	DS
Rev.	Description	Date	By	Chk'd
Status				
PLANNING				
Client				
				
Project				
F M CONWAY BULLS BRIDGE				
Title				
PROPOSED SITE LAYOUT				
CLARK SMITH PARTNERSHIP CONSULTING CIVIL & STRUCTURAL ENGINEERS WHITECHAPEL TECHNOLOGY CENTRE 65 WHITECHAPEL ROAD, LONDON E1 1DU TEL: 020 7247 7315 FAX: 020 7247 7476 E-MAIL: ENGINEER@CSPLONDON.COM 				
Scale	A1 1:500	Drawn	MB	Date
				AUG 12
Drawing No.				Checked
				DGS
				Revision
CWY14-001				A1