


3D PDF DATASHEET



eCATALOGsolutions

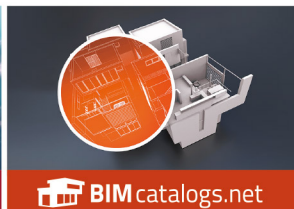

BIM catalogs.net



PARTsolutions



Create Your Individual 3D PDF Datasheet



Learn How to Create Your Mechanical Product Catalog



Learn How to Create Your BIM Product Catalog



Reduce Your Costs in Engineering and Purchasing




R46 Trapezoidal 0.675 mm steelarchitecture300300

Building Systems Profiles

TATA STEEL

3D View

To activate the interactive 3D view, you must trust this document (see hint on the top) in Adobe Acrobat and click on the question mark.

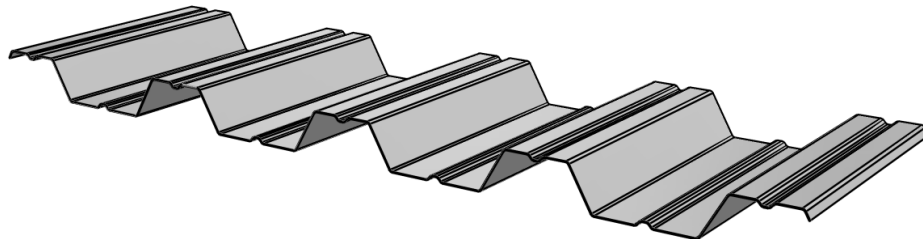

Zoom

Moves you toward or away from objects in the scene when you drag vertically. You can also zoom with the hand tool by holding down Shift as you drag.



Pan

Moves the model vertically and horizontally only. You can also pan with the hand tool: Ctrl-drag.



Rotate

Turns 3D objects around relative to the screen. How the objects move depends on the starting view, where you start dragging and the direction in which you drag.

3D PDF DATASHEET

Create Your Individual 3D PDF
Datasheet



 **eCATALOG**solutions

Learn How to Create Your
Mechanical Product Catalog



 **BIM** catalogs.net

Learn How to Create Your BIM
Product Catalog



 **PART**solutions

Reduce Your Costs in
Engineering and Purchasing





R46 Trapezoidal 0.675 mm steelarchitecture300300

Building Systems Profiles

TATA STEEL

2D derivation

ISO View

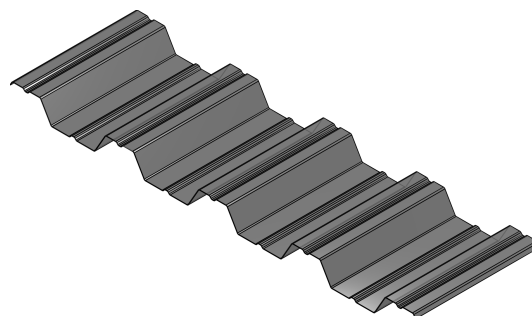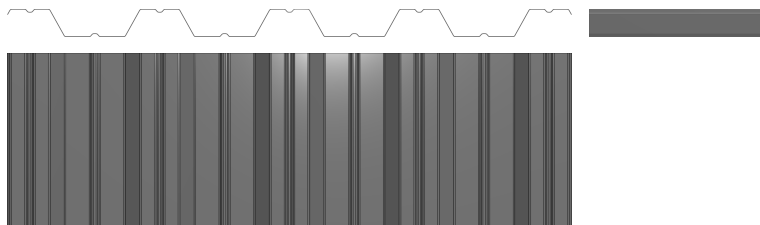

3D PDF DATASHEET

Create Your Individual 3D PDF
Datasheet



 **eCATALOG**solutions

Learn How to Create Your
Mechanical Product Catalog



 **BIM** catalogs.net

Learn How to Create Your BIM
Product Catalog



 **PART**solutions

Reduce Your Costs in
Engineering and Purchasing



R46 Trapezoidal 0.675 mm steelarchitecture300300

Building Systems Profiles

TATA STEEL

Technical drawings



3D PDF DATASHEET

Create Your Individual 3D PDF
Datasheet



 **eCATALOG**solutions

Learn How to Create Your
Mechanical Product Catalog



 **BIM**catalogs.net

Learn How to Create Your BIM
Product Catalog



 **PART**solutions

Reduce Your Costs in
Engineering and Purchasing



R46 Trapezoidal 0.675 mm steelarchitecture300300

Building Systems Profiles

TATA STEEL

Technical Data

PC (Product Code)	R46 Trapezoidal 0.675 mm steel
LODDEST (LOD Destination)	Architecture
LODLEVEL (LOD Level)	300
L (Length / mm)	300
T (Thickness / mm)	0.675

3D PDF DATASHEET

Create Your Individual 3D PDF
Datasheet



 **eCATALOG**solutions

Learn How to Create Your
Mechanical Product Catalog



 **BIM** catalogs.net

Learn How to Create Your BIM
Product Catalog



 **PART**solutions

Reduce Your Costs in
Engineering and Purchasing



R46 Trapezoidal 0.675 mm steelarchitecture300300

Building Systems Profiles

TATA STEEL

Bill of Materials

N°	Description	Amount
1.1	R46 Trapezoidal 0.675 mm steelarchitecture300300	1