



EXISTING 1:100



PROPOSED 1:100

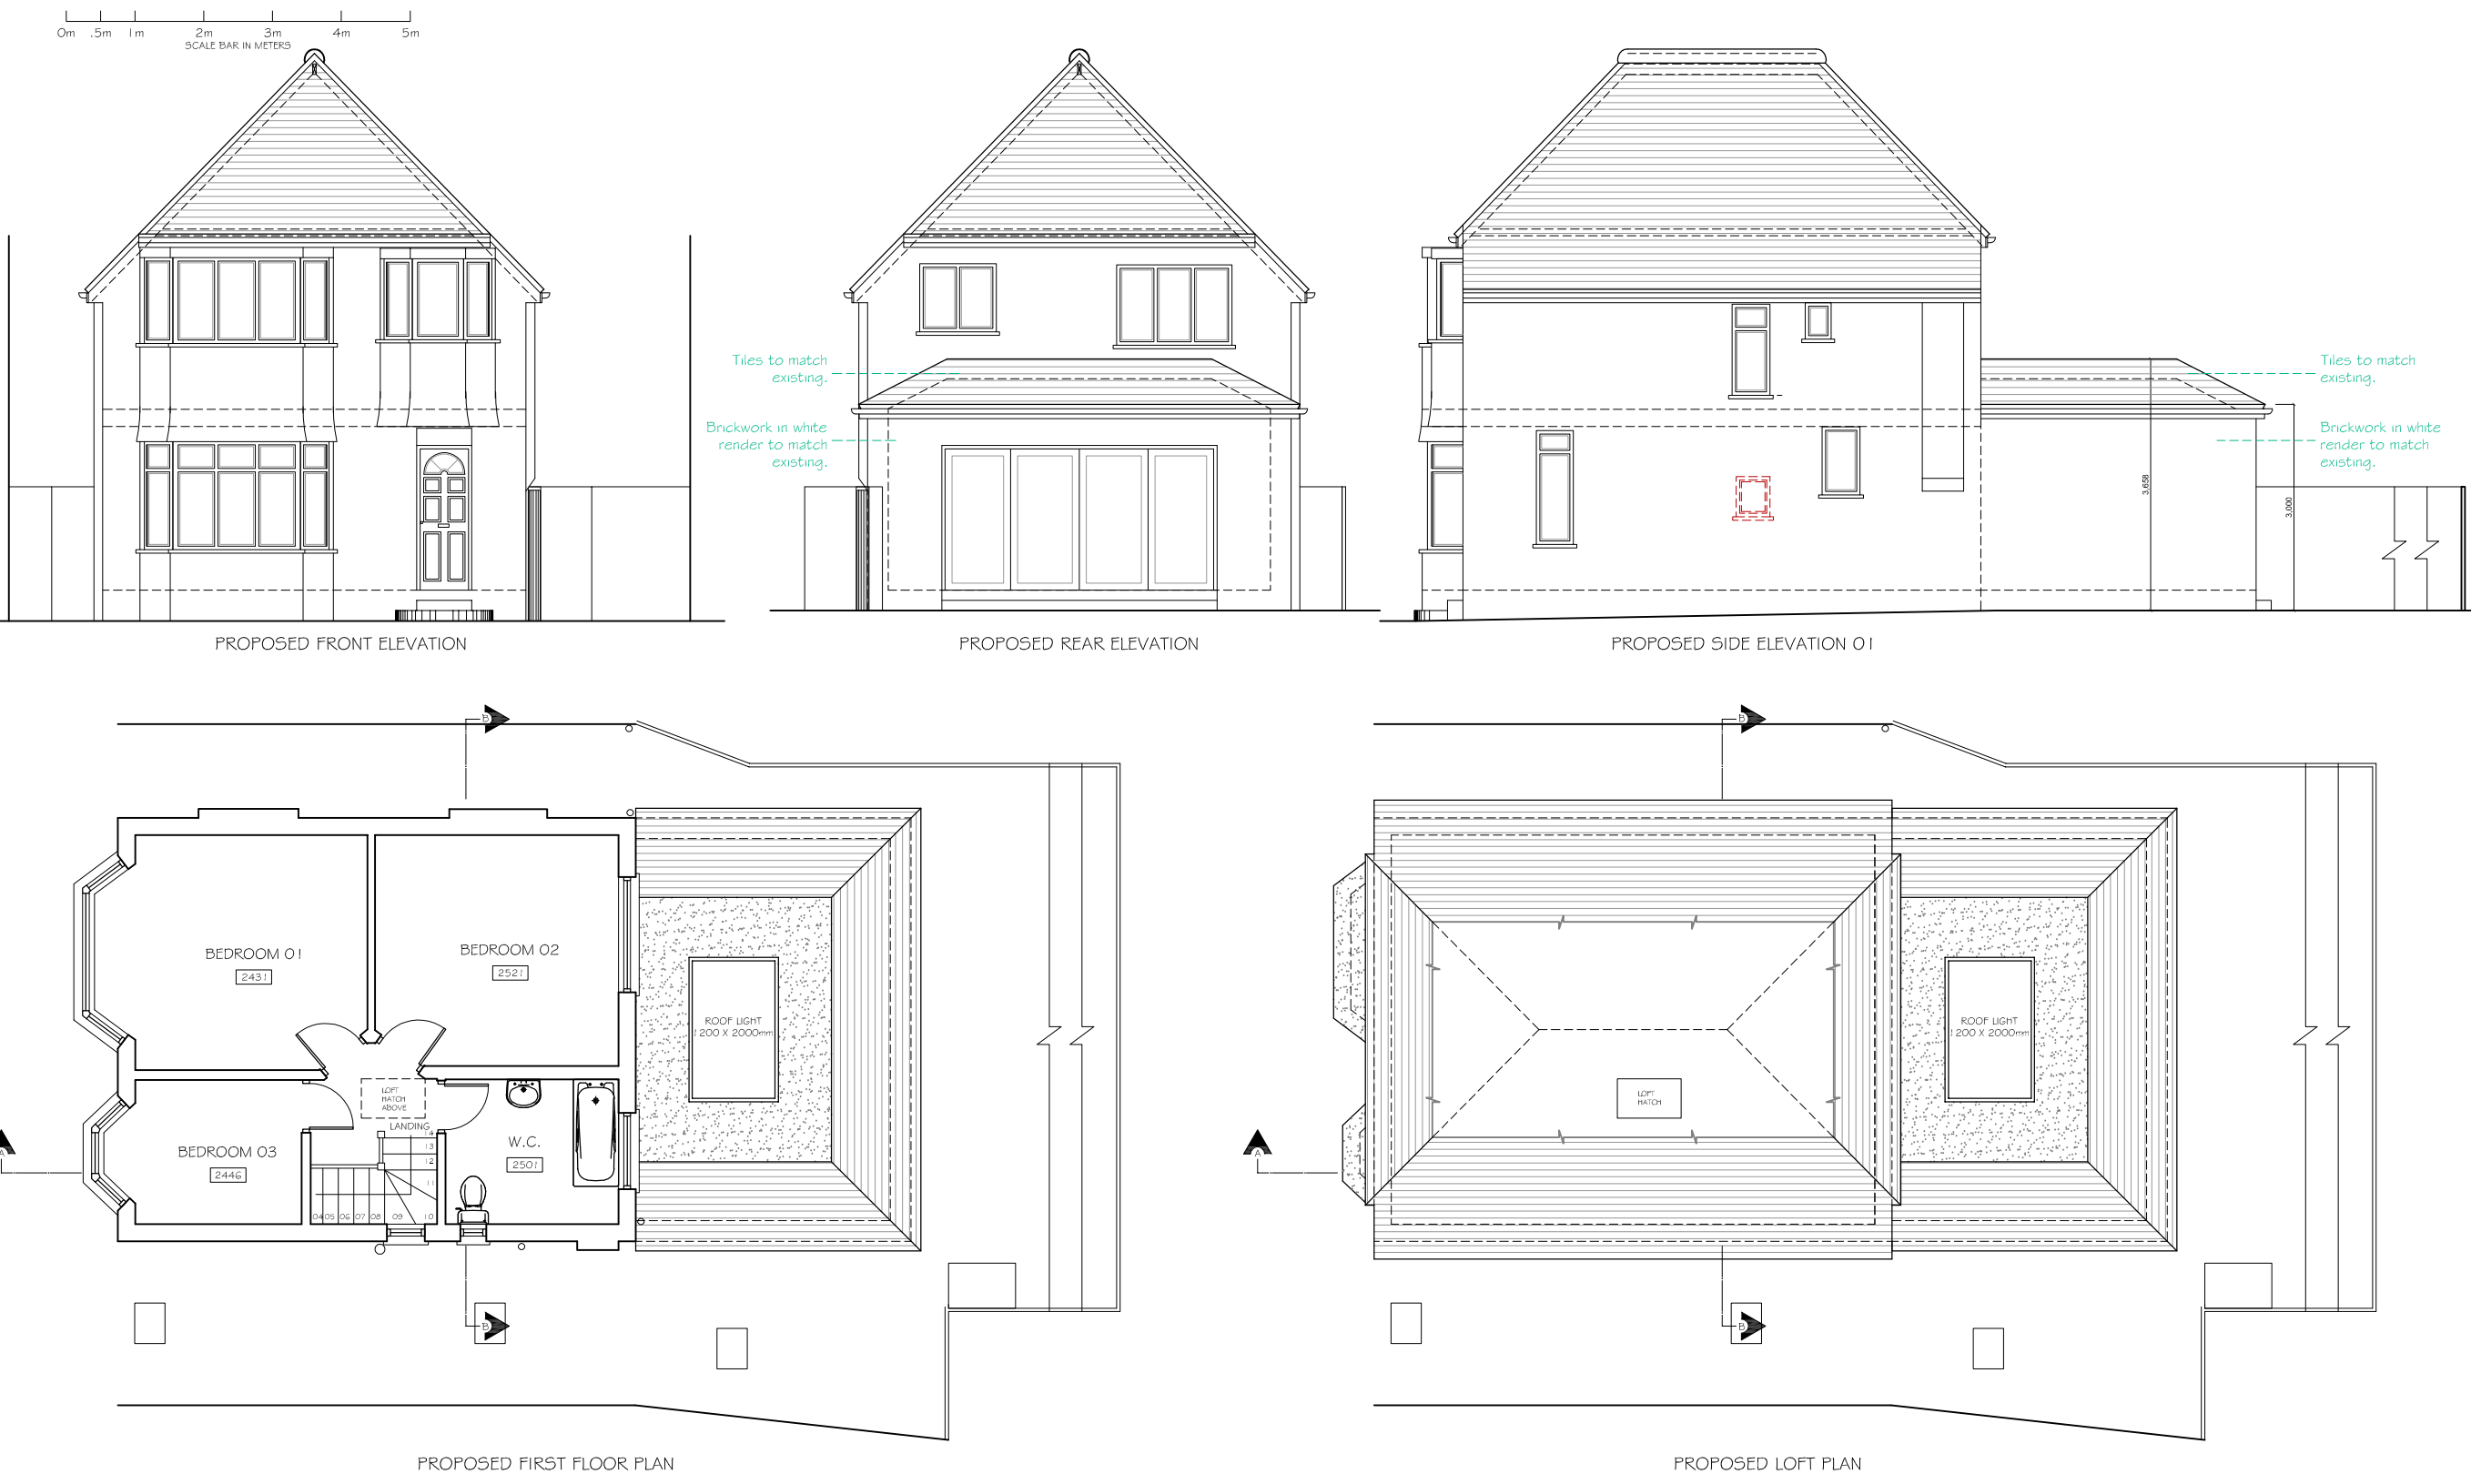

PROPOSED 1:50

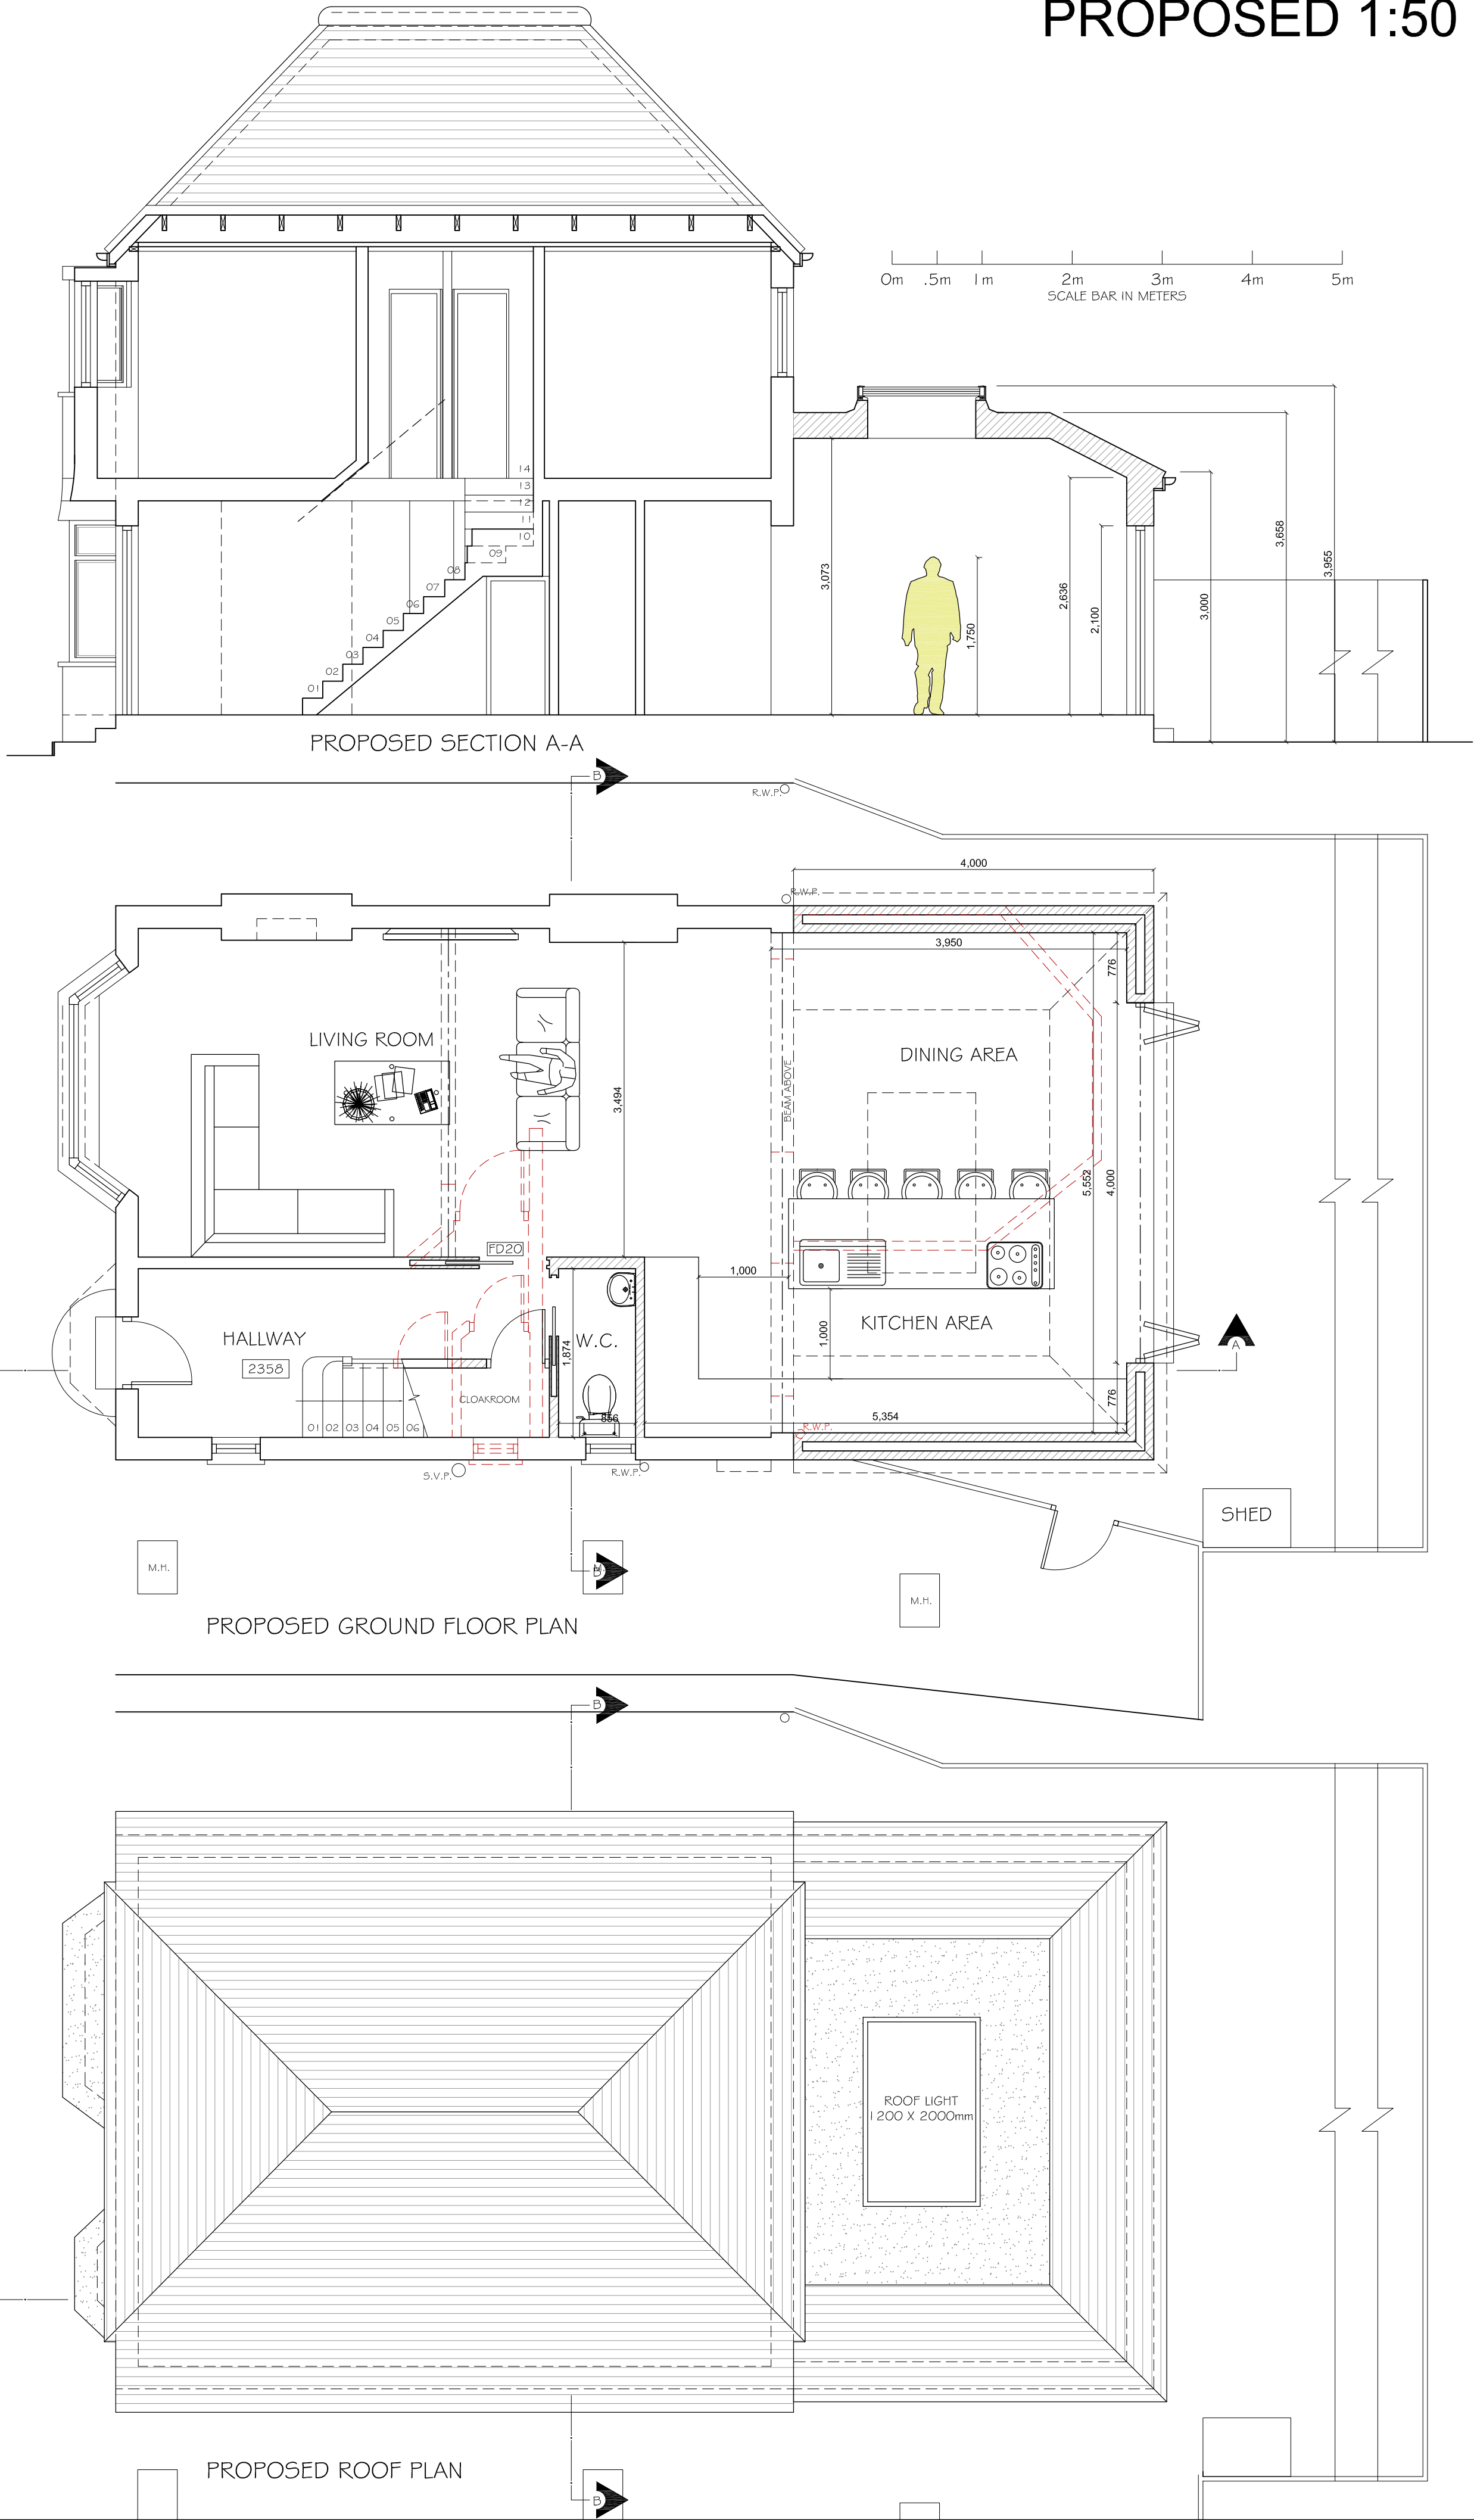

Copyright © Studio 136 Architects Ltd
This drawing which is the property of Studio 136 Architects Ltd is the subject of Intellectual Property Rights including copyright and design right and shall not be reproduced, copied, loaned or submitted to any other party without the written consent of Studio 136 Architects Ltd.

This drawing is not to be scaled. Only figured dimensions to be taken. Any discrepancies to be reported to the Studio 136 Architects prior to setting out or ordering of any materials

studio
136 architects

© The Broadway, Wembley, Middlesex, HA9 8JT

Tel/Fax: 020 8907 7131 email: info@studio136.co.uk

Project

SINGLE STOREY EXTENSION AT
168 THE FAIRWAY
LONDON
HA4 0SH

Client

MR. PATEL
168 THE FAIRWAY
LONDON
HA4 0SH

Drawing Title

EXISTING & PROPOSED PLANS
SECTION & ELEVATIONS

Scale	Drawn	Checked	Authorised
1:100 @ A1	-	-	-
	MAY 2018	-	-
Drawing Number	Rev		
ST_MAY18_168 FAIR_001	C		