



DO NOT SCALE FROM THIS DRAWING. ALL DIMENSIONS TO BE CHECKED ON SITE. ANY DISCREPANCIES MUST BE REPORTED TO THE ARCHITECT FOR VERIFICATION PRIOR TO COMMENCEMENT OF THE EFFECTED WORKS. IF IN DOUBT ASK. THIS DRAWING IS COPYRIGHT.


Rev No	Date	Revision note
P1	18.05.2018	Preliminary Issue.
P2	16.07.2018	Roof dormer and roof lights revised.
P3	23.07.2018	One Roof light omitted & additional dormer.
P4	25.07.2018	Dormer to set below 1.0m from ridge line.
P5	26.07.2018	Dormer revised set 1.0m from eaves.
P6	31.07.2020	Dormers revised

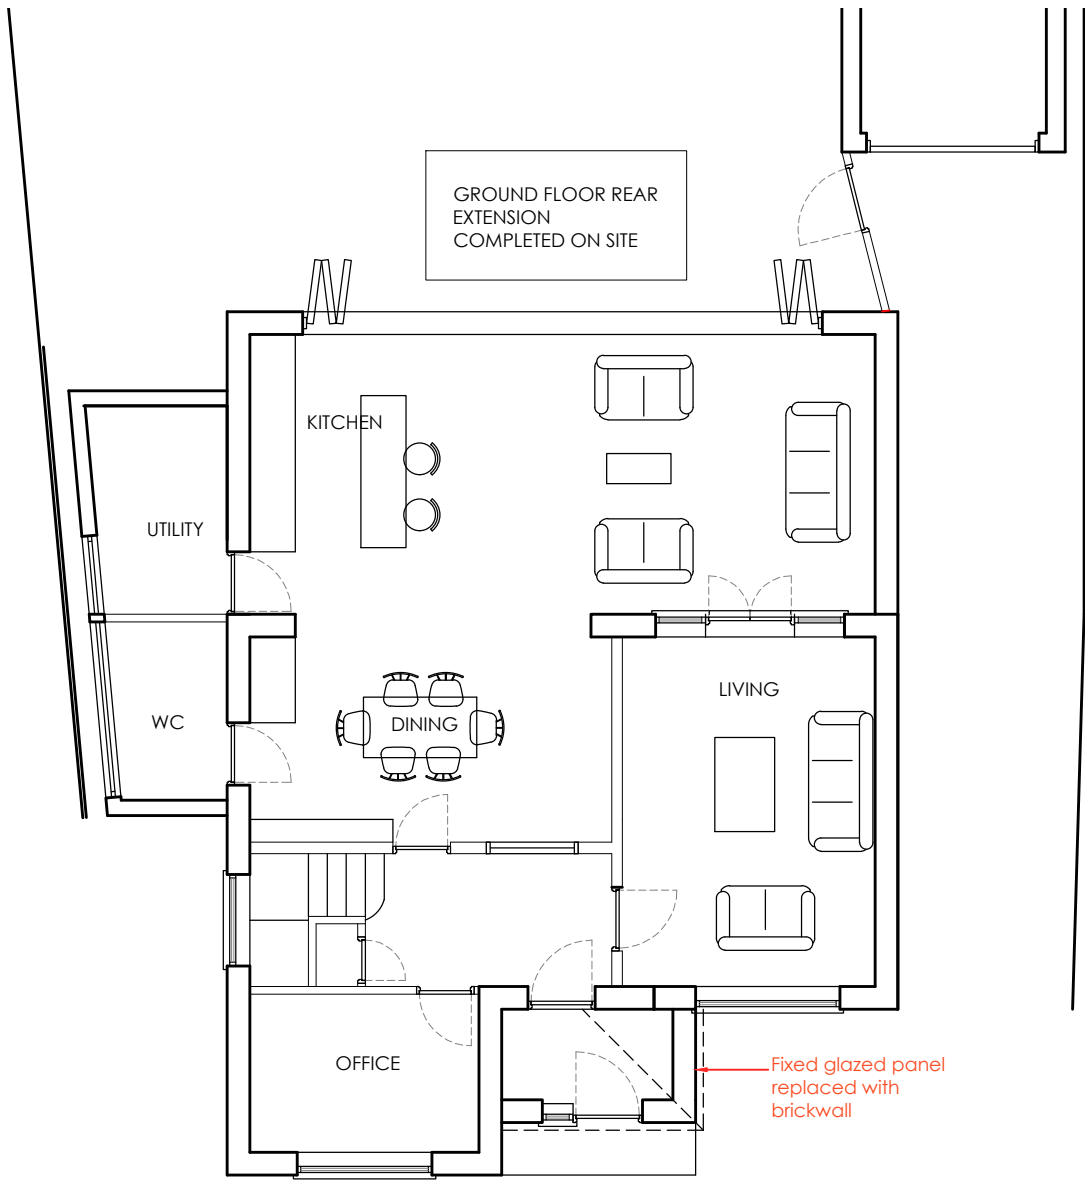


GROUND FLOOR PLAN

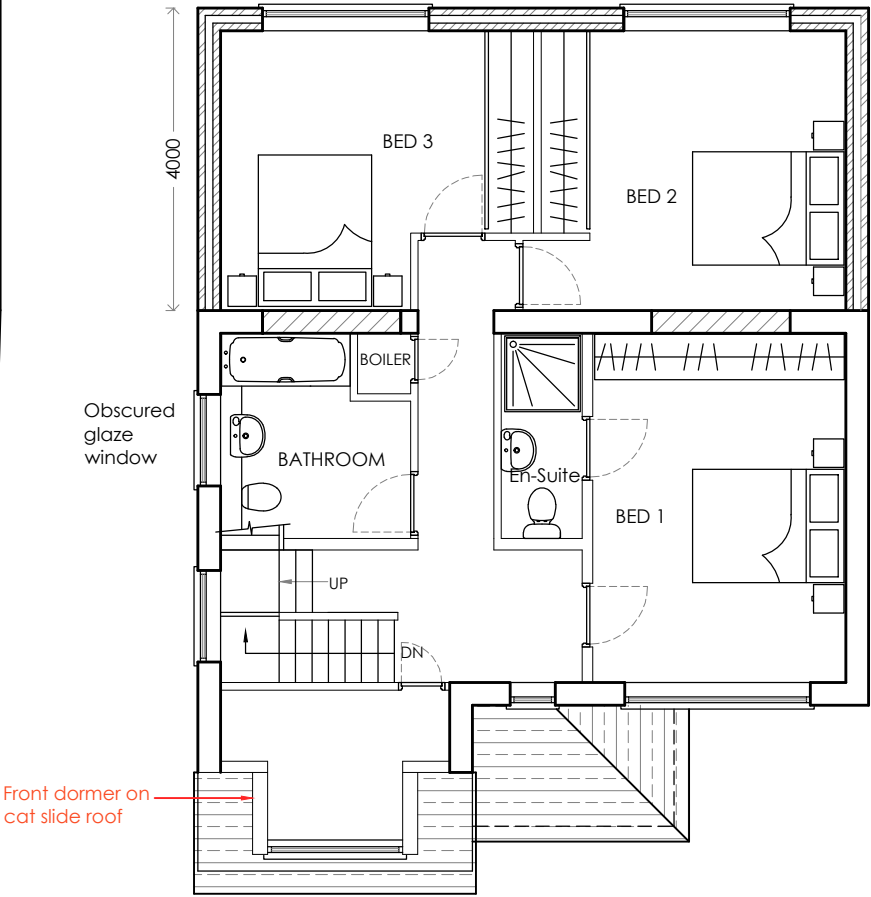

FIRST FLOOR PLAN

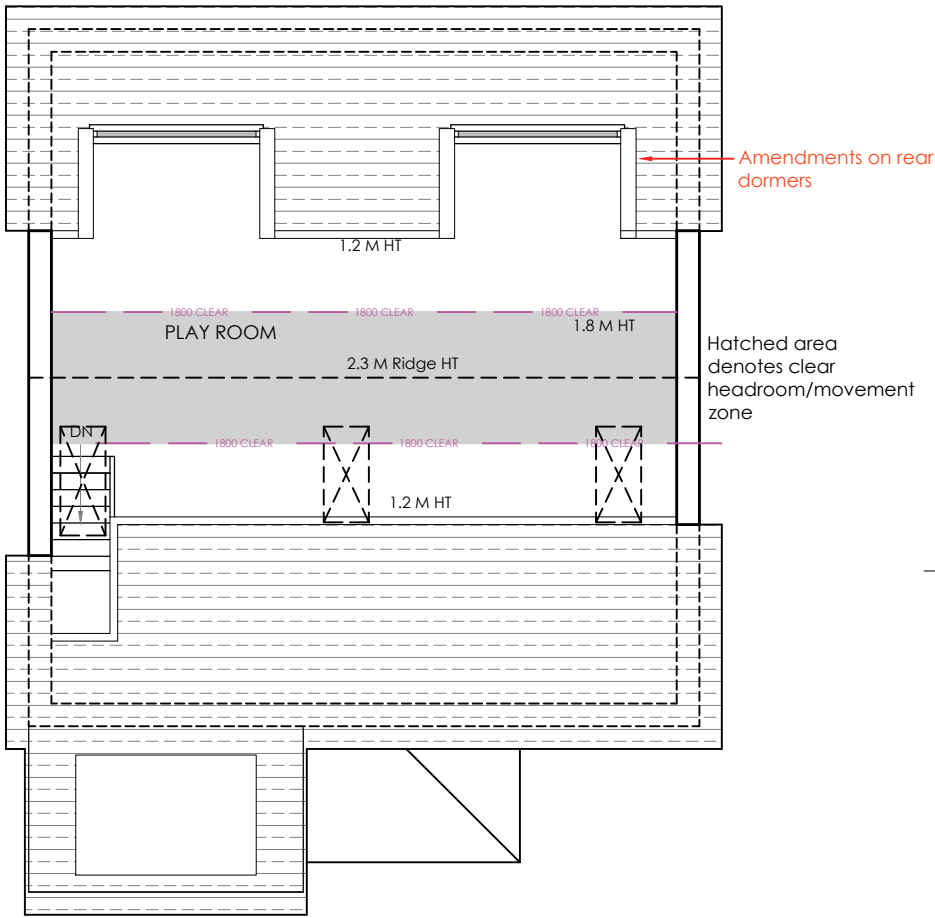

LOFT PLAN

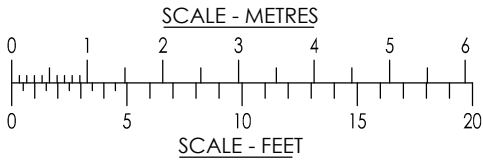

jpb
architects

CEDAR HOUSE
VINE LANE HILLINGDON
UXBRIDGE UB10 0NF
TEL: (01895) 272 446
FAX: (01895) 272 483
EMAIL: admin@jpbarchitects.co.uk

JOB TITLE
18 EDINBURGH CLOSE
ICKENHAM
LONDON
UB10 8RA

DRG TITLE
PROPOSED FLOOR PLANS

SCALE
1:100 @ A3

JOB NO.
10896

DRG NO.
140

DATE
APRIL '18

REV
P6