



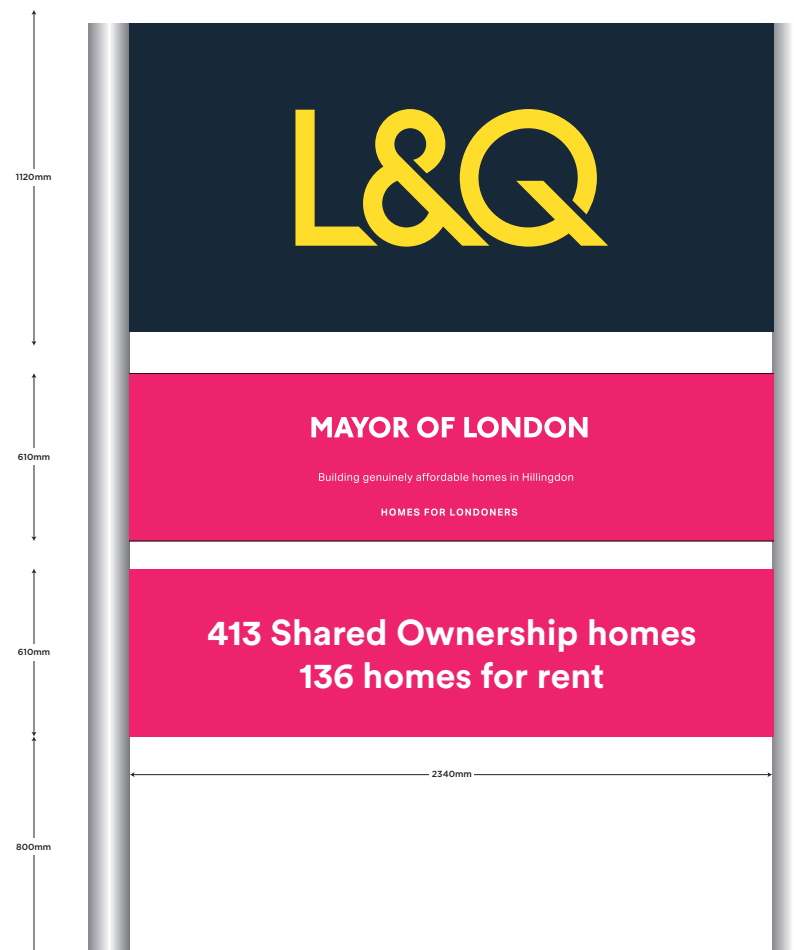

- Digital printed 3mm ACM front folded panels.
- Plain white 3mm ACM rear back panels.
- Internal timber frames (See page 3)
- Mounted to 2No. 154mm diameter posts



JOB:	CLIENT:	DETAIL:	SIZE	QTY:	VERSION:	DESIGNER:	DATE:
60486	BARRATT WEST LONDON HAYES VILLAGE	HOUSING ASSOCIATION STACK	2440mm x 1220mm 2440mm x 610mm	1 2	3	RYAN NORMAN	22/10/2020

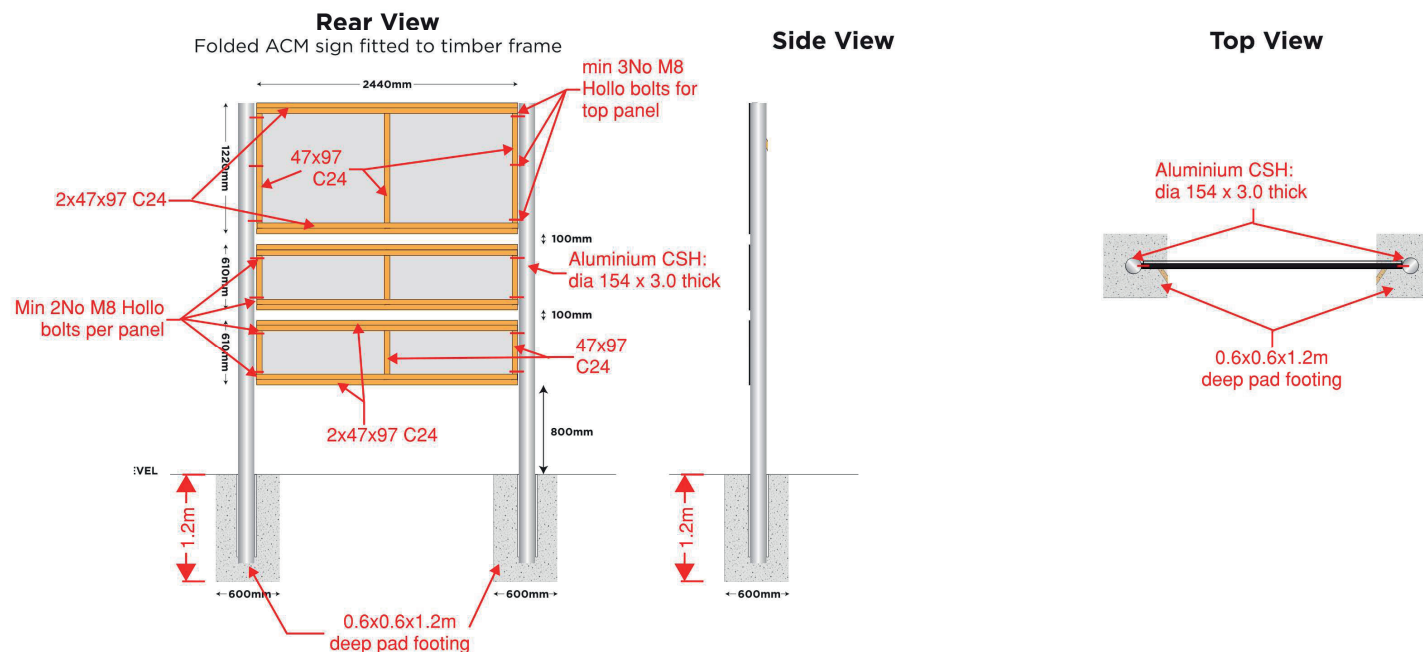

Rear of sign all covered with white ACM panels

**CDM REGULATIONS HAZARDS
RESIDUAL RISKS**



- All excavations in excess of 1.2m in depth must have side support.
- Adequate temporary supports are to be provided where openings are formed in existing loadbearing walls.
- Consideration must be given to the lifting of heavy steel beams.

Project	Hayes Village- SIGN	 GURNEY consulting engineers	Job No.	8309	Drg No.	SK-HV-01	Rev.	-
Title	SIGN DETAILS		Drawn by	GB	Date	Oct 2020		
©Copyright belongs to GURNEY consulting engineers 10/12 St. Johns Road, Woking, GU21 7SE Tel: 01483 721721 Fax: 01483 725073 e-mail gce@gurneyce.com			Checked by	ICD		Scale	1:50 @ A3	