


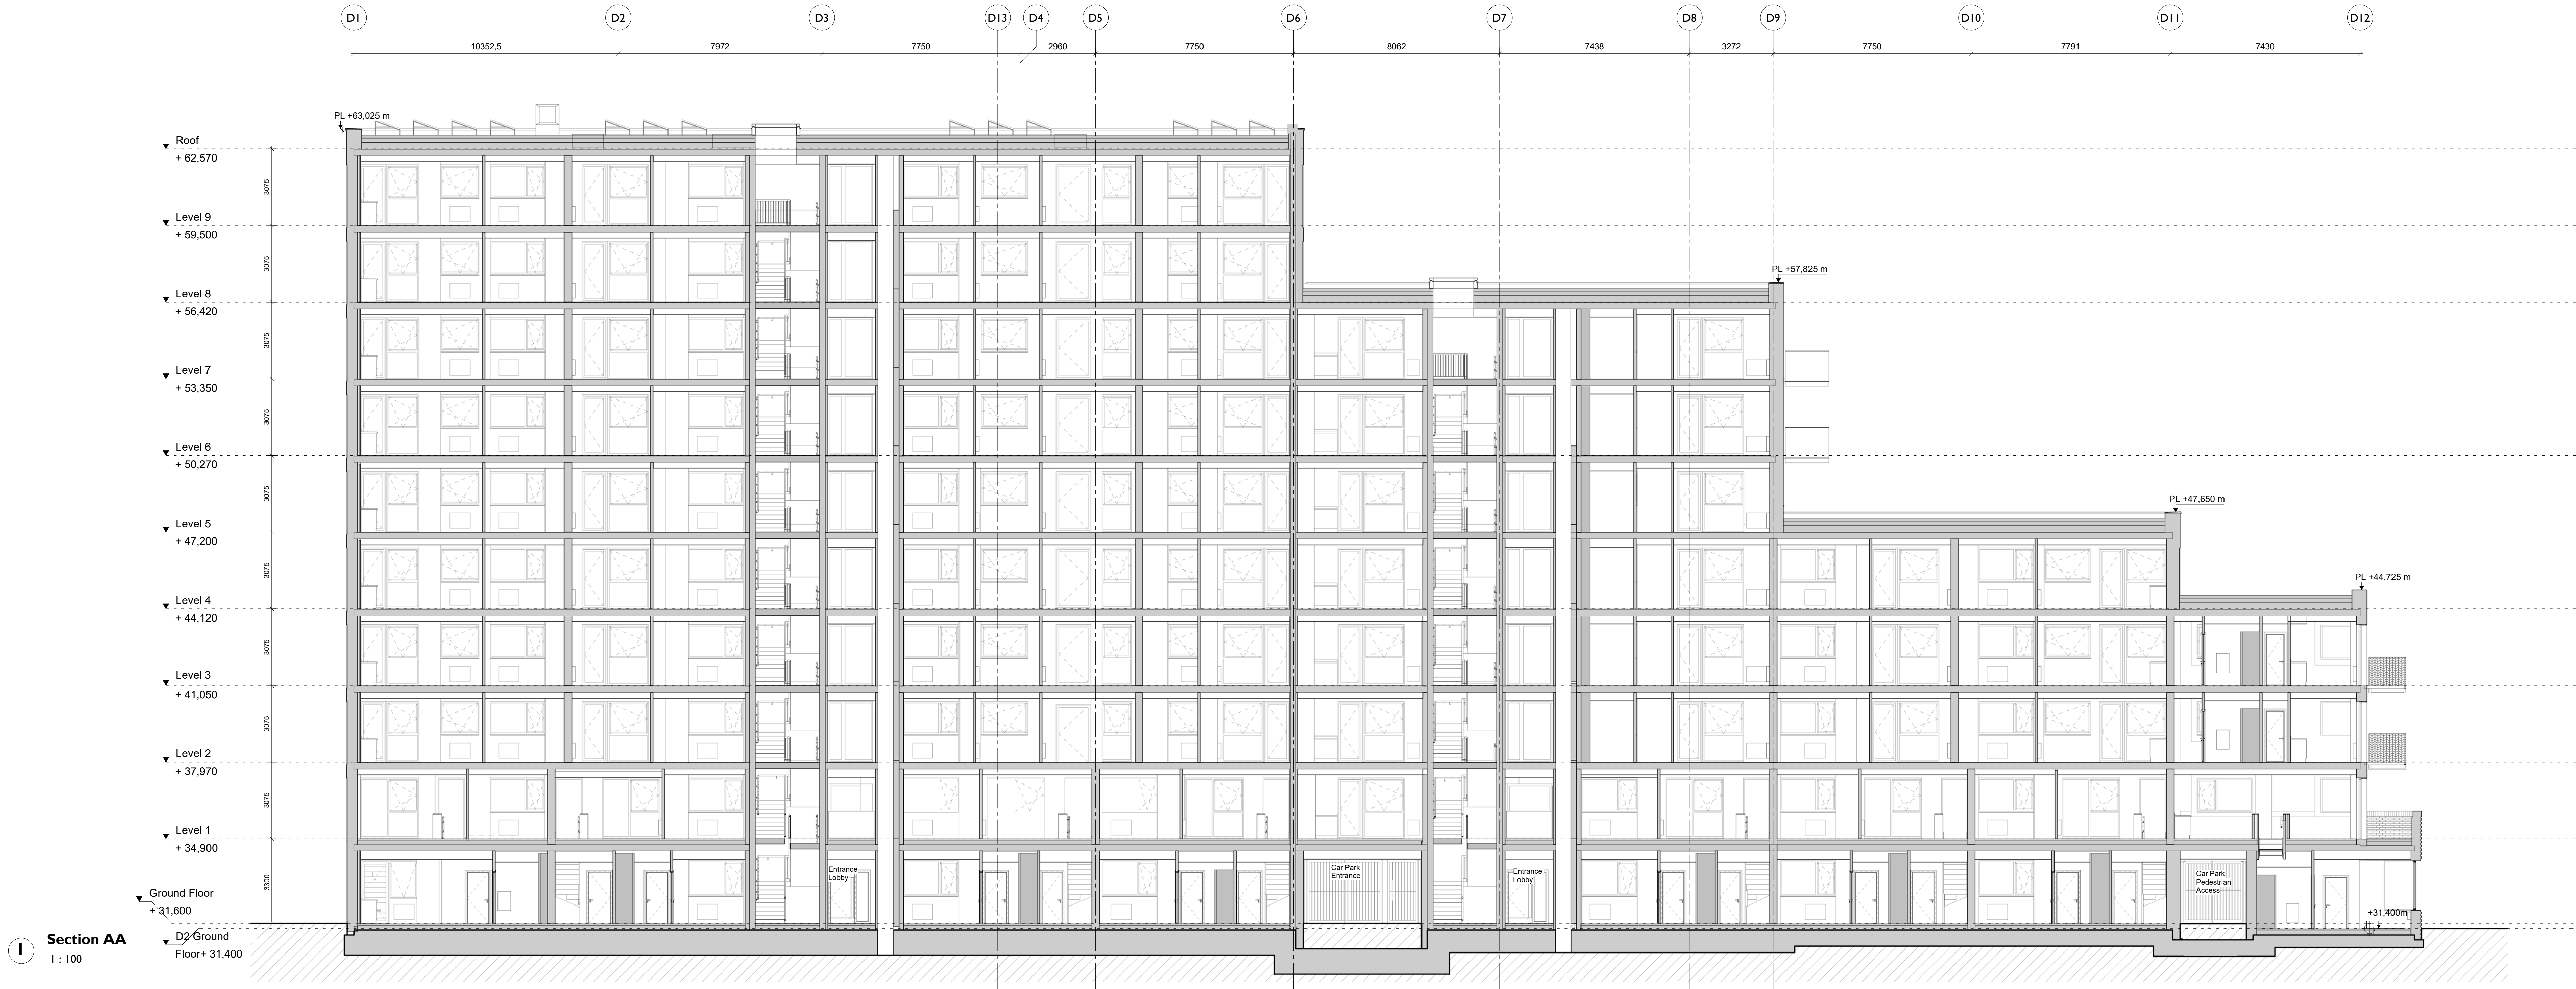

NOTE

Do not scale from drawings. All dimension
are in millimetres. All levels are in metres.
Errors to be reported immediately to the
Architect. All dimensions to be checked on
site prior to construction.

Please refer to
PNP-A-D-06-MKWR-SP-10-00
for material specifications

DATE REV DESCRIPTION OK

ARCHITECT


CLIENT

KEY PLAN

NORTH

**MAKOWER
ARCHITECTS**
24-26 Great Suffolk Street
Barking, London SE1 0LE
enquiries +44 (0)20 7100 5555
enquiries@makowerarchitects.com

**BARATT
— LONDON —**

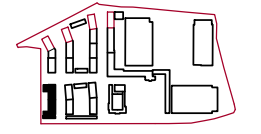

FNF-A-D-MKWR-DR-06-200

Planning Section AA & BB

SCALE 1 : 100 @ A0