


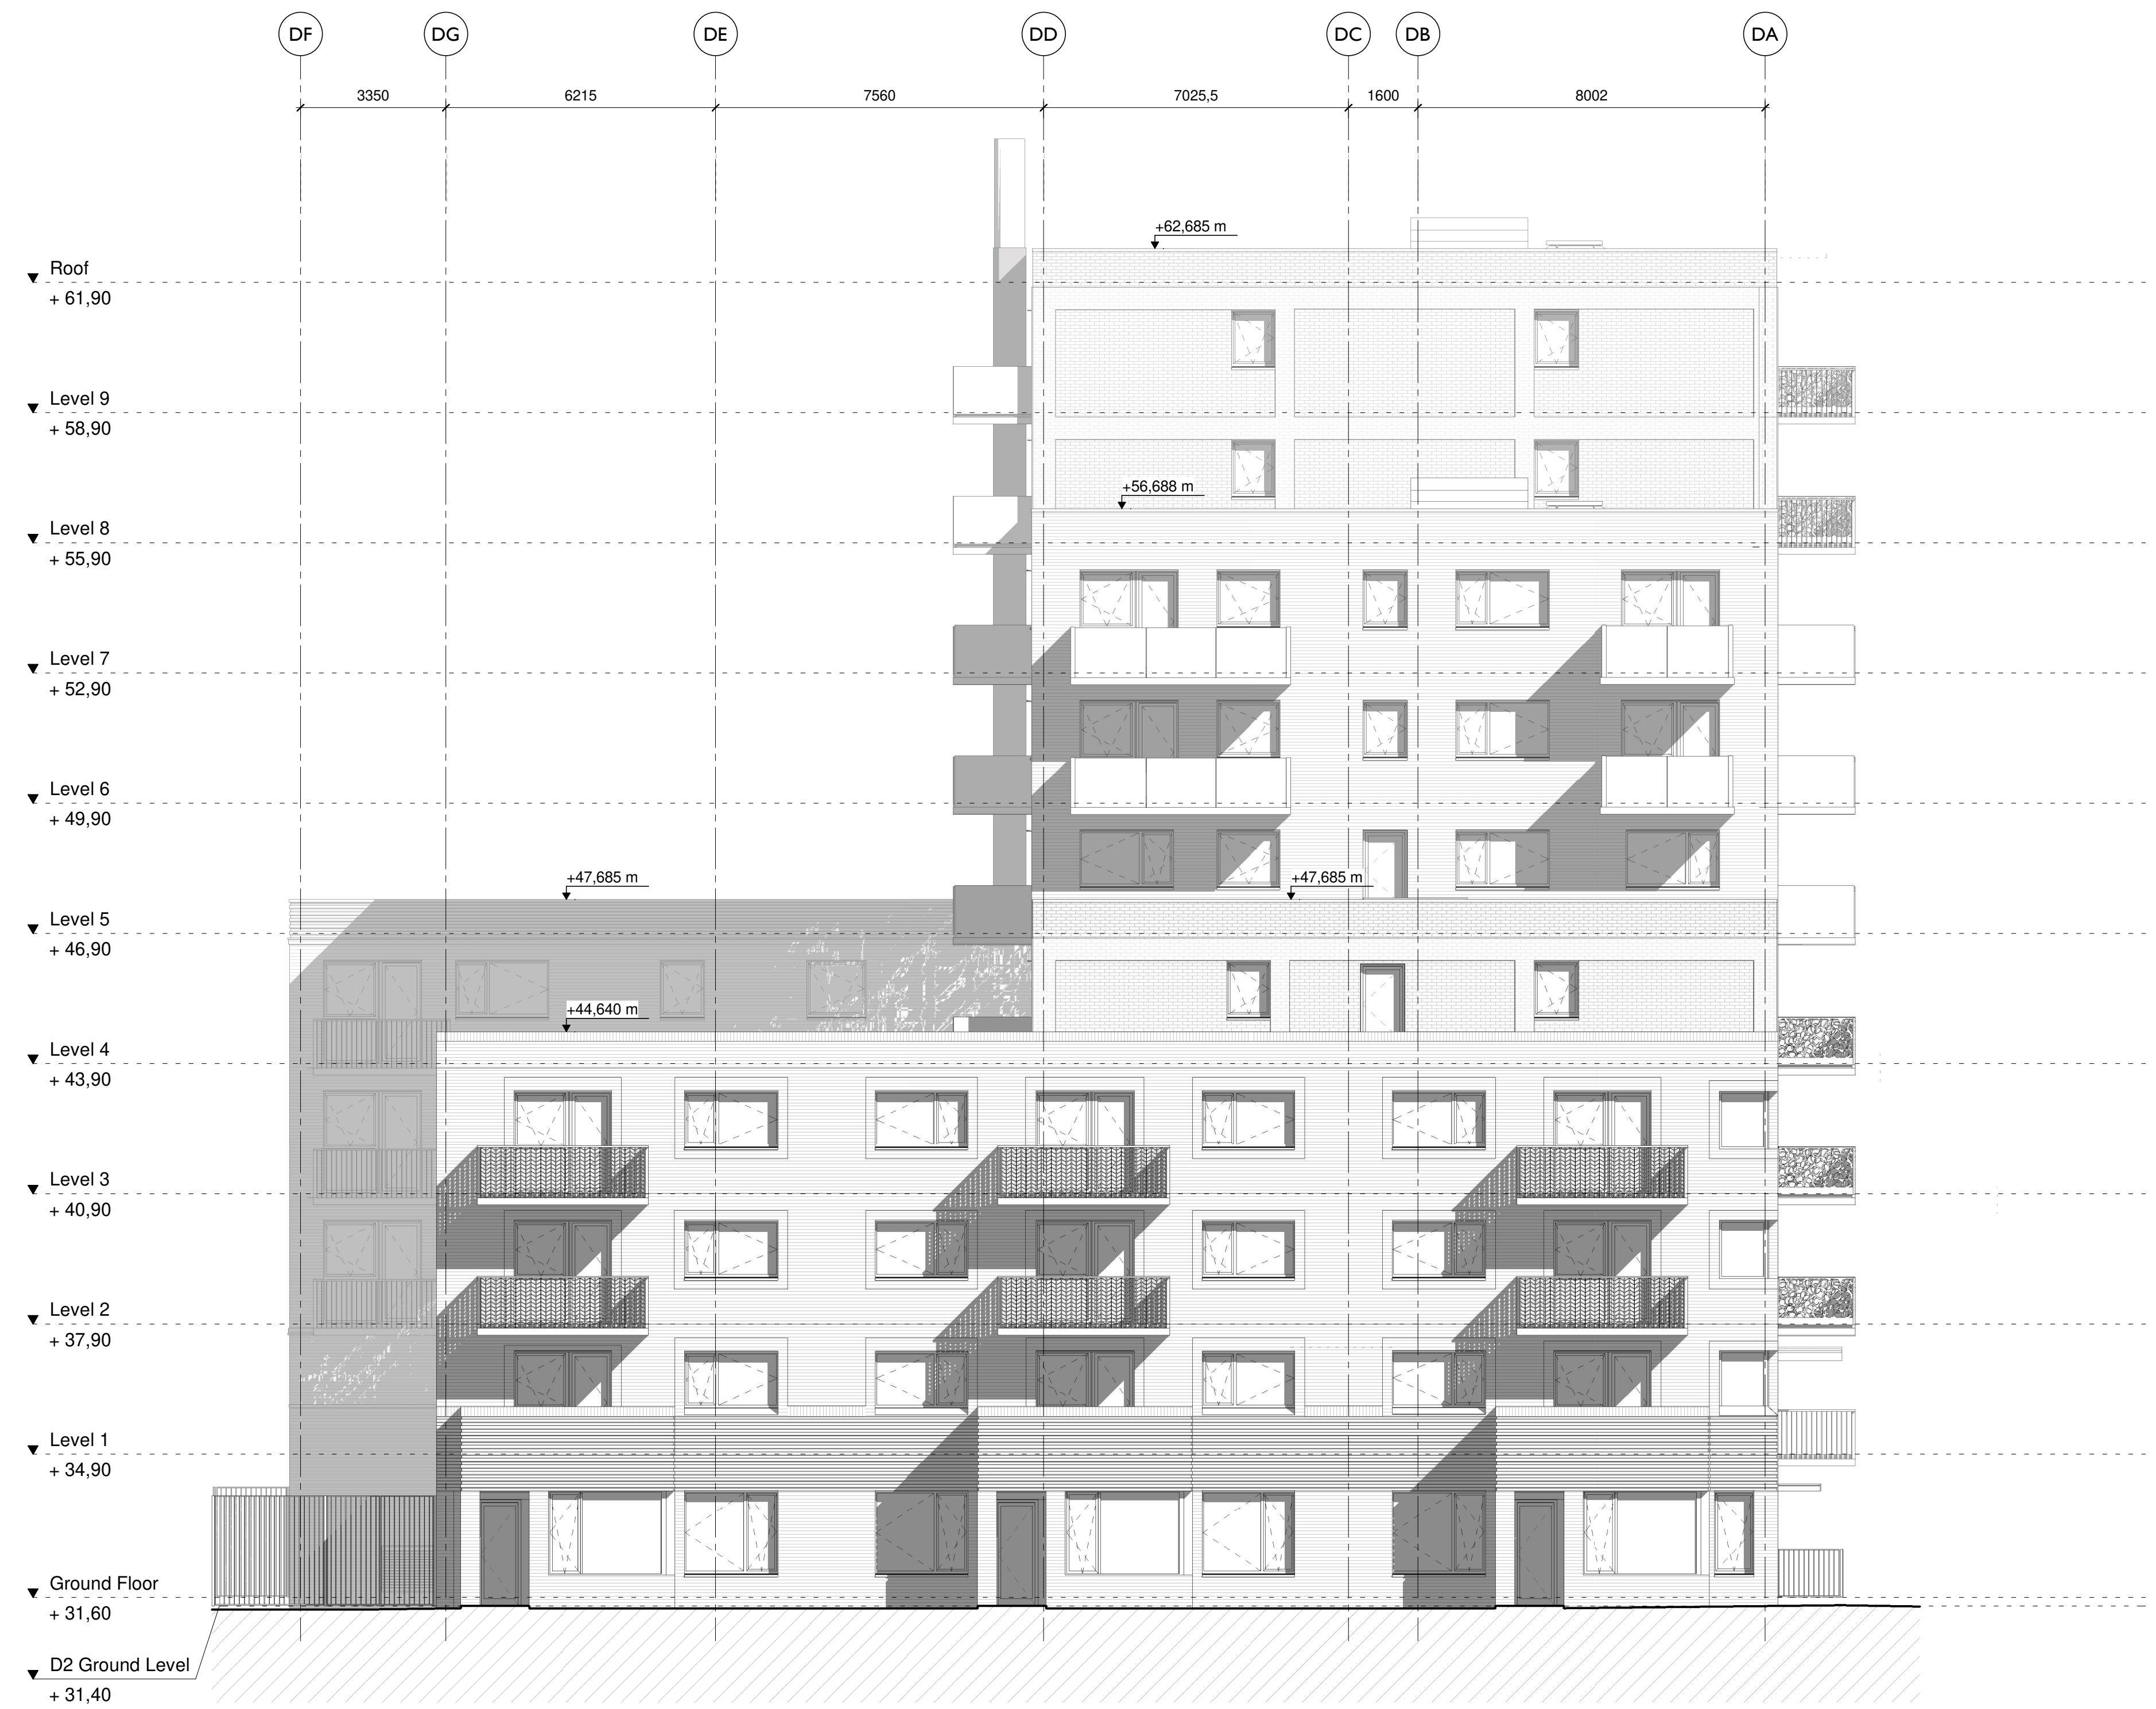

North Elevation  
1 : 100



South Elevation  
1 : 100

NOTE