
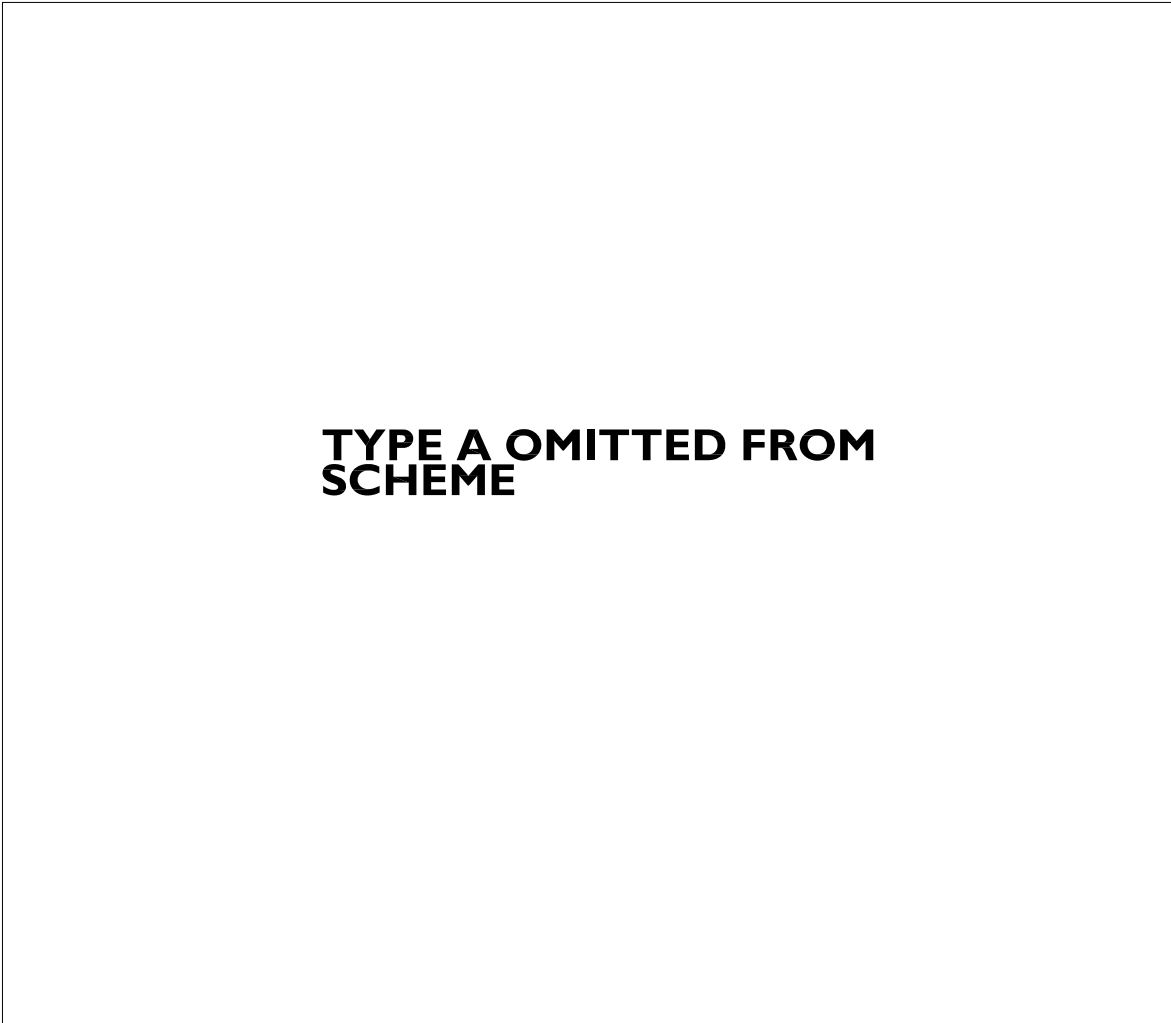


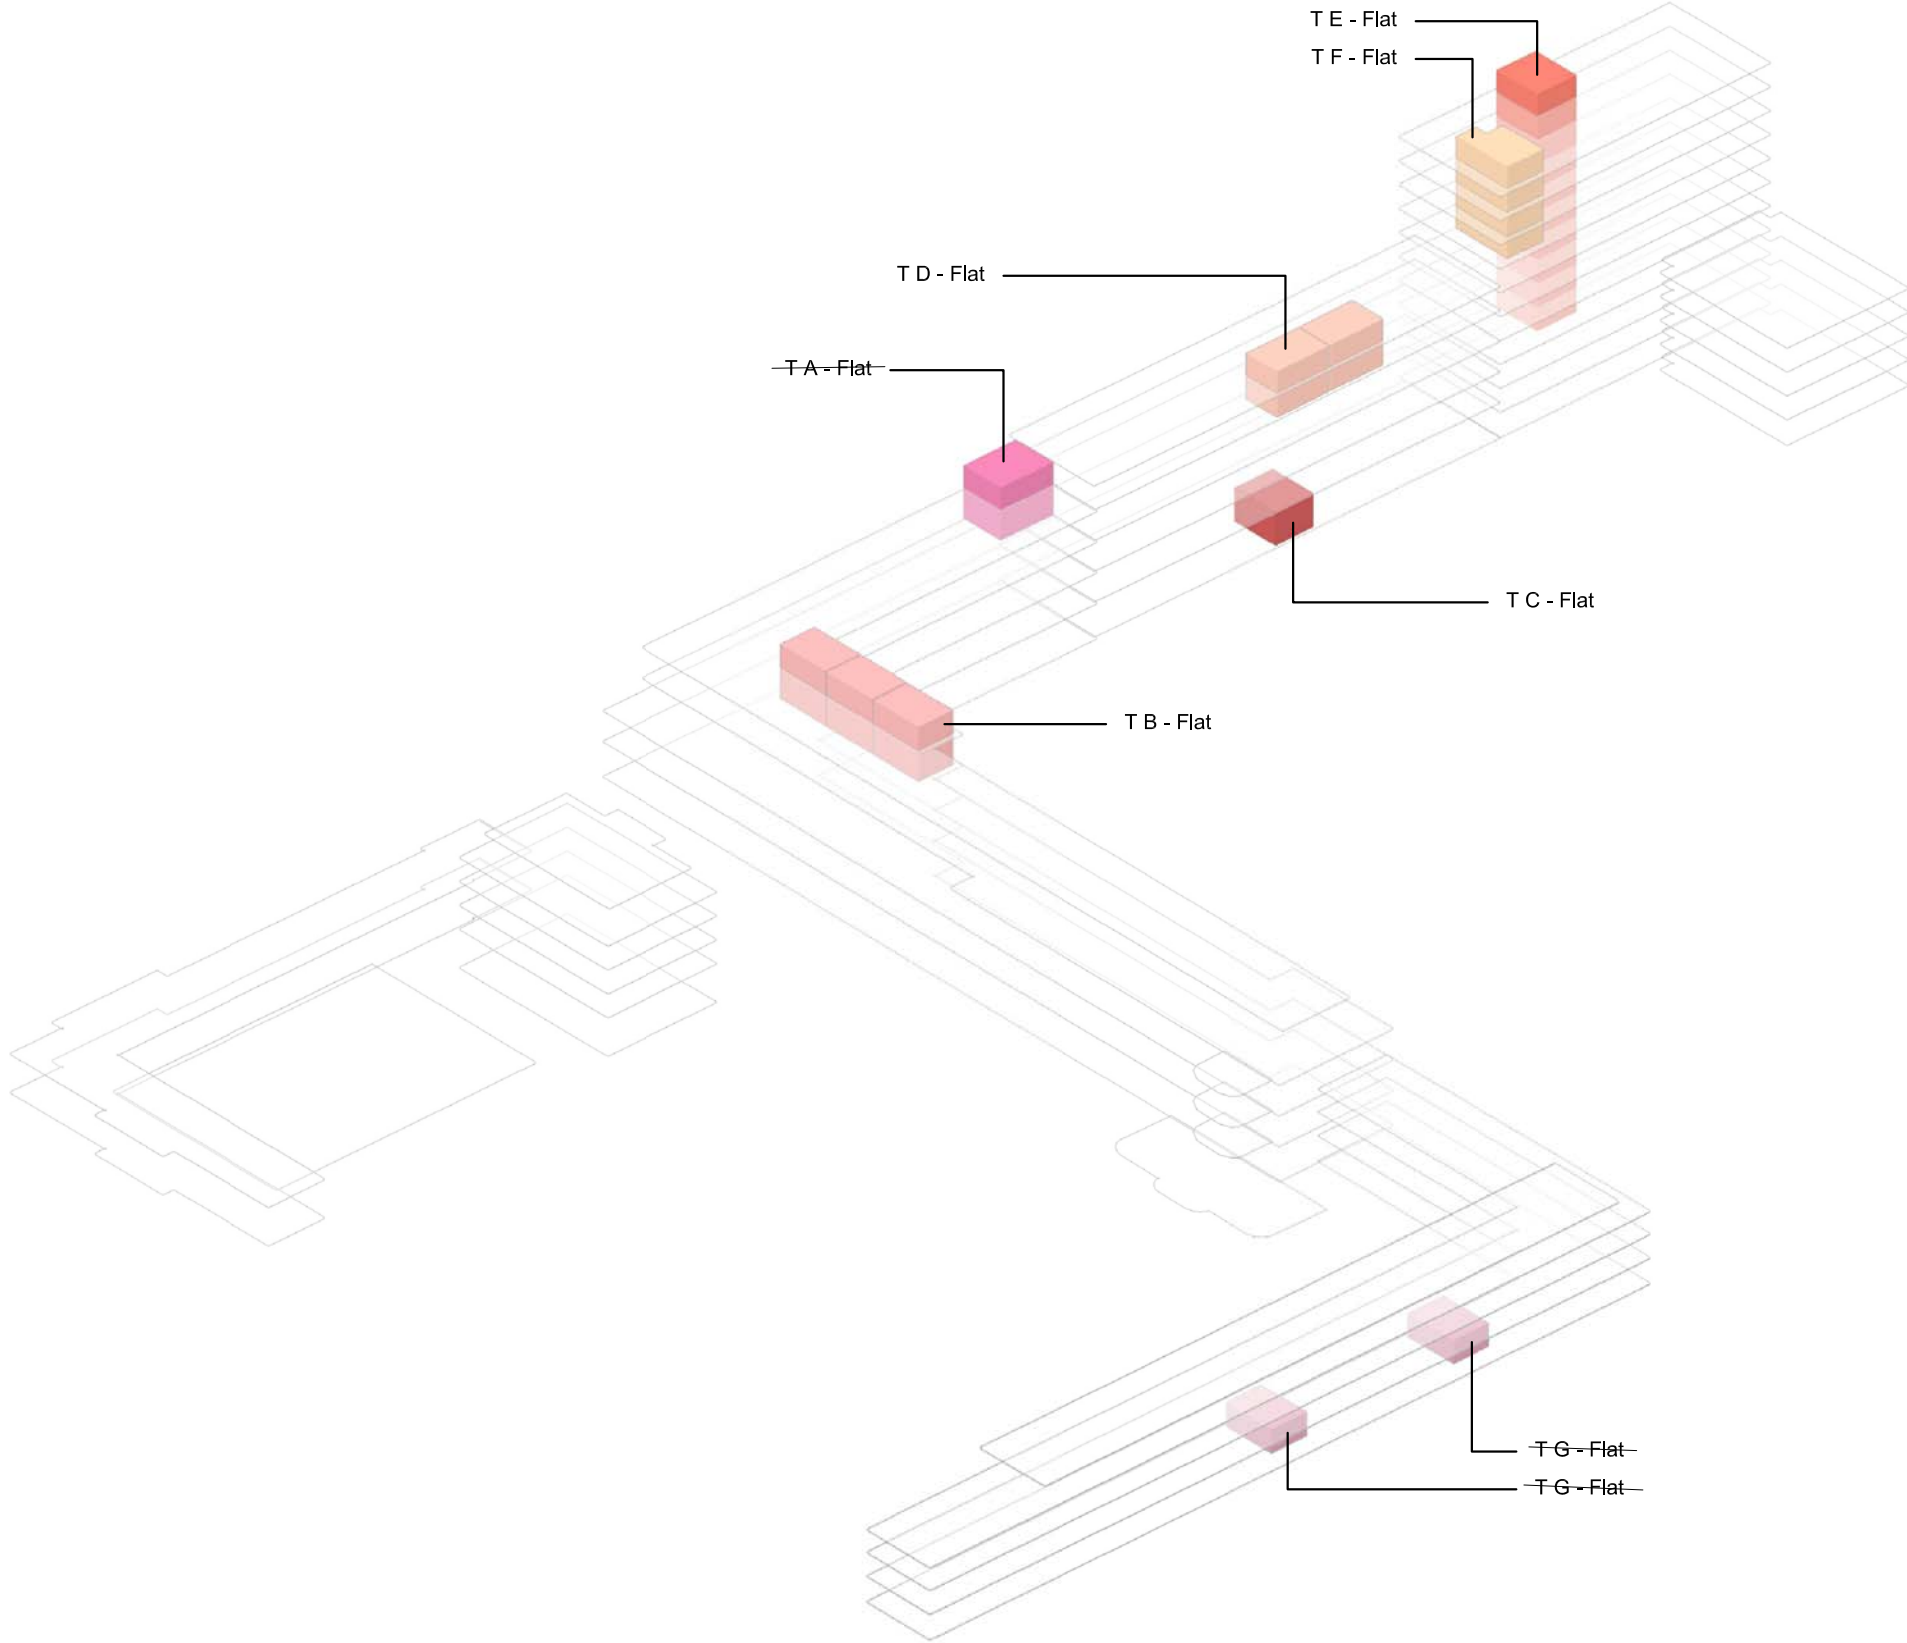

TYPE A

Block F1
45.80 sqm

~~F1-81~~

~~F1-106~~

TYPE B

Block F1 - Studio Flat
37.00 sqm (External Balcony)

F1-90


F1-92

F1-94


F1-115

F1-117

F1-119

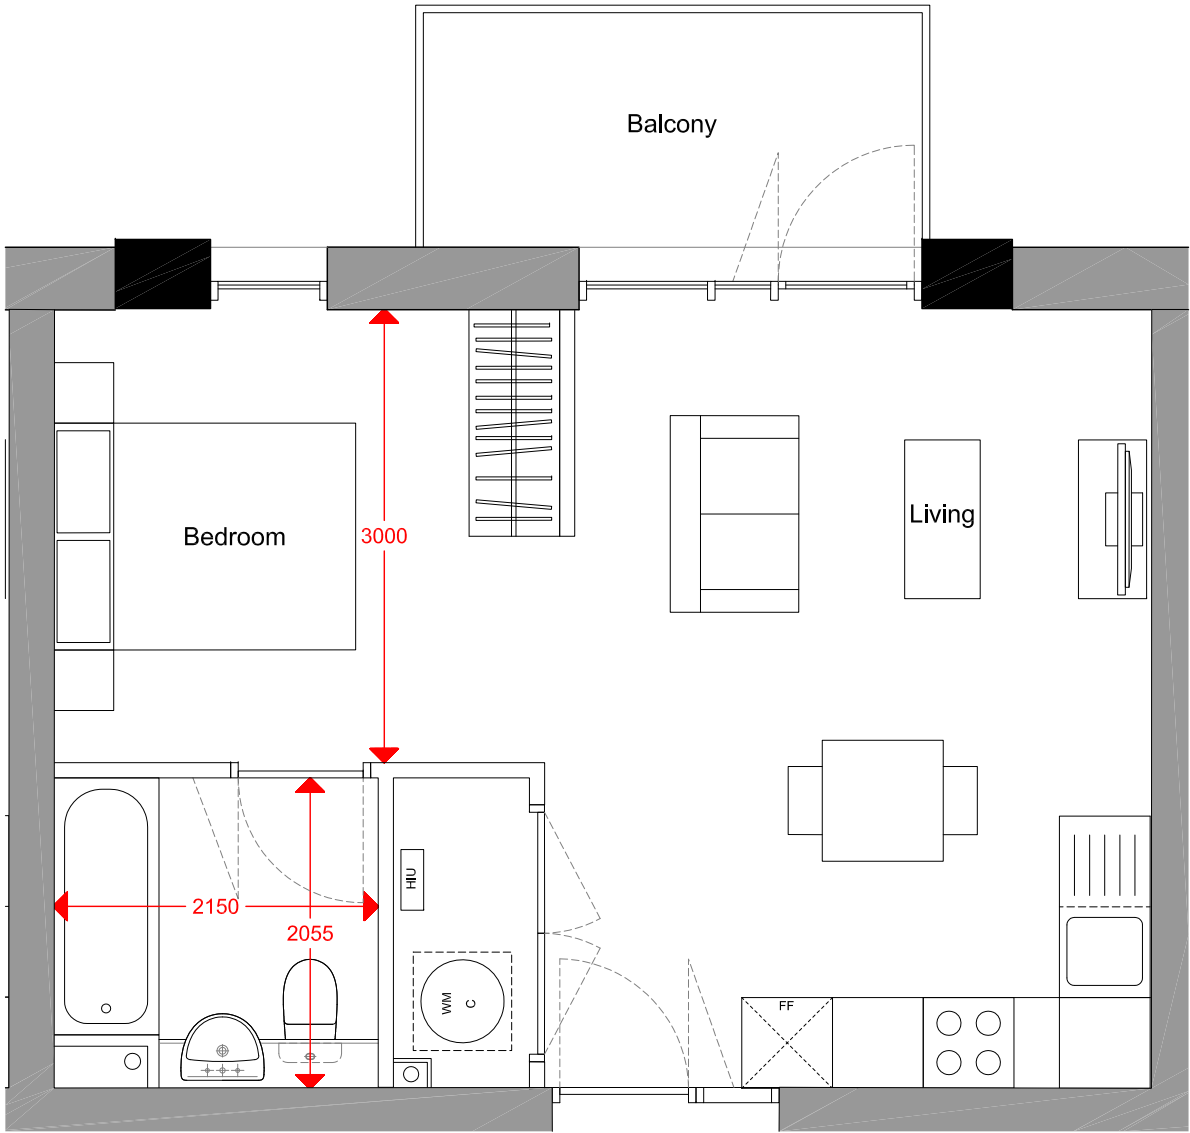

Studio - 1bed 1person	LHDG Requirements	Compliant	Former Nestlé Factory
Combined Space	As per Appendix D	✓	See Plan
WC with shower	As per Diagram 2.5	✓	See Plan
Storage	1.00	✓	1.00
Minimum Area Required (m2)	37	✓	37.00
Minimum Outdoor amenity space (m2)	5	✓	5.00

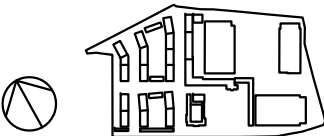

DATE	REV	DESCRIPTION	CHK
2024.12	01	FINAL DESIGN	AM
2024.12	02	CONSTRUCTION	AM

