




PLANT SCHEDULES

TOTAL TREES	ACRES	SIZE (girth)	FORM	SUPPORT	TREEPIT
11	Acer platanoides "Deborah"	30-35	Clear Stem	Triple	1.5x1.5x0.9m deep
11	Alnus cordata	4.0-4.5m ht	Multistem	Oblique	1.5x1.5x0.9m deep
6	Alnus incana "Aurea"	25-30	Clear Stem	Triple	1.5x1.5x0.9m deep
9	Betula albosinensis	16-18	Feathered	Oblique	1.0x1.0x0.75m deep
9	Betula utilis "Edinburgh"	25-30	Clear Stem	Triple	1.5x1.5x0.9m deep
21	Betula utilis "Jacquemonti"	4.0-4.5m ht	Multistem	Oblique	1.5x1.5x0.9m deep
8	Carpinus betulus	18-20	Clear Stem	Triple	1.2x1.2x0.9m deep
3	Carpinus betulus "Frans Fontaine"	20-25	Clear Stem	Triple	1.5x1.5x0.9m deep
3	Crataegus prunifolia	16-18	Clear Stem	Single	1.0x1.0x0.75m deep
3	Fagus sylvatica	16-18	Clear Stem	Single	1.0x1.0x0.75m deep
1	Fagus sylvatica "Riversii"	40-50	Clear Stem	Triple	1.5x1.5x0.9m deep
4	Ginkgo biloba	20-25	Clear Stem	Triple	1.2x1.2x0.9m deep
3	Liriodendron "Aureomarginatum"	20-25	Clear Stem	Triple	1.2x1.2x0.9m deep
3	Liriodendron tulipifera "Fastigiatum"	35-40	Clear Stem	Triple	1.5x1.5x0.9m deep
3	Pinus nigra austriaca	3.50-4.0m ht	Feathered	Oblique	1.2x1.2x0.9m deep
13	Prunus padus "Watereri"	18-20	Clear Stem	Triple	1.2x1.2x0.9m deep
2	Quercus robur	16-18	Feathered	Oblique	1.0x1.0x0.75m deep
5	Sorbus aria	14-16	Feathered	Oblique	1.0x1.0x0.75m deep
5	Sorbus aucuparia	14-16	Feathered	Oblique	1.0x1.0x0.75m deep
15	Tilia cordata "Streetwise"	20-25	Clear Stem	Triple	1.2x1.2x0.9m deep
11	Ulmus "New Horizon"	25-30	Clear Stem	Triple	1.5x1.5x0.9m deep
TOTAL SHRUBS		SIZE (cm)	POT (litre)	COMMENTS	
43	Amelanchier lamarckii	80-100	10.0	Minimum 5 basal breaks	
40	Aucuba japonica "Salicifolia"	40-60	10.0		
85	Berberis "Amstelveen"	30-40	3.0		
39	Berberis "Atropurpurea Nana"	30-40	3.0		
136	Brachyglottis "Silver Dormouse"	30-40	3.0		
10	Ceanothus "Blue Mound"	40-60	5.0		
96	Choisya ternata	40-60	5.0		
42	Choisya ternata "Aztec Pearl"	30-40	3.0		
42	Choisya "Sundance"	30-40	3.0		
22	Cornus alba "Elegantissima"	80-100	10.0	Minimum 3 basal breaks	
90	Cornus alba "Sibirica"	60-80	5.0	Minimum 3 basal breaks	
105	Cornus sericea "Flaviramea"	60-80	3.0	Minimum 3 basal breaks	
62	Cotinus "Grace"	60-80	10.0	Bushy	
35	Cotoneaster conspicuosus decorus	40-60	5.0		
672	Cotoneaster salicifolius "Gnom"	30-40	3.0		
75	Deutzia gracilis	60-80	5.0		
105	Elaeagnus ebbingei "Limelight"	60-80	10.0		
110	Escallonia "Apple Blossom"	40-60	3.0	Hedge plants	
280	Euonymus "Darts Blanket"	30-40	3.0		
118	Euonymus fortunei "Jean Hugues"	30-40	3.0		
70	Euonymus japonicus "Ovatus Aureus"	40-60	5.0		
550	Fagus sylvatica 60-80	60-80	rootballed	Hedge plants	
937	Fagus sylvatica 125-150	125-150	rootballed	Hedge plants	
10	Fargesia murielae "Jumbo"	80-100	10.0	Clump: 40-50cm overall spread	
160	Geranium mac. "Ingwersens Var"	-	2.0	Herbaceous	
44	Hebe "Marjorie"	30-40	3.0		
98	Hebe "Midsummer Beauty"	30-40	3.0		
433	Hebe "Mrs. Winder"	30-40	3.0		
20	Hebe "New Zealand Gold"	30-40	3.0		
110	Hedera helix	40-60	2.0	Minimum 3 basal breaks	
684	Hedera helix "Green Ripple"	40-60	3.0	Minimum 3 basal breaks	
302	Hedera helix "Yellow Ripple"	40-60	3.0	Minimum 3 basal breaks	
74	Hydrangea macrophylla (lacecap)	60-80	10.0		
1623	Hypericum dummett "Peter Dummer"	30-40	3.0		
152	Hypericum moserianum	30-40	3.0		
20	Ilex "JC Van Tol"	60-80	5.0	Fully furnished with laterals	
3	Ilex altadereensis "Golden King"	80-100	10.0	Fully furnished with laterals	
205	Ilex aquifolium	40-60	2.0	Fully furnished with laterals	
24	Ilex meserveae "Blue Princess"	60-80	10.0	Bushy	
95	Juniperus pfitzeriana "Mint Julep"	40-60	5.0		
42	Juniperus squamata "Blue Star"	40-60	5.0		
29	Kniphofia "Percy's Pride"	-	2.0	Herbaceous	
298	Lonicera "Maygreen"	30-40	3.0		
45	Mahonia "Apollo"	30-40	3.0		
70	Mahonia aquifolium	30-40	3.0		
68	Miscanthus "Ferner Osten"	60-80	10.0	Clump: 40-50cm overall spread	
216	Nandina "Firepower"	30-40	3.0		
80	Pennisetum "Hamel"	40-60	5.0	Clump: 30-40cm overall spread	
60	Perovskia "Blue Spire"	60-80	5.0		
43	Philadelphus "Virginal"	40-60	5.0		
104	Philadelphus coronarius "Variegatus"	30-40	3.0		
14	Phormium cookianum "Dazzler"	60-80	10.0	Triple Crown	
52	Photinia "Red Robin"	60-80	10.0	Hedge plants/ Self supporting without canes	
92	Pittosporum tenuifolium "Tom Thumb"	40-60	5.0		
85	Potentilla "Elizabeth"	30-40	3.0		
208	Potentilla "Medicine Wheel Mountain"	30-40	3.0		
147	Prunus "Cherry Brandy"	30-40	3.0		
41	Prunus cistena	80-100	15.0	Minimum 5 basal breaks	
260	Prunus laurocerasus "Caucasica Darts"	80-100	10.0	Hedge plants	
48	Pyracantha "Saphyr Orange"	40-60	3.0	Hedge plants	
12	Ribes speciosum	60-80	5.0		
324	Rosa "Gwent"	-	2.0		
184	Rosa "Kent"	-	2.0		
40	Rosa nitida	-	2.0		
60	Ruscus aculeatus	30-40	3.0		
33	Sambucus "Black Lace"	60-80	5.0		
95	Sarcococca confusa	30-40	3.0		
62	Sorbaria tomentosa	60-80	3.0		
212	Spiraea "Firelight"	30-40	3.0		
62	Spiraea "Goldflame"	30-40	3.0		
40	Spiraea thunbergii	30-40	3.0		
84	Stephanandra incisa "Crispa"	30-40	3.0		
30	Stipa arundinacea	60-80	5.0	Clump: 40-50cm overall spread	
446	Symphoricarpos "Hancock"	30-40	3.0		
41	Tamarix parviflora	60-80	5.0		
65	Viburnum "Summer Snowflake"	60-80	5.0		
55	Viburnum x bodnantense	60-80	5.0		
70	Viburnum davidii	30-40	3.0		
86	Viburnum sargentii "Onondaga"	60-80	15.0	Minimum 3 basal breaks	
60	Viburnum tinus "Eve Price"	40-60	5.0		
20	Viburnum tinus "Lucidum"	40-60	5.0		
78	Vinca "Illumination"	40-60	3.0	Minimum 3 basal breaks	
120	Vinca minor "La Grave"	40-60	3.0		
115	Vinca "Maculata"	40-60	3.0	Minimum 3 basal breaks	
19	Weigela "Folius Purpureis"	60-80	10.0		
TOTAL TRANSPLANTS		SIZE (cm)	TYPE	COMMENTS	
440	Acer campestre	60-80	1+1	All transplants fully furnished with laterals	
380	Corylus avellana	40-60	1+1		
390	Crataegus monogyna	60-80	1+1		
5	Hippophae rhamnoides	40-60	1+1		
410	Ligustrum vulgare	60-80	1+1		
100	Prunus cerasifera	60-80	1+0		
270	Prunus spinosa	60-80	1+1		
155	Rosa arvensis	40-60	1+0		
156	Salix alba var.vitellina "Yelverton"	60-80	0/1		
5	Salix caprea	60-80	0/1		
40	Sorbus aria	60-80	1+1		
110	Viburnum opulus	40-60	1+1		
TOTAL BULBS		To be planted in September following project completion			
480	Narcissus "Golden Harvest"				

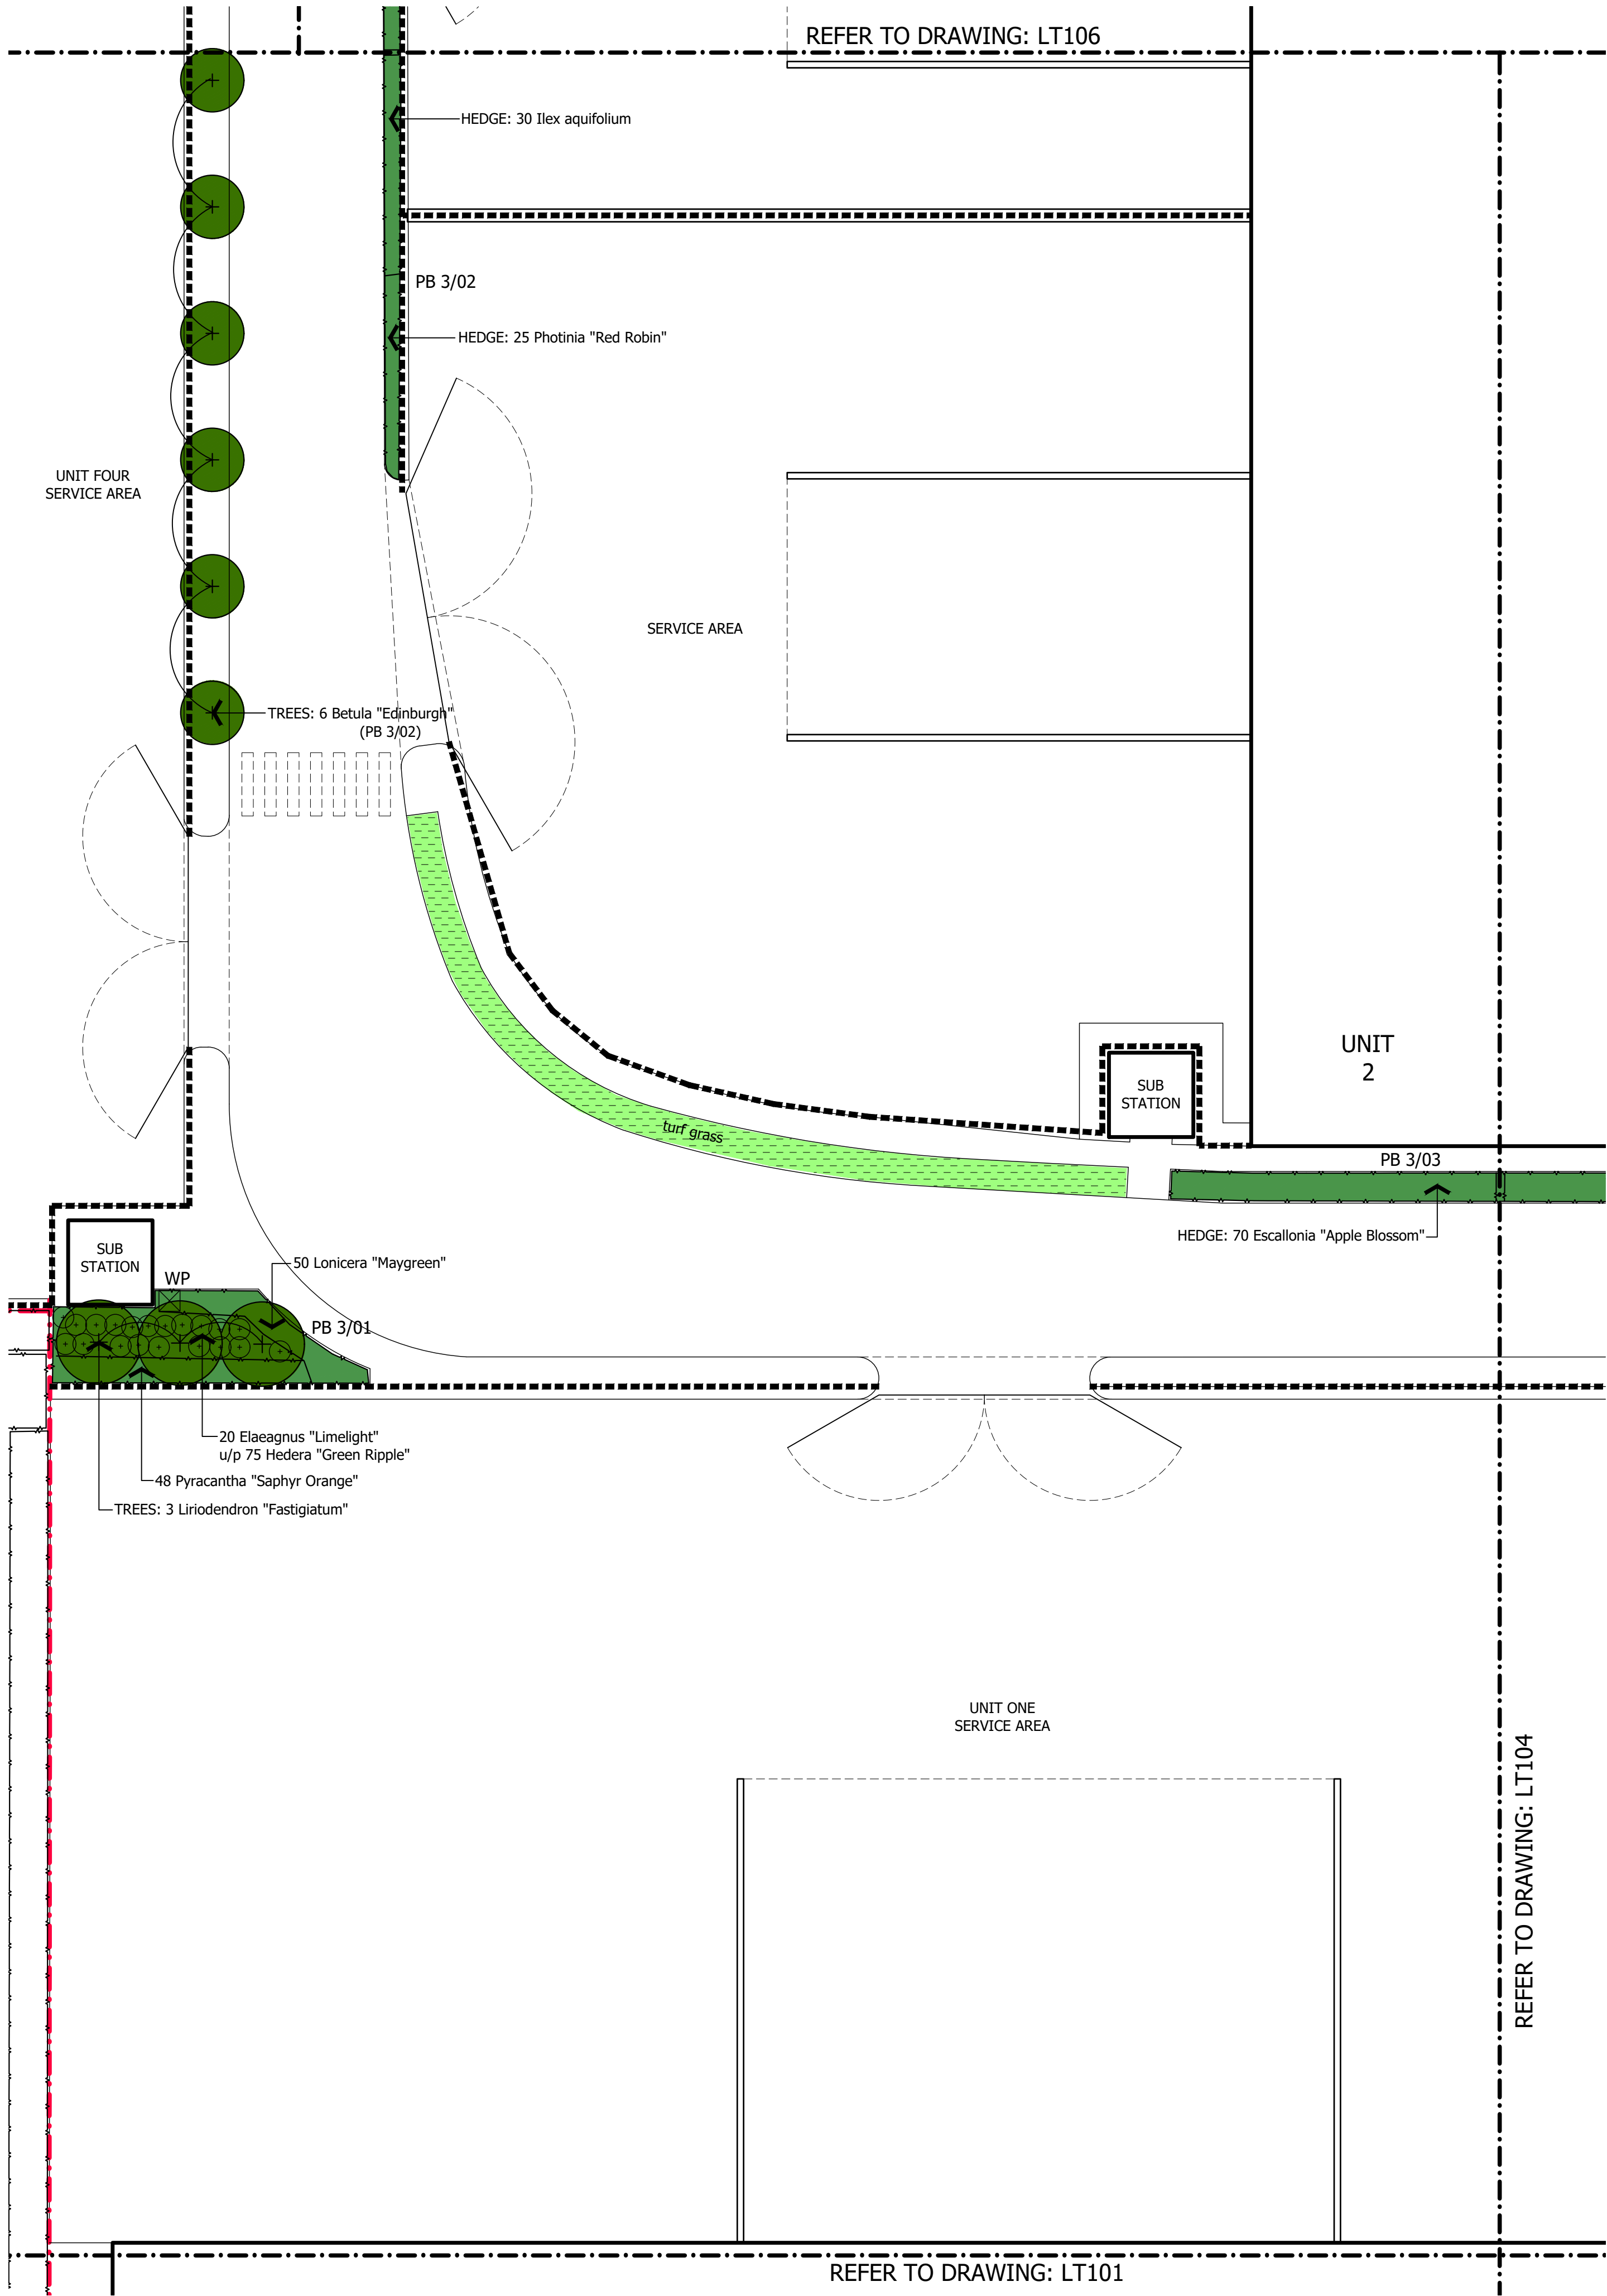

Refer to Drawing: LT103 for Plant Schedules:
Species, Number of plants and Sizes.
Refer to Drawing: LT104 for the Outline Specification