


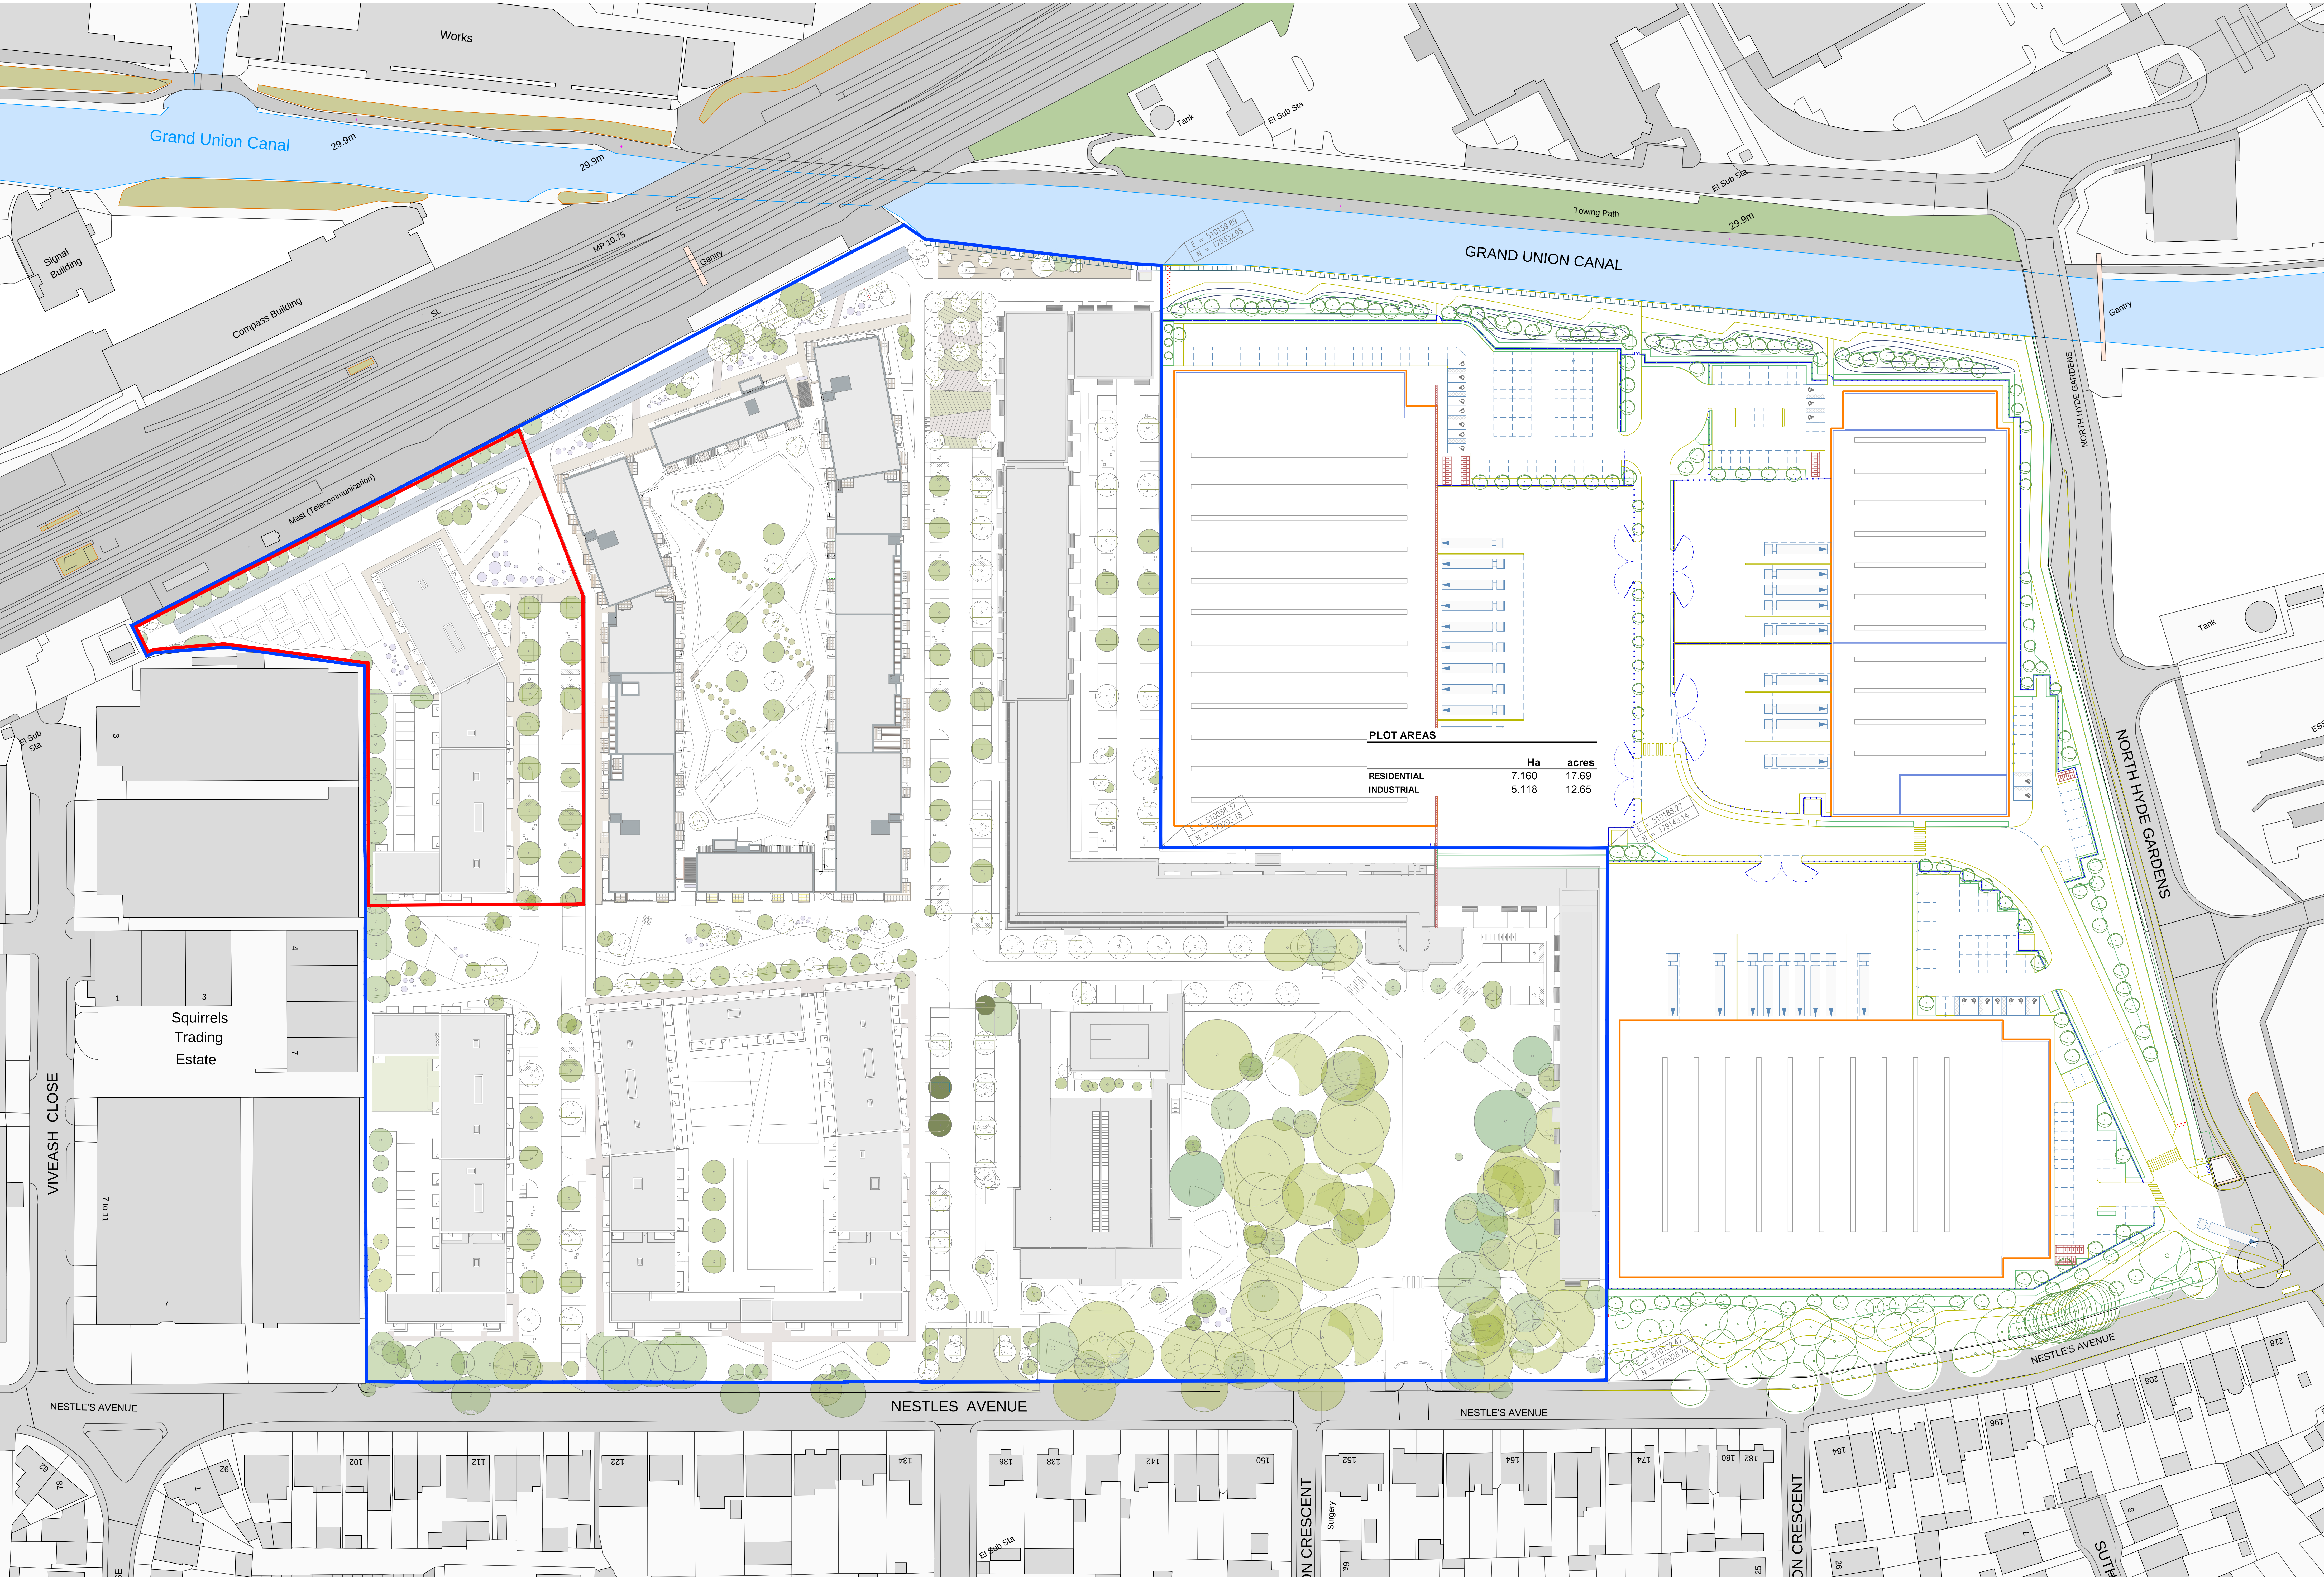

PLOT AREAS

	Ha	acres
RESIDENTIAL	7.160	17.69
INDUSTRIAL	5.118	12.65

Grand Union Canal

GRAND UNION CANAL

NORTH HYDE GARDENS


NESTLE'S AVENUE

NESTLE'S AVENUE

NESTLE'S AVENUE

VIVEASH CLOSE

Squirrels Trading Estate

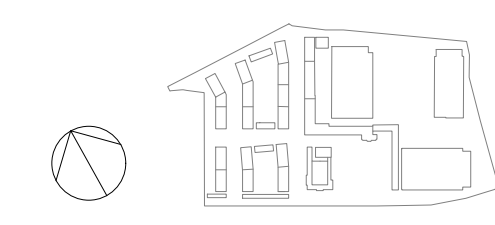

DATE	REV	DESCRIPTION	CHK
23/11/22	01	Redline Scope	

MAKOWER ARCHITECTS
24-26 Great Suffolk Street
Bankside, London SE1 0UE
Telephone +44 (0)20 7396 1000
makower@makowerarchitects.com

SCALE 1:500 @ A0
0 5 10 25