


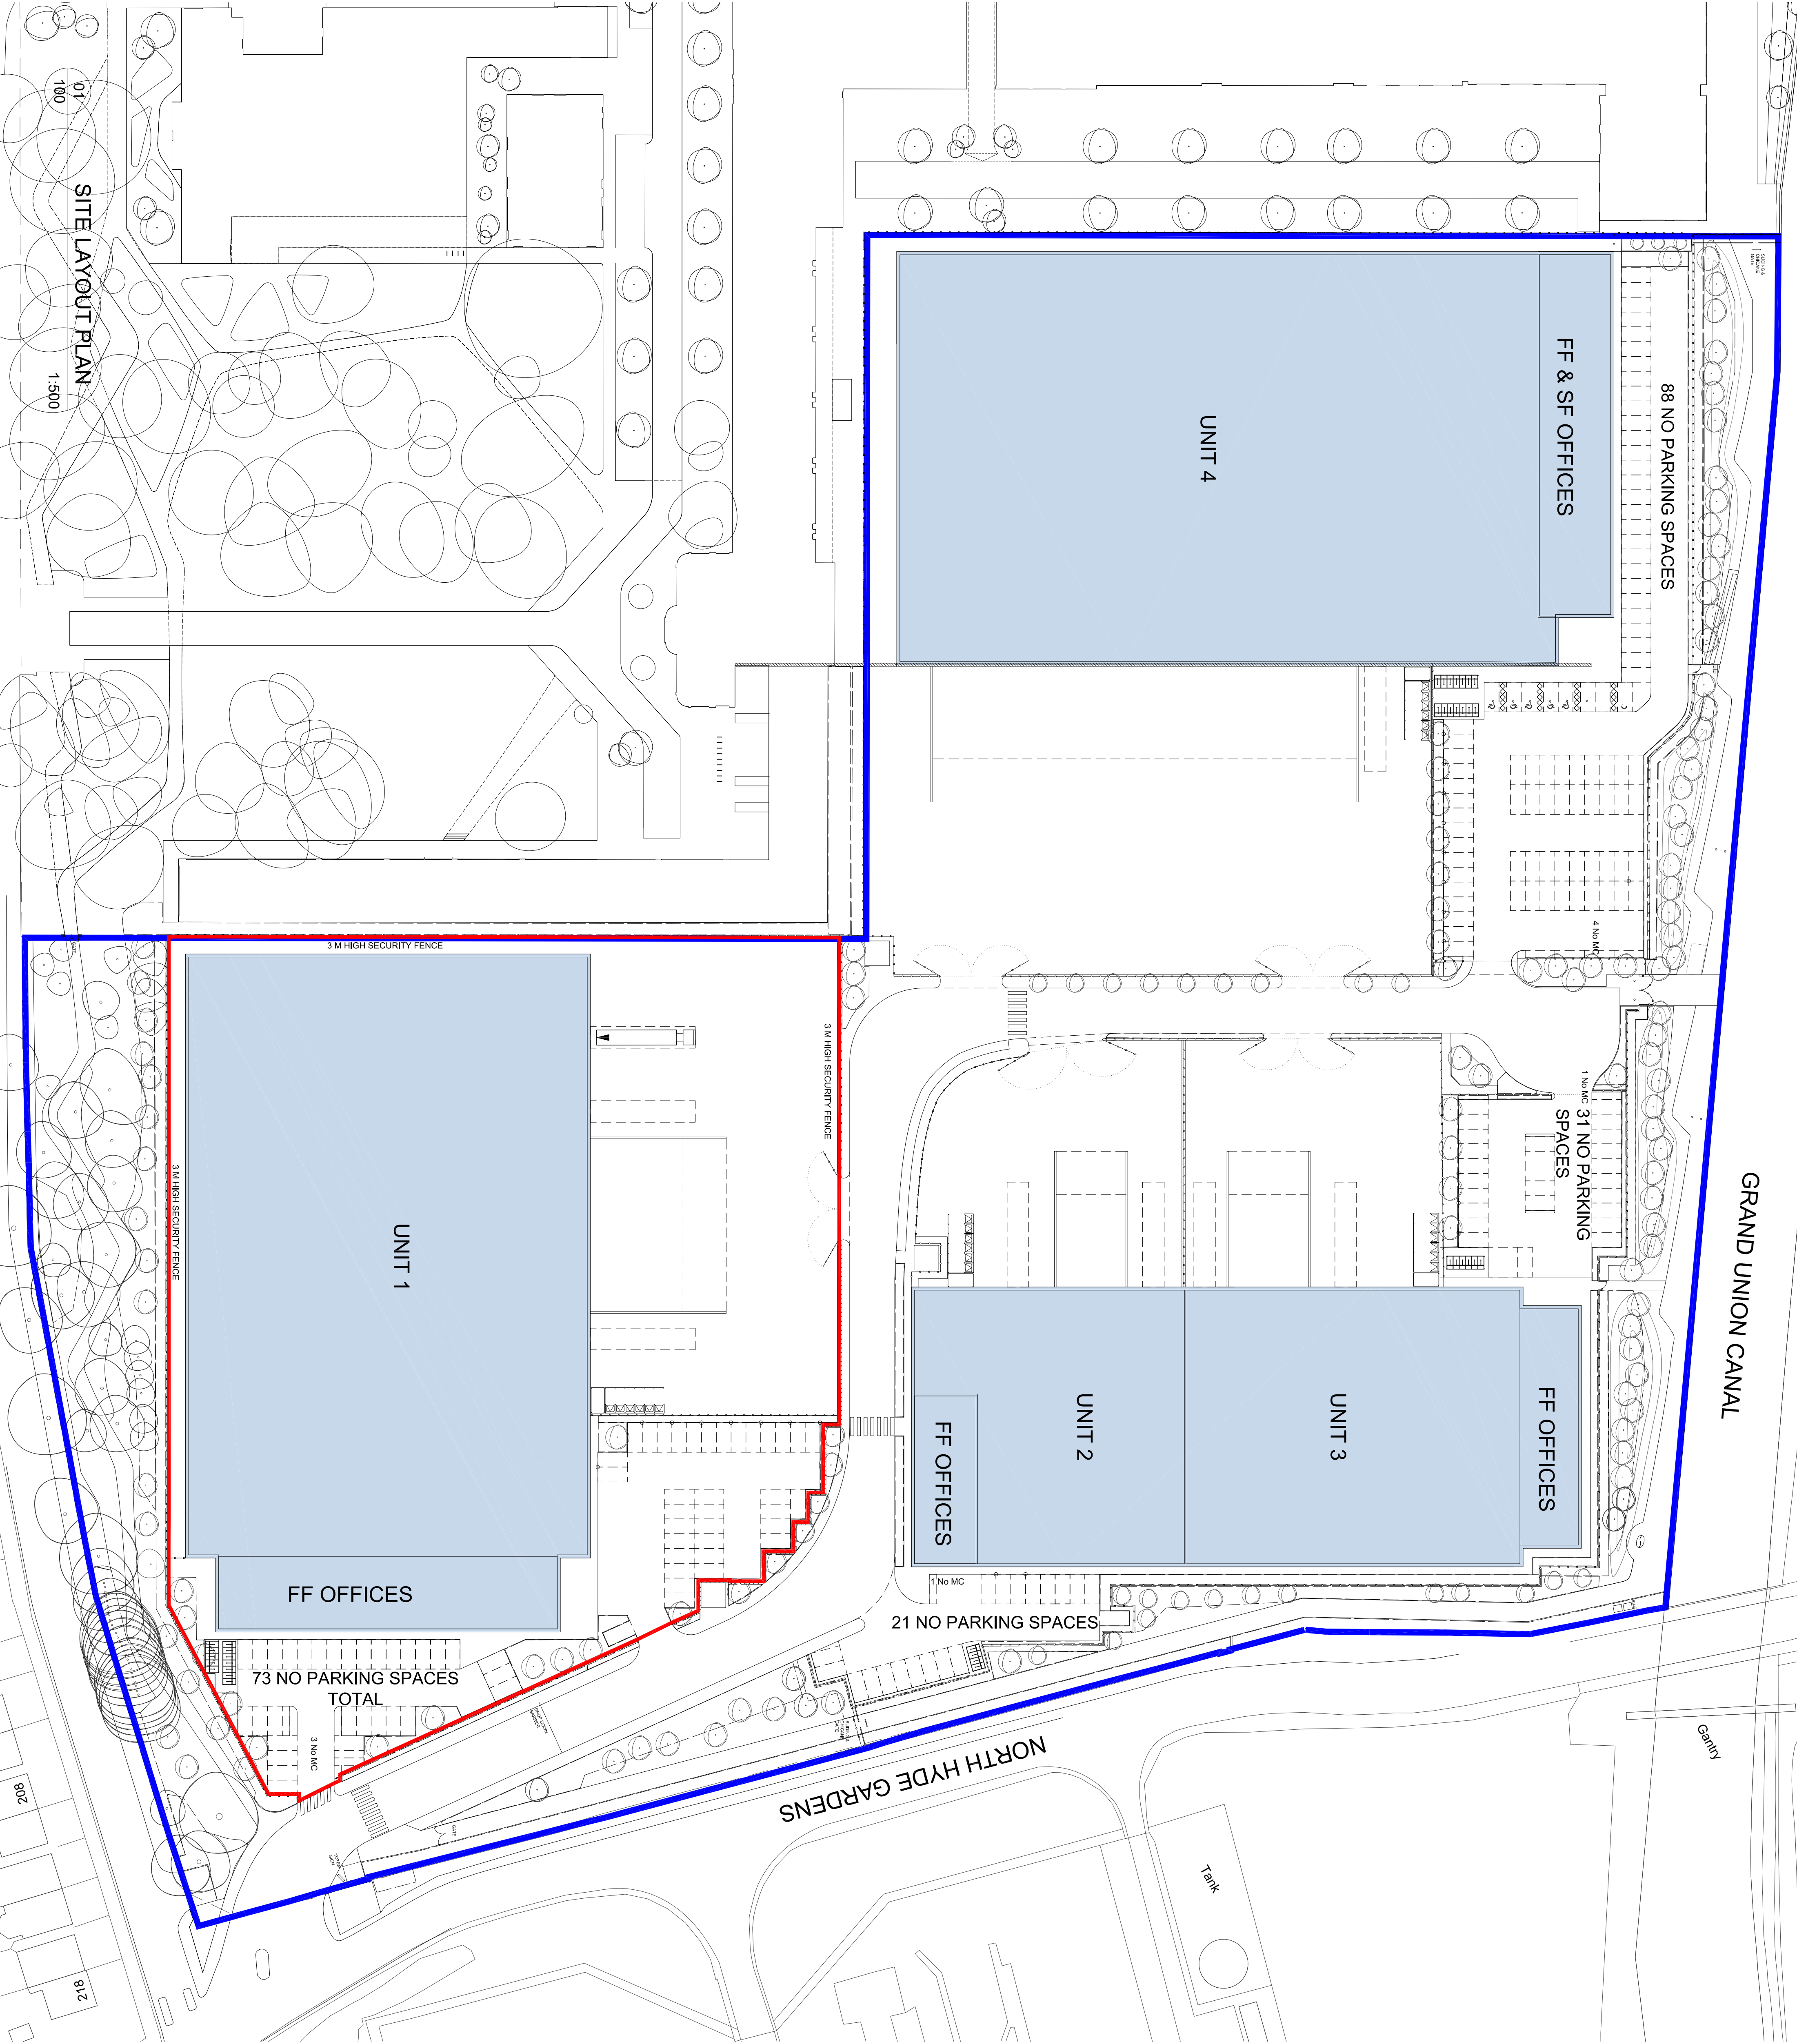

NOTES:

BASED ON OS MAP REPRODUCED BY PERMISSION OF
CONTROLLER OF HIS STATUTORY OFFICE (© CROWN
COPYRIGHT) RESERVED

DO NOT USE ELECTRONIC VERSIONS OF THIS DRAWING TO
DEFINITE DIMENSIONS UNLESS SPECIFICALLY
AUTHORISED BY MICHAEL SPARKS ASSOCIATES

KEY:

— SITE BOUNDARY

— UNIT 1 BOUNDARY

B	11/08/2021	Unit 1 boundary revised.	LP	AC
A	10/08/2021	Unit 1 boundary revised.	LP	AC
-	02/08/2021	First Issue.	LP	AC
REV	DATE	NOTE	DRAWN	CHECKED

CHARTERED ARCHITECTS

11 RAYN PLACE
STUDIOS ROAD
LONDON SW6 4TU

TELEPHONE 020 7738 6162
FAX 020 7738 3896
www.msa-architects.co.uk

TITLE
NESTLES AVENUE, HAYES
SITE LOCATION PLAN

DRAWING
SITE LOCATION PLAN

CLIENT
SEGRO

DATE	SCALE	DRAWN
AUGUST 2021	1:500 @ A1	LP
STATUS	PLANNING	AC

DRAWING NUMBER
30680-PL-100B

