


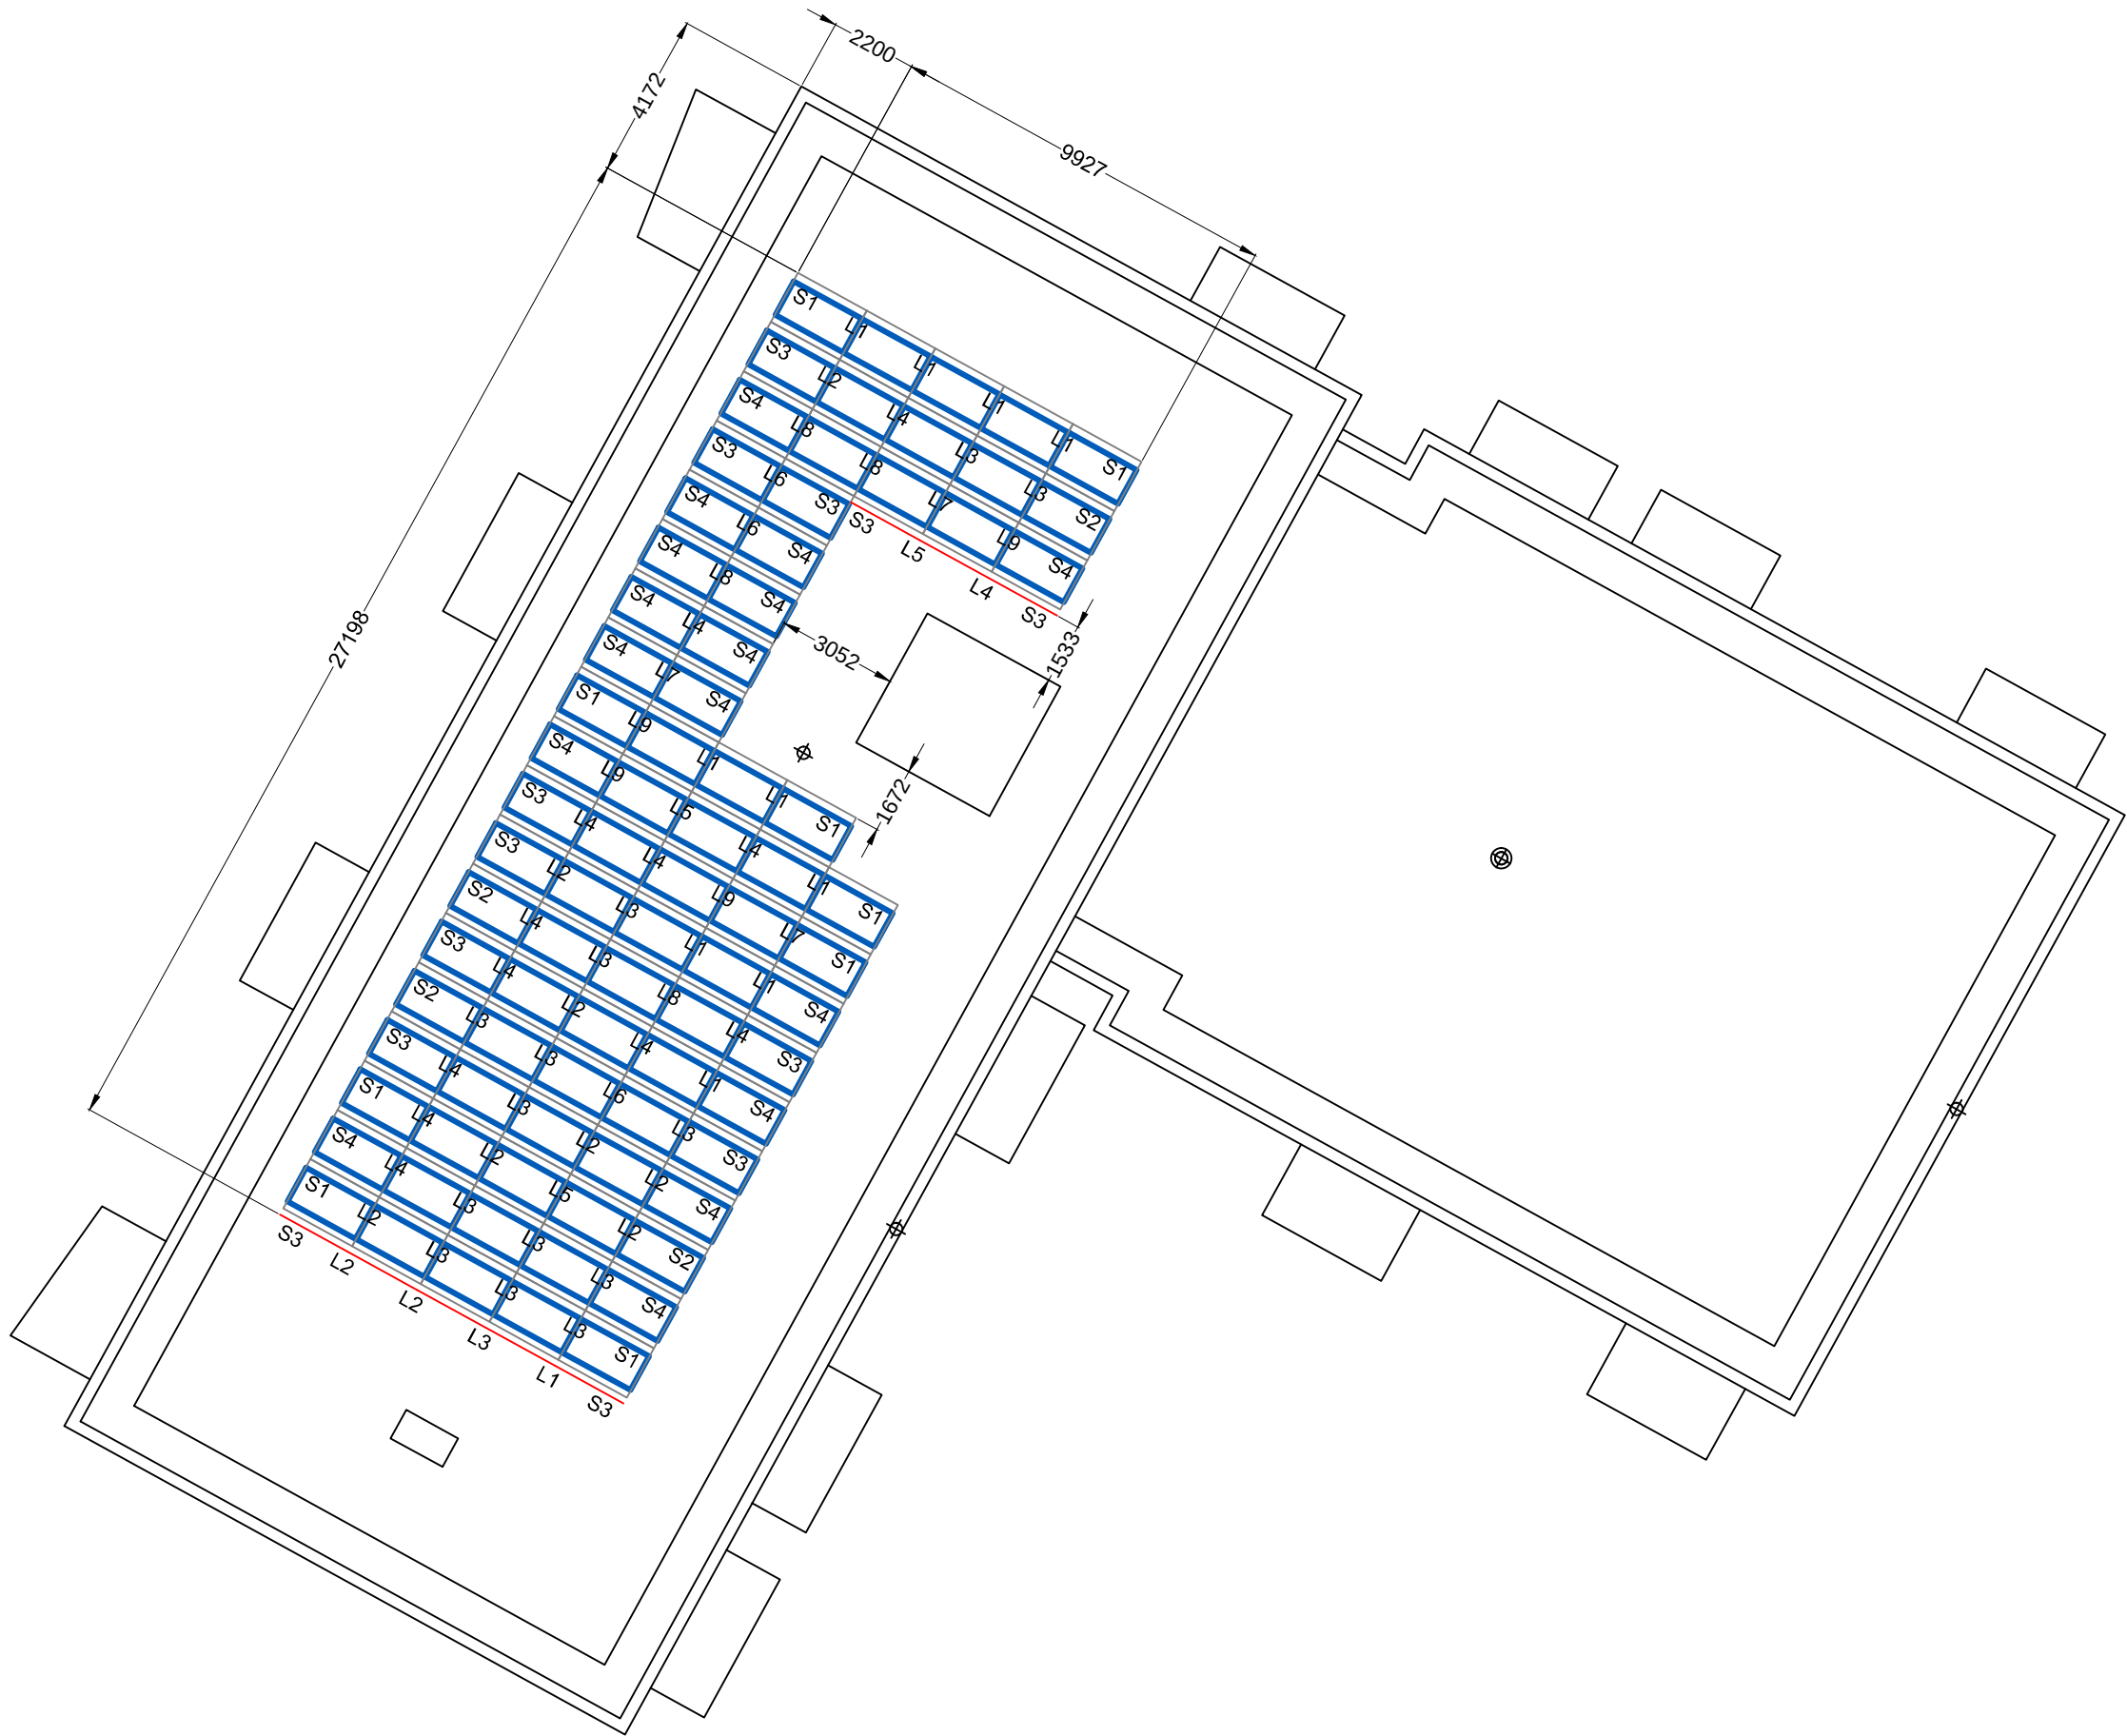

Project Details		
Project Name		
Nestle Block F3		
Project Address		
Barratt London Hayes Village Site Nestle Avenue Hayes. UB3 4QE		
Drawing Number	Date	
DA014	02/12/2021	
Revision	Drawn by	Ckd. by
A	D AUGER	MC

OVERALL	
Module Type	JAP72S01
Number of Modules	79
Standard Support	142
North Support	16
South Support	16
Long Ballast Tray	66
Long Tray Single	0
Short Ballast Tray	42
Claws	158
Ballast Pieces	1110
Total Array Weight	6056.04 kg
Total System Area	225.76 m2
Total System Load	26.82 kg/m2
Total System Size	26.07 kWp
Peak Velocity Pressure	0.87 kN/m2
Roof Covering Type	TBD
Roof Pitch	1.00 degrees
Single Brick Weight	3.30 kg

When installing, Gravel, Stones, etc must be cleared, Support Feet laid down and then covered over

CONFIDENTIAL

PROPOSAL ONLY

PB III HD Layout



SUNFIXINGS

CONNECTING TO THE FUTURE

www.sunfixings.co.uk
R3 Bourton Industrial Park, Bourton on the Water,
Cheltenham, Gloucestershire, GL54 2HQ, UK
+44 (0) 1451 824 312 info@sunfixings.co.uk

Roof mounted systems are subject to structural survey. Information is correct according to submitted checklist and is subject to change. Please refer to the system Mounting Instructions, failure to do so will void warranties. This drawing, with respect to this project is prepared on the assumption that Sunfixings' products will be used and that they are not intended for any other use. Consequently, Sunfixings cannot accept any responsibility for the use of and/or reliance upon this drawing by third parties. All third parties should calculate their own specifications and drawings in order to ensure these are correct for their own products. Do not scale from this drawing. All dimensions are indicative only and are in mm unless otherwise stated. Do not use any dimensions without checking on site. The drawing is copyright of Sunfixings and these drawings must not be used or replicated without Sunfixings' written consent.
© Copyright 2021 SUNFIXINGS Limited

Project Details

Project Name

Nestle Block F3

Project Address

Barratt London
Hayes Village Site
Nestle Avenue
Hayes. UB3 4QE

Drawing Number

DA014

Date

02/12/2021

Revision


A

Drawn by

D AUGER

Ckd. by

MC

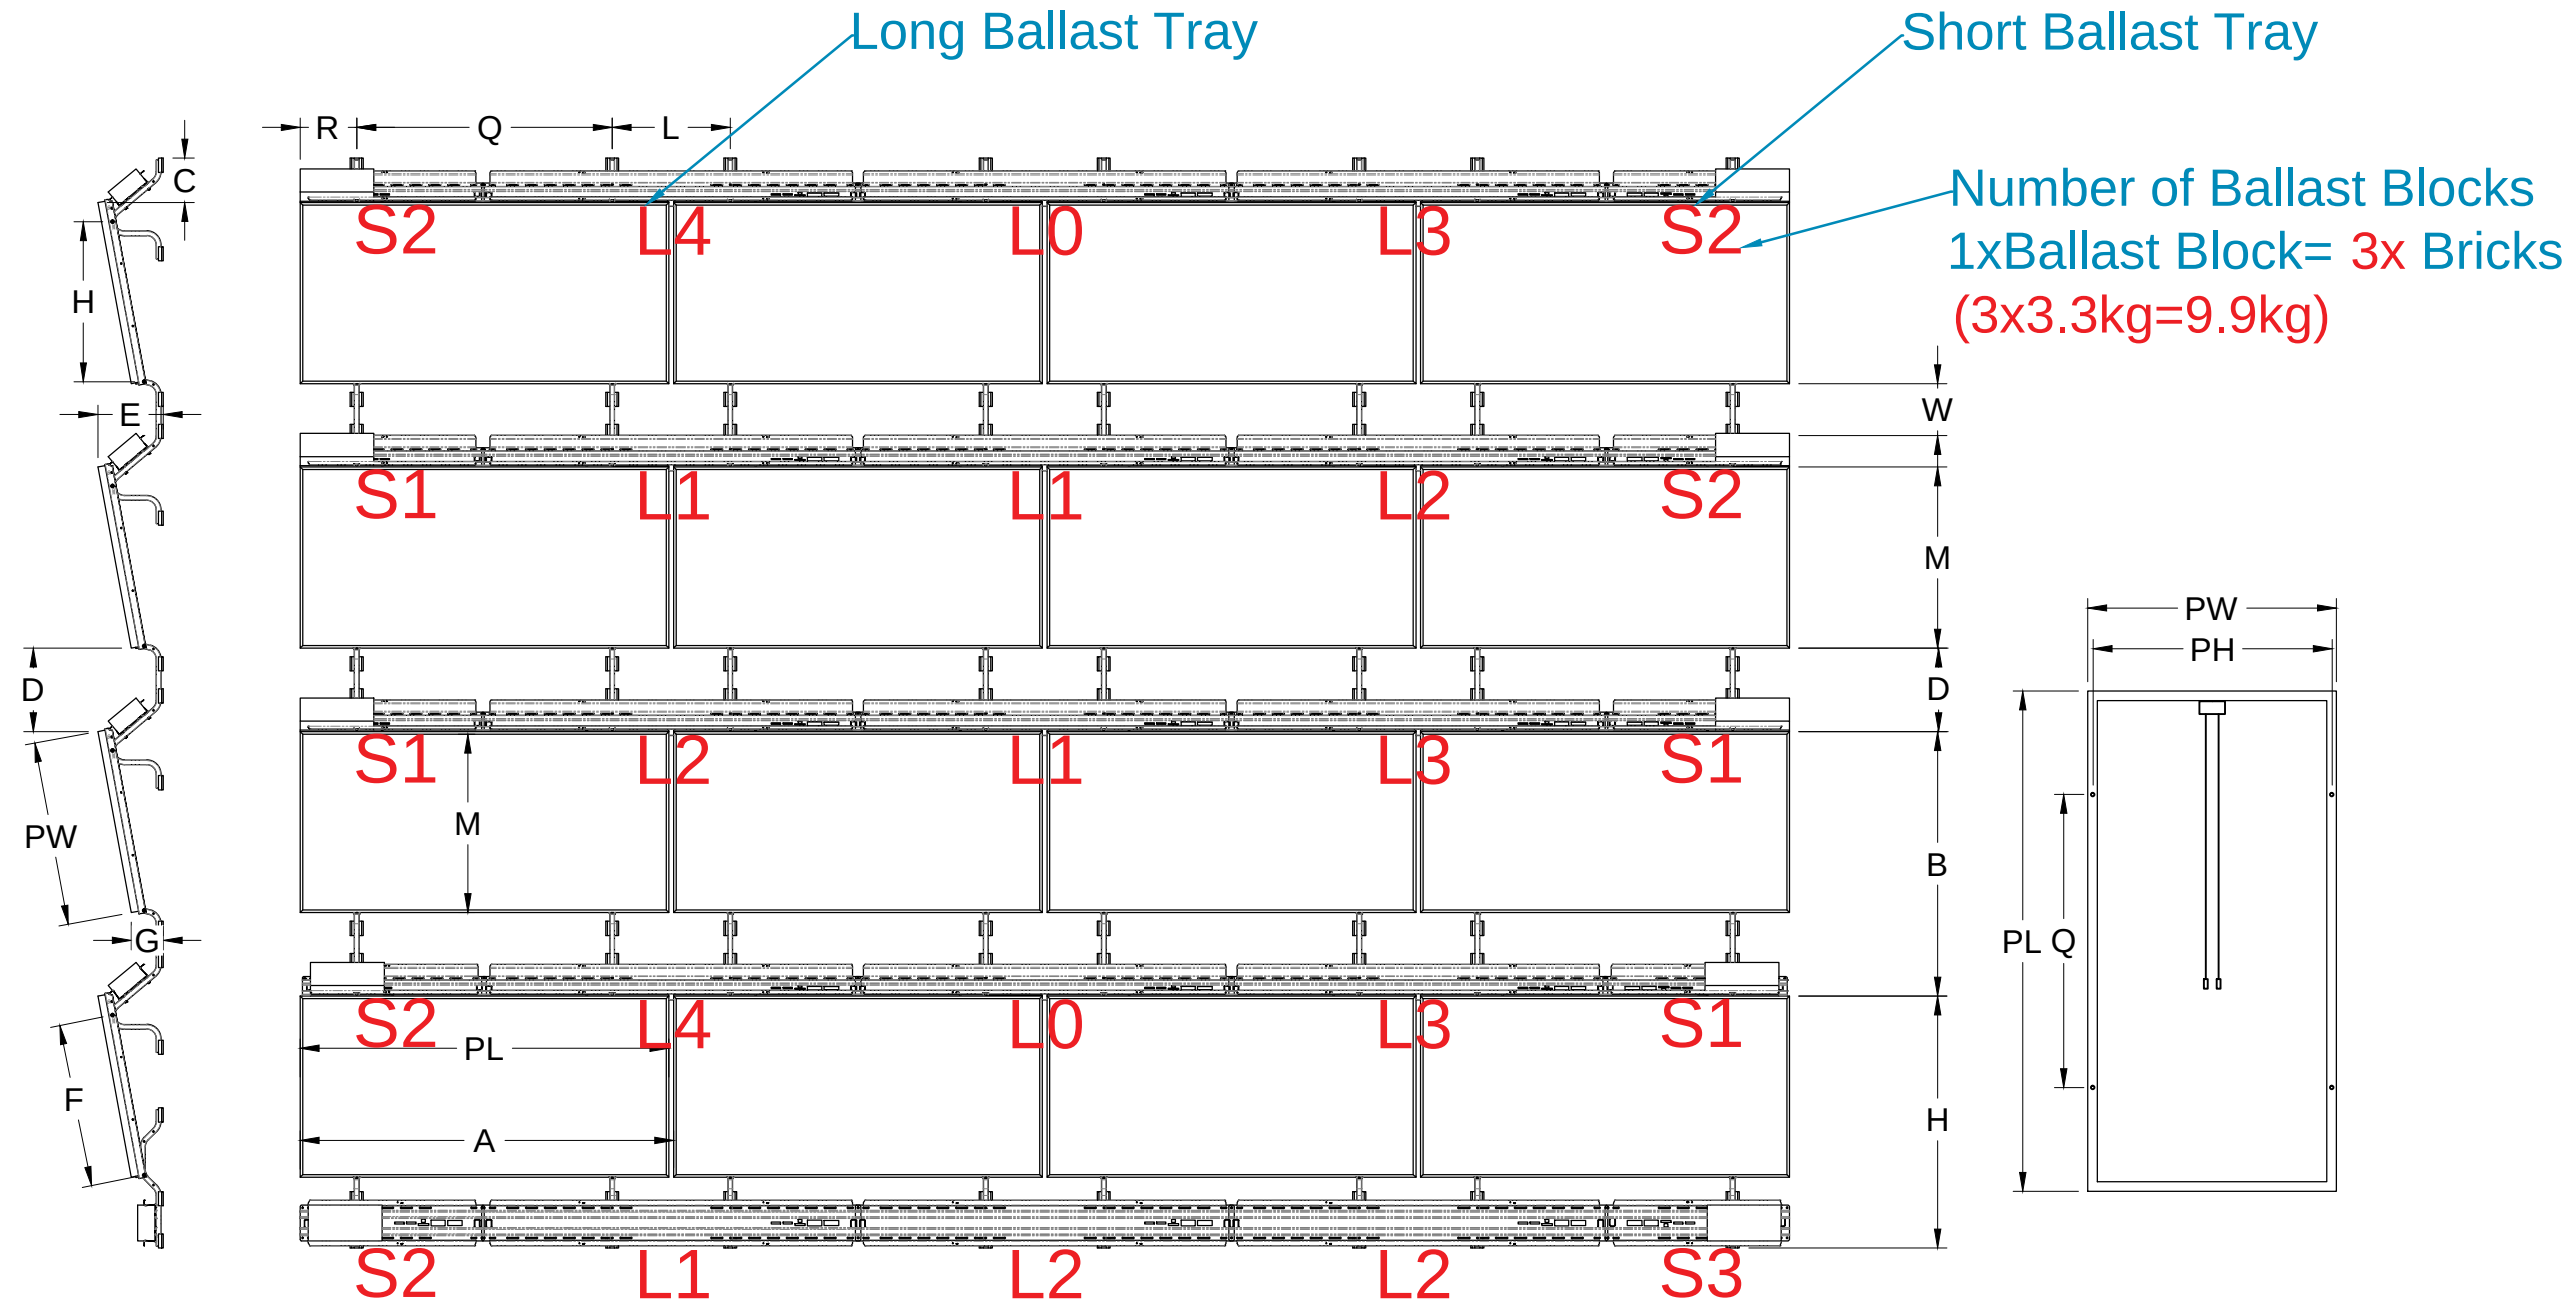

When installing, Gravel, Stones, etc must be cleared, Support Feet laid down and then covered over

CONFIDENTIAL

PROPOSAL ONLY

PB III HD Layout



SUNFIXINGS

CONNECTING TO THE FUTURE


www.sunfixings.co.uk

R3 Bourton Industrial Park, Bourton on the Water,
Cheltenham, Gloucestershire, GL54 2HQ, UK
+44 (0) 1451 824 312 info@sunfixings.co.uk

Roof mounted systems are subject to structural survey. Information is correct according to submitted checklist and is subject to change. Please refer to the system Mounting Instructions, failure to do so will void warranties. This drawing, with respect to this project is prepared on the assumption that Sunfixings' products will be used and that they are not intended for any other use. Consequently, Sunfixings cannot accept any responsibility for the use of and/or reliance upon this drawing by third parties. All third parties should calculate their own specifications and drawings in order to ensure these are correct for their own products. Do not scale from this drawing. All dimensions are indicative only and are in mm unless otherwise stated. Do not use any dimensions without checking on site. The drawing is copyright of Sunfixings and these drawings must not be used or replicated without Sunfixings' written consent.

© Copyright 2021 SUNFIXINGS Limited

UNITS	MODULE PARAMETERS				PRODUCT DIMENSIONS																		
	PL	PW	PT	PH	A	B	C	D	E	F	G	H	J	K	L	M		Q	R	T	W	Θ (DEG)	D : J (#:1)
mm	1960	991	40	941	1985	1422	239	448	352	878	173	1356	179	103	785	975		1200	380	171	278	10.40	2.50

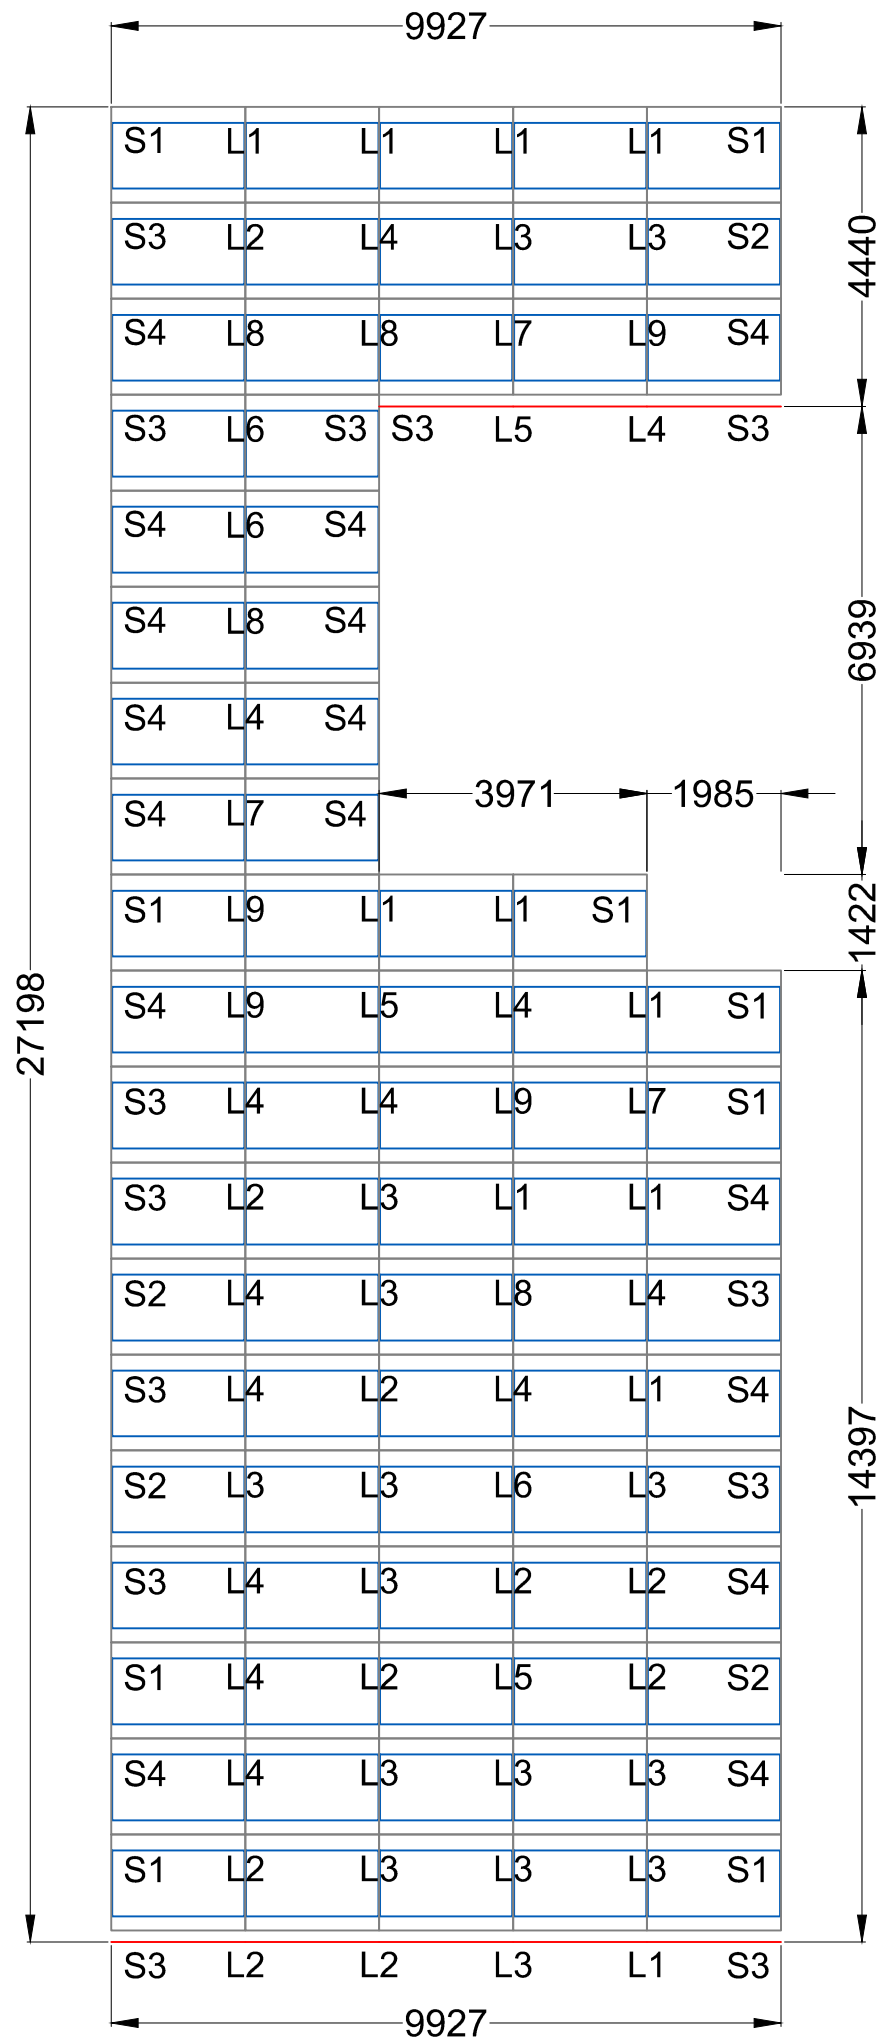

Project Details

Project Name		
Nestle Block F3		
Project Address		
Barratt London Hayes Village Site Nestle Avenue Hayes. UB3 4QE		
Drawing Number	Date	
DA014	02/12/2021	
Revision	Drawn by	Ckd. by
A	D AUGER	MC
ARRAY		1
Building Height		34.70 m
Number of Modules		79
Standard Support		142
North Support		16
South Support		16
Long Ballast Tray		66
Long Tray Single		0
Short Ballast Tray		42
Claws		158
Ballast Pieces		1110
Total Array Weight		6056.04 kg
Array Area		225.76 m2
Array Load		26.82 kg/m2

When installing, Gravel, Stones, etc must be cleared, Support Feet laid down and then covered over

CONFIDENTIAL

PROPOSAL ONLY

PB III HD Layout



SUNFIXINGS

CONNECTING TO THE FUTURE

www.sunfixings.co.uk
R3 Bourton Industrial Park, Bourton on the Water,
Cheltenham, Gloucestershire, GL54 2HQ, UK
+44 (0) 1451 824 312 info@sunfixings.co.uk

Roof mounted systems are subject to structural survey. Information is correct according to submitted checklist and is subject to change. Please refer to the system Mounting Instructions, failure to do so will void warranties. This drawing, with respect to this project is prepared on the assumption that Sunfixings' products will be used and that they are not intended for any other use. Consequently, Sunfixings cannot accept any responsibility for the use of and/or reliance upon this drawing by third parties. All third parties should calculate their own specifications and drawings in order to ensure these are correct for their own products. Do not scale from this drawing. All dimensions are indicative only and are in mm unless otherwise stated. Do not use any dimensions without checking on site. The drawing is copyright of Sunfixings and these drawings must not be used or replicated without Sunfixings' written consent.
© Copyright 2021 SUNFIXINGS Limited