

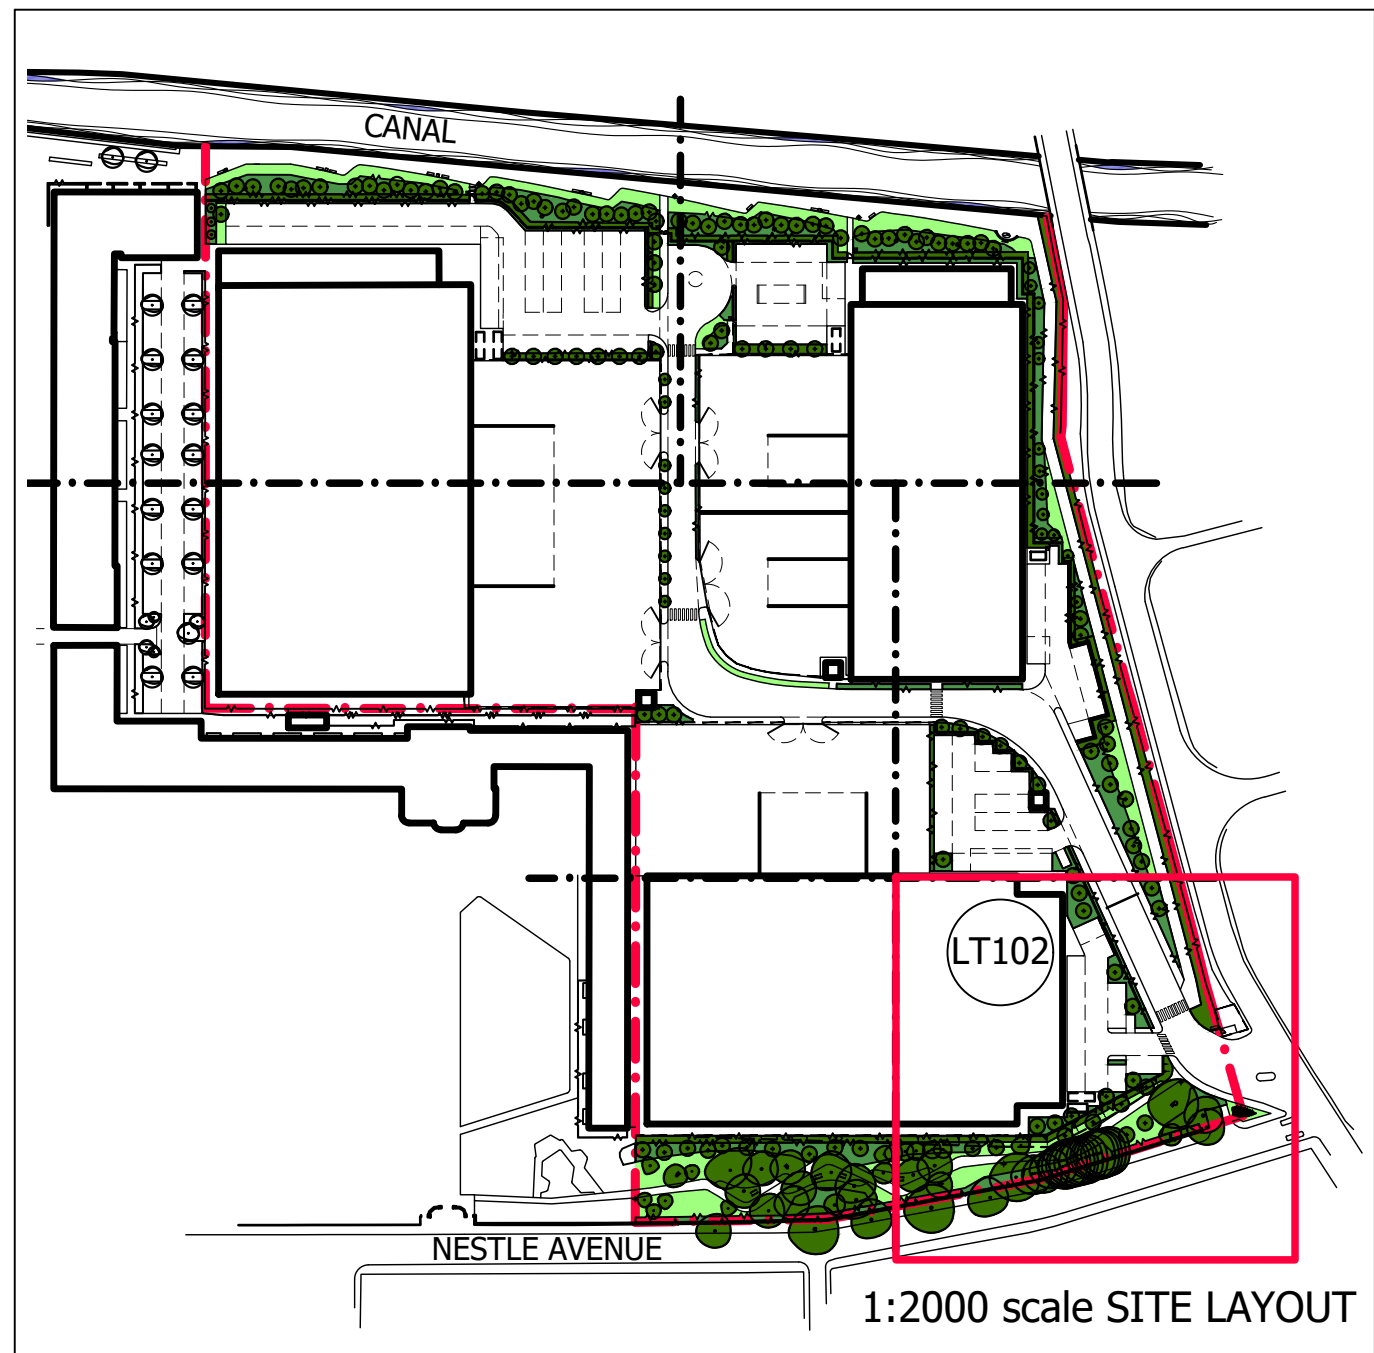


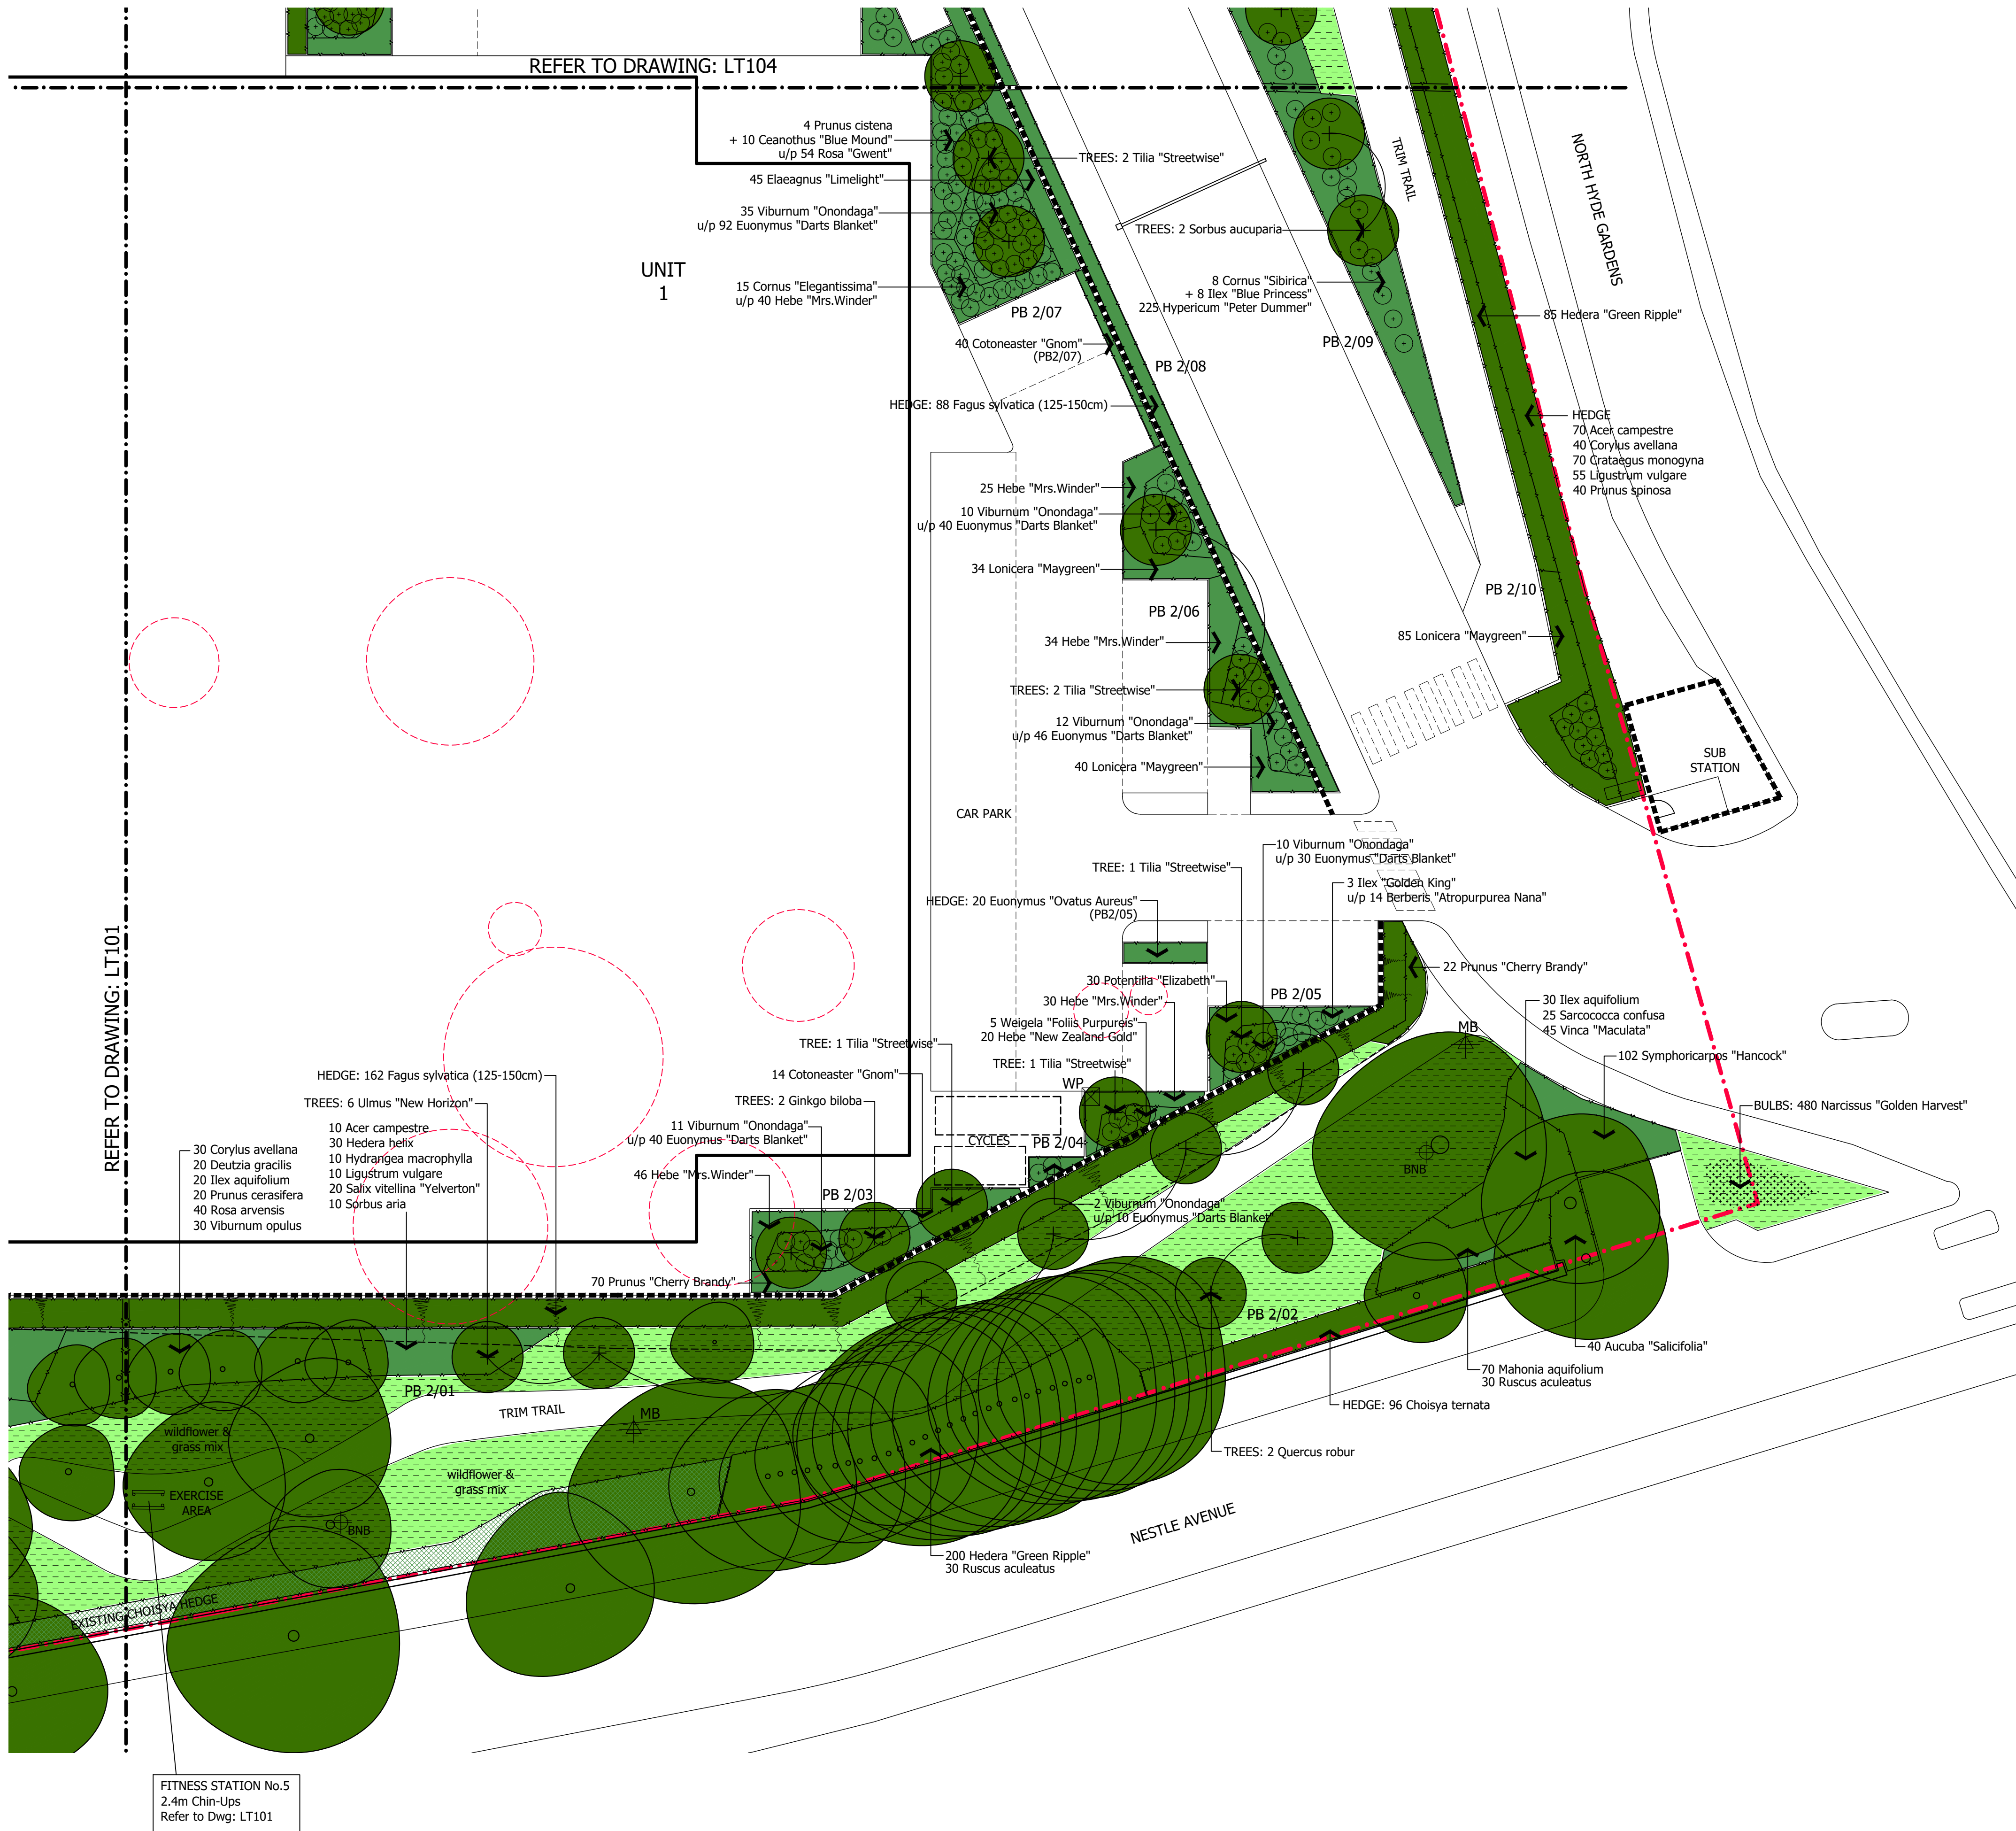

- EXISTING TREE
- TREE TO BE REMOVED
- PROPOSED TREE
- PLANT BED
- HEDGE
- EXISTING BOUNDARY HEDGE
- GRASS AREA
- MB MARKER BOLLARD
- WP WATERPOINT
- BNB BIRD NESTING BOX

Refer to Drawing: LT103 for Plant Schedules:
Species, Number of plants and Sizes.
Refer to Drawing: LT104 for the Outline Specification

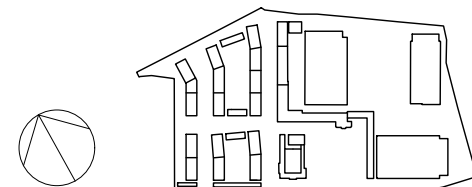

DATE	REV	DESCRIPTION
30-01-17	01	Draft issue for comment
24-02-17	02	Final issue
25-06-18	03	Bird Boxes & Marker Bollards