



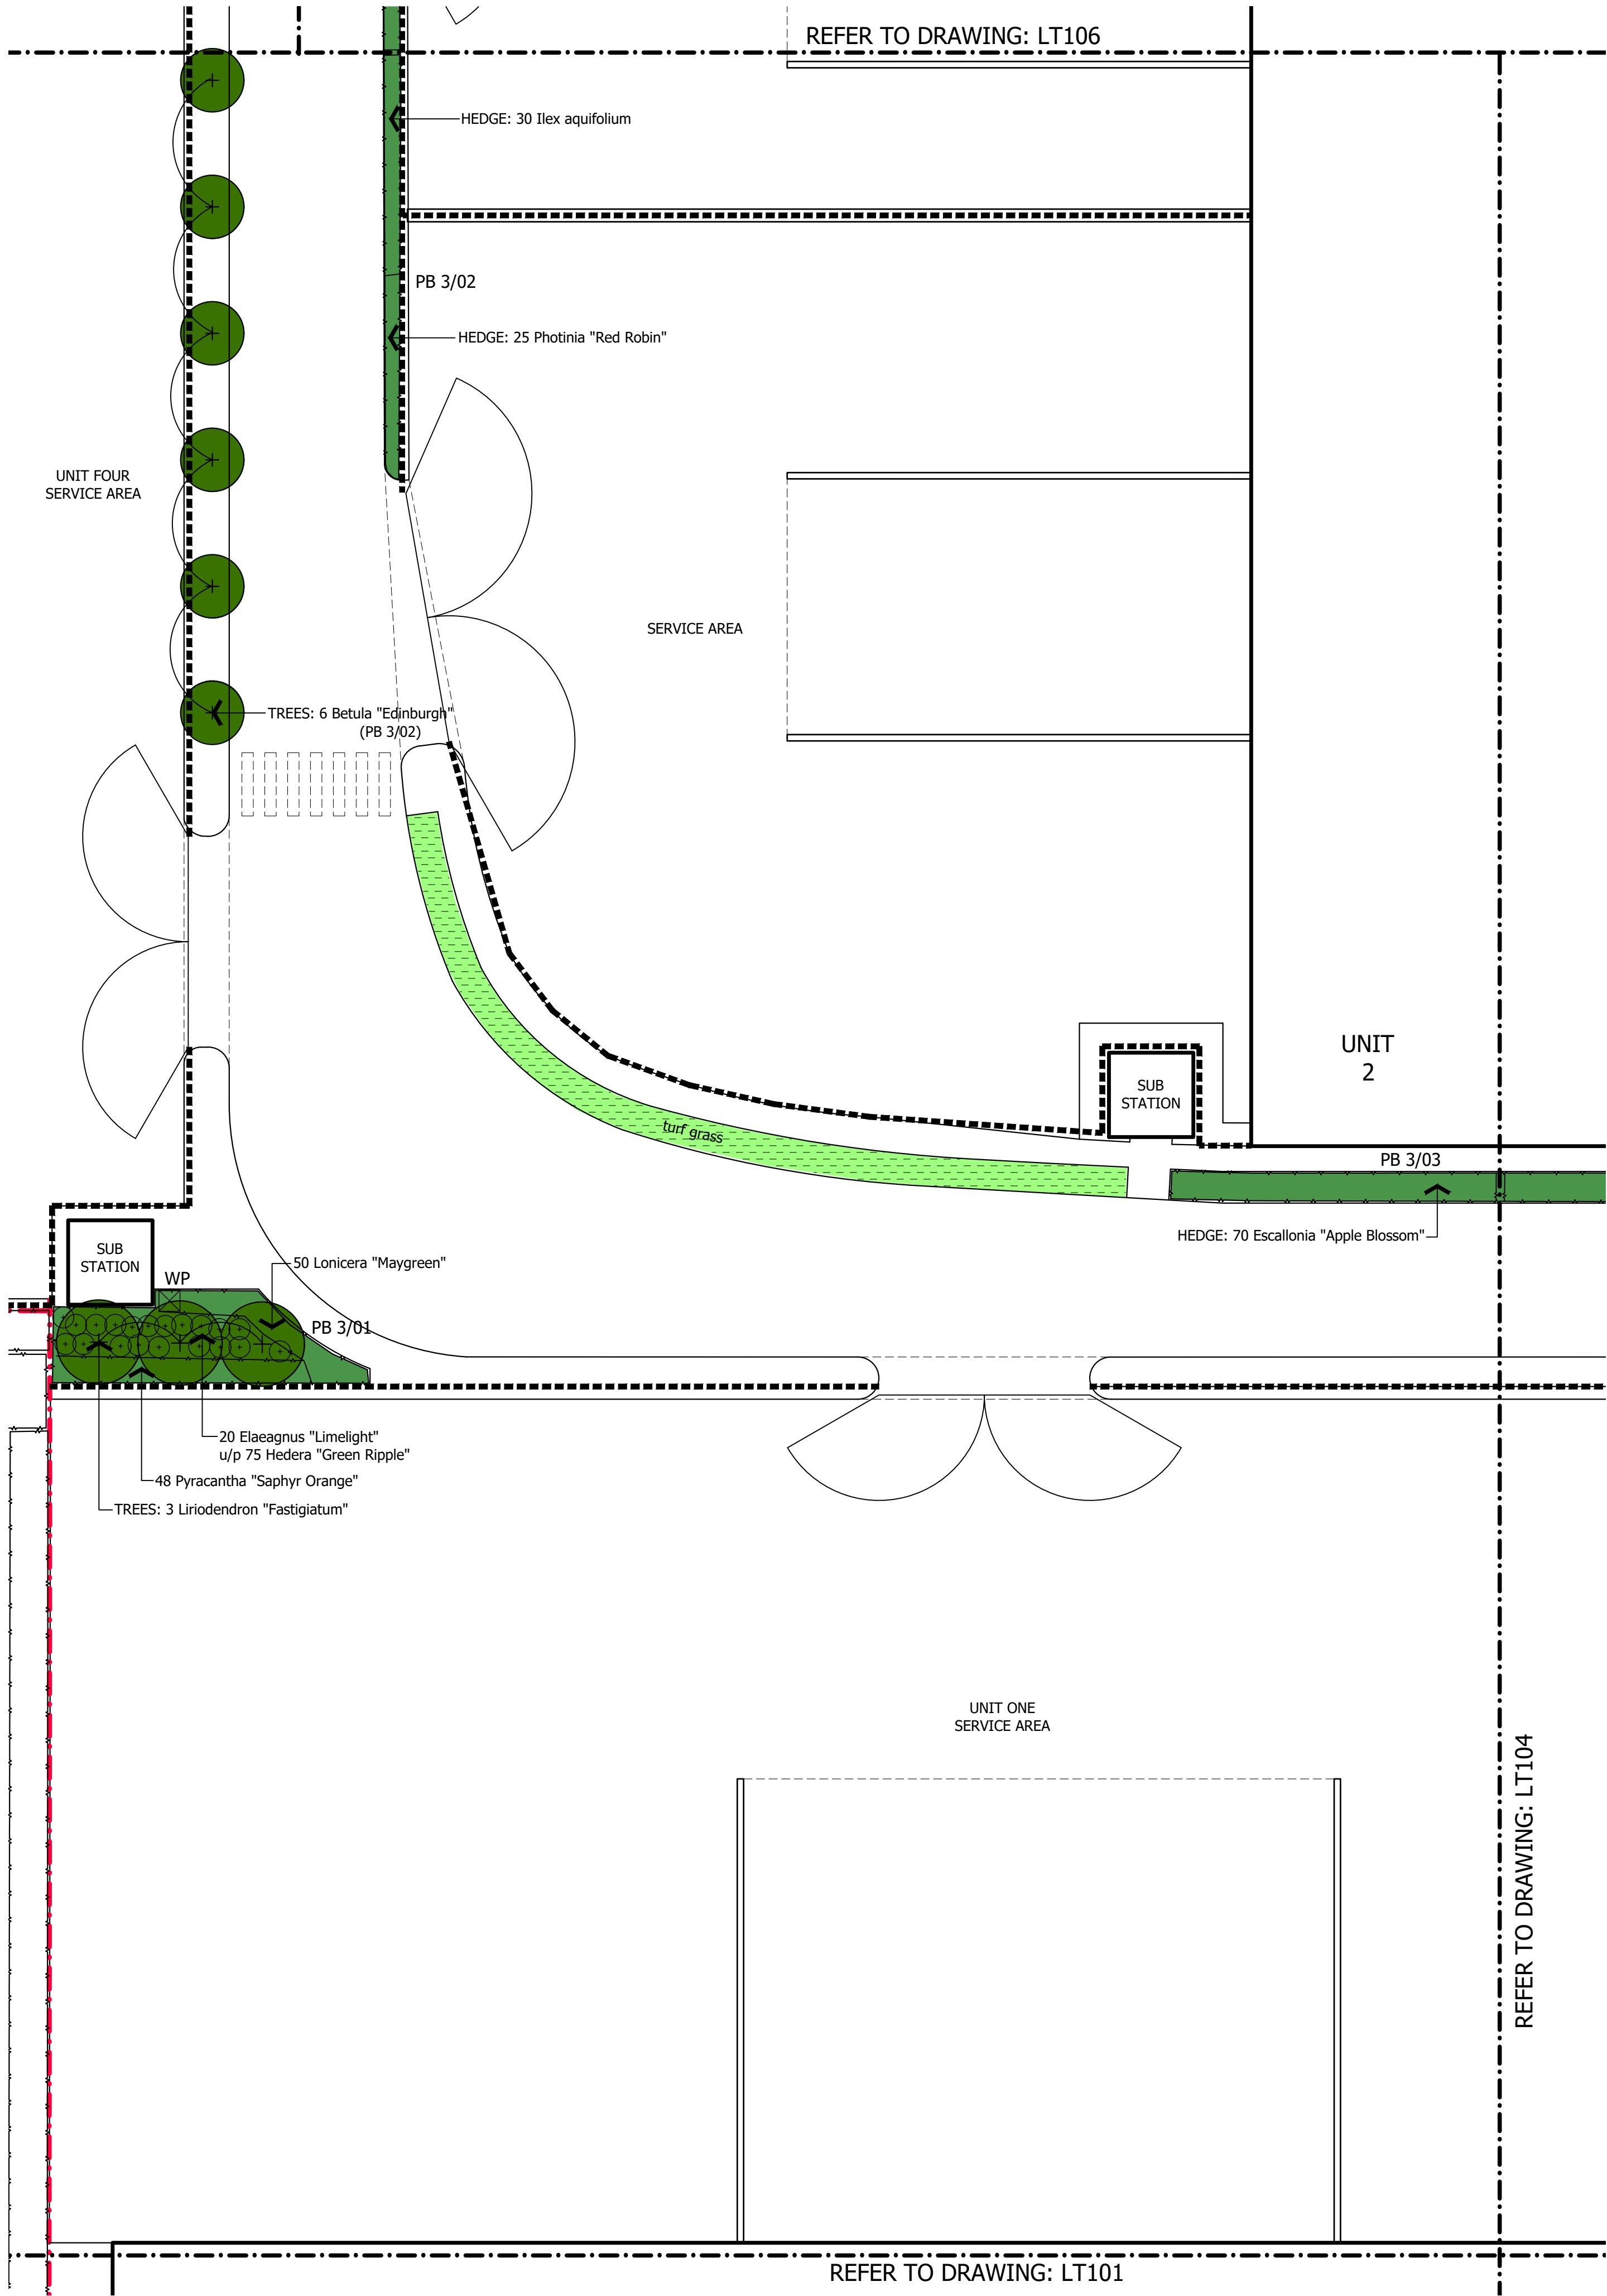

PLANT SCHEDULES

| TOTAL | TREES                                 | SIZE (girth)                                            | FORM        | SUPPORT                                       | TREEPIT            |
|-------|---------------------------------------|---------------------------------------------------------|-------------|-----------------------------------------------|--------------------|
| 12    | Acer platanoides "Deborah"            | 30-35                                                   | Clear Stem  | Triple                                        | 1.5x1.5x0.9m deep  |
| 9     | Alnus cordata                         | 4.0-4.5m ht                                             | Multistem   | Oblique                                       | 1.5x1.5x0.9m deep  |
| 6     | Alnus incana "Aurea"                  | 25-30                                                   | Clear Stem  | Triple                                        | 1.5x1.5x0.9m deep  |
| 9     | Betula albosinensis                   | 16-18                                                   | Feathered   | Oblique                                       | 1.0x1.0x0.75m deep |
| 10    | Betula utilis "Edinburgh"             | 25-30                                                   | Clear Stem  | Triple                                        | 1.5x1.5x0.9m deep  |
| 18    | Betula utilis "Jacquemontii"          | 4.0-4.5m ht                                             | Multistem   | Oblique                                       | 1.5x1.5x0.9m deep  |
| 8     | Carpinus betulus                      | 18-20                                                   | Clear Stem  | Triple                                        | 1.2x1.2x0.9m deep  |
| 3     | Carpinus betulus "Frans Fontaine"     | 20-25                                                   | Clear Stem  | Triple                                        | 1.5x1.5x0.9m deep  |
| 3     | Crataegus prunifolia                  | 16-18                                                   | Clear Stem  | Single                                        | 1.0x1.0x0.75m deep |
| 3     | Fagus sylvatica                       | 16-18                                                   | Clear Stem  | Single                                        | 1.0x1.0x0.75m deep |
| 2     | Fagus sylvatica "Riversii"            | 40-50                                                   | Clear Stem  | Triple                                        | 1.5x1.5x0.9m deep  |
| 5     | Ginkgo biloba                         | 20-25                                                   | Clear Stem  | Triple                                        | 1.2x1.2x0.9m deep  |
| 2     | Liriodendron "Aureomarginatum"        | 20-25                                                   | Clear Stem  | Triple                                        | 1.2x1.2x0.9m deep  |
| 9     | Liriodendron tulipifera "Fastigiatum" | 35-40                                                   | Clear Stem  | Triple                                        | 1.5x1.5x0.9m deep  |
| 3     | Pinus nigra austriaca                 | 3.50-4.0m ht                                            | Feathered   | Oblique                                       | 1.2x1.2x0.9m deep  |
| 3     | Pyrus calleryana "Chanticleer"        | 18-20                                                   | Clear Stem  | Triple                                        | 1.2x1.2x0.9m deep  |
| 2     | Quercus robur                         | 16-18                                                   | Feathered   | Oblique                                       | 1.0x1.0x0.75m deep |
| 3     | Sorbus aria                           | 14-16                                                   | Feathered   | Oblique                                       | 1.0x1.0x0.75m deep |
| 5     | Sorbus aucuparia                      | 14-16                                                   | Feathered   | Oblique                                       | 1.0x1.0x0.75m deep |
| 15    | Tilia cordata "Streetwise"            | 20-25                                                   | Clear Stem  | Triple                                        | 1.2x1.2x0.9m deep  |
| 11    | Ulmus "New Horizon"                   | 25-30                                                   | Clear Stem  | Triple                                        | 1.5x1.5x0.9m deep  |
|       |                                       |                                                         |             |                                               |                    |
| TOTAL | SHRUBS                                | SIZE (cm)                                               | POT (litre) | COMMENTS                                      |                    |
| 53    | Amelanchier lamarckii                 | 80-100                                                  | 10.0        | Minimum 5 basal breaks                        |                    |
| 40    | Aucuba japonica "Salicifolia"         | 40-60                                                   | 10.0        |                                               |                    |
| 90    | Berberis "Amstelveen"                 | 30-40                                                   | 3.0         |                                               |                    |
| 30    | Berberis "Atropurpurea Nana"          | 30-40                                                   | 3.0         |                                               |                    |
| 136   | Brachyotaxis "Silver Dormouse"        | 30-40                                                   | 3.0         |                                               |                    |
| 96    | Choisya ternata                       | 40-60                                                   | 5.0         |                                               |                    |
| 130   | Choisya ternata "Aztec Pearl"         | 30-40                                                   | 3.0         |                                               |                    |
| 100   | Choisya "Sundance"                    | 30-40                                                   | 3.0         |                                               |                    |
| 19    | Cornus alba "Elegantissima"           | 80-100                                                  | 10.0        | Minimum 3 basal breaks                        |                    |
| 85    | Cornus alba "Sibirica"                | 60-80                                                   | 5.0         | Minimum 3 basal breaks                        |                    |
| 7     | Cornus sanguinea "Midwinter Fire"     | 80-100                                                  | 10.0        | Minimum 3 basal breaks                        |                    |
| 100   | Cornus sericea "Flaviramea"           | 60-80                                                   | 3.0         | Minimum 3 basal breaks                        |                    |
| 107   | Cotinus "Grace"                       | 60-80                                                   | 10.0        | Bushy                                         |                    |
| 32    | Cotoneaster conspicuus decorus        | 40-60                                                   | 5.0         |                                               |                    |
| 871   | Cotoneaster salicifolius "Gnom"       | 30-40                                                   | 3.0         |                                               |                    |
| 75    | Deutzia gracilis                      | 60-80                                                   | 5.0         |                                               |                    |
| 105   | Elaeagnus ebbingei "Limelight"        | 60-80                                                   | 10.0        |                                               |                    |
| 110   | Escallonia "Apple Blossom"            | 40-60                                                   | 3.0         | Hedge plants                                  |                    |
| 295   | Euonymus "Darts Blanket"              | 30-40                                                   | 3.0         |                                               |                    |
| 80    | Euonymus fortunei "Jean Hugues"       | 30-40                                                   | 3.0         |                                               |                    |
| 20    | Euonymus japonicus "Ovatus Aureus"    | 40-60                                                   | 5.0         |                                               |                    |
| 550   | Fagus sylvatica 60-80                 | 60-80                                                   | rootballed  | Hedge plants                                  |                    |
| 902   | Fagus sylvatica 125-150               | 125-150                                                 | rootballed  | Hedge plants                                  |                    |
| 5     | Fargesia murielae "Jumbo"             | 80-100                                                  | 10.0        | Clump: 40-50cm overall spread                 |                    |
| 155   | Geranium macranthum "Ingwersens Var"  | -                                                       | 2.0         | Herbaceous                                    |                    |
| 141   | Hebe "Midsummer Beauty"               | 30-40                                                   | 3.0         |                                               |                    |
| 395   | Hebe "Mrs Winder"                     | 30-40                                                   | 3.0         |                                               |                    |
| 20    | Hebe "New Zealand Gold"               | 30-40                                                   | 3.0         |                                               |                    |
| 110   | Hedera helix                          | 40-60                                                   | 2.0         | Minimum 3 basal breaks                        |                    |
| 736   | Hedera helix "Green Ripple"           | 40-60                                                   | 3.0         | Minimum 3 basal breaks                        |                    |
| 335   | Hedera helix "Yellow Ripple"          | 40-60                                                   | 3.0         | Minimum 3 basal breaks                        |                    |
| 74    | Hydrangea macrophylla (lacecap)       | 60-80                                                   | 10.0        |                                               |                    |
| 1402  | Hypericum dummeri "Peter Dummer"      | 30-40                                                   | 3.0         |                                               |                    |
| 152   | Hypericum moserianum                  | 30-40                                                   | 3.0         |                                               |                    |
| 20    | Ilex "JC Van Tol"                     | 60-80                                                   | 5.0         | Fully furnished with laterals                 |                    |
| 3     | Ilex alterderensis "Golden King"      | 80-100                                                  | 10.0        | Fully furnished with laterals                 |                    |
| 205   | Ilex aquifolium                       | 40-60                                                   | 2.0         | Fully furnished with laterals                 |                    |
| 24    | Ilex meserveae "Blue Princess"        | 60-80                                                   | 10.0        | Bushy                                         |                    |
| 56    | Juniperus pfitzeriana "Mint Julep"    | 40-60                                                   | 5.0         |                                               |                    |
| 52    | Juniperus squamata "Blue Star"        | 40-60                                                   | 5.0         |                                               |                    |
| 37    | Kniphofia "Percy's Pride"             | -                                                       | 2.0         | Herbaceous                                    |                    |
| 298   | Lonicera "Maygreen"                   | 30-40                                                   | 3.0         |                                               |                    |
| 45    | Mahonia "Apollo"                      | 30-40                                                   | 3.0         |                                               |                    |
| 8     | Mahonia "Charity"                     | 40-60                                                   | 5.0         |                                               |                    |
| 70    | Mahonia aquifolium                    | 30-40                                                   | 3.0         |                                               |                    |
| 115   | Miscanthus "Ferner Osten"             | 60-80                                                   | 10.0        | Clump: 40-50cm overall spread                 |                    |
| 235   | Nandina "Firepower"                   | 30-40                                                   | 3.0         |                                               |                    |
| 94    | Pennisetum "Hameln"                   | 40-60                                                   | 5.0         | Clump: 30-40cm overall spread                 |                    |
| 35    | Perovskia "Blue Spire"                | 60-80                                                   | 5.0         |                                               |                    |
| 51    | Philadelphus "Virginal"               | 40-60                                                   | 5.0         |                                               |                    |
| 74    | Philadelphus coronarius "Variegatus"  | 30-40                                                   | 3.0         |                                               |                    |
| 12    | Phoridium cookianum "Dazzler"         | 60-80                                                   | 10.0        | Triple Crown                                  |                    |
| 144   | Photinia "Red Robin"                  | 60-80                                                   | 10.0        | Hedge plants/ Self supporting without canes   |                    |
| 92    | Pittosporum tenuifolium "Tom Thumb"   | 40-60                                                   | 5.0         |                                               |                    |
| 65    | Potentilla "Elizabeth"                | 30-40                                                   | 3.0         |                                               |                    |
| 162   | Potentilla "Medicine Wheel Mountain"  | 30-40                                                   | 3.0         |                                               |                    |
| 298   | Prunus "Cherry Brandy"                | 30-40                                                   | 3.0         |                                               |                    |
| 44    | Prunus cistena                        | 80-100                                                  | 15.0        | Minimum 5 basal breaks                        |                    |
| 289   | Prunus laurocerasus "Caucasica Darts" | 80-100                                                  | 10.0        | Hedge plants                                  |                    |
| 56    | Prunus lusitanica                     | 40-60                                                   | 3.0         |                                               |                    |
| 48    | Pyracantha "Saphyr Orange"            | 40-60                                                   | 3.0         | Hedge plants                                  |                    |
| 12    | Ribes speciosum                       | 60-80                                                   | 5.0         |                                               |                    |
| 392   | Rosa "Gwent"                          | 60-80                                                   | 2.0         |                                               |                    |
| 49    | Rosa "Kent"                           | -                                                       | 2.0         |                                               |                    |
| 40    | Rosa nitida                           | -                                                       | 2.0         |                                               |                    |
| 60    | Ruscus aculeatus                      | 30-40                                                   | 3.0         |                                               |                    |
| 30    | Sambucus "Black Lace"                 | 60-80                                                   | 5.0         |                                               |                    |
| 95    | Sarcococca confusa                    | 30-40                                                   | 3.0         |                                               |                    |
| 32    | Sorbaria tomentosa                    | 60-80                                                   | 3.0         |                                               |                    |
| 212   | Spiraea "Firelight"                   | 30-40                                                   | 3.0         |                                               |                    |
| 110   | Spiraea "Goldflame"                   | 30-40                                                   | 3.0         |                                               |                    |
| 50    | Spiraea thunbergii                    | 30-40                                                   | 3.0         |                                               |                    |
| 84    | Stephanandra incisa "Crispa"          | 30-40                                                   | 3.0         |                                               |                    |
| 30    | Stipa arundinacea                     | 60-80                                                   | 5.0         | Clump: 40-50cm overall spread                 |                    |
| 446   | Symphoricarpos "Hancock"              | 30-40                                                   | 3.0         |                                               |                    |
| 37    | Tamarix parviflora                    | 60-80                                                   | 5.0         |                                               |                    |
| 31    | Viburnum "Lanarth"                    | 60-80                                                   | 5.0         |                                               |                    |
| 55    | Viburnum "Summer Snowflake"           | 60-80                                                   | 5.0         |                                               |                    |
| 78    | Viburnum davidii                      | 30-40                                                   | 3.0         |                                               |                    |
| 90    | Viburnum sargentii "Onondaga"         | 60-80                                                   | 15.0        | Minimum 3 basal breaks                        |                    |
| 60    | Viburnum tinus "Eve Price"            | 40-60                                                   | 5.0         |                                               |                    |
| 20    | Viburnum tinus "Lucidum"              | 40-60                                                   | 5.0         |                                               |                    |
| 78    | Vinca "Illumination"                  | 40-60                                                   | 3.0         | Minimum 3 basal breaks                        |                    |
| 110   | Vinca minor "La Grave"                | 40-60                                                   | 3.0         |                                               |                    |
| 115   | Vinca "Maculata"                      | 40-60                                                   | 3.0         | Minimum 3 basal breaks                        |                    |
| 19    | Weigela "Folius Purpureis"            | 60-80                                                   | 10.0        |                                               |                    |
| TOTAL | TRANSPLANTS                           | SIZE (cm)                                               | TYPE        | COMMENTS                                      |                    |
| 440   | Acer campestre                        | 60-80                                                   | 1+1         | All transplants fully furnished with laterals |                    |
| 380   | Corylus avellana                      | 40-60                                                   | 1+1         |                                               |                    |
| 390   | Crataegus monogyna                    | 60-80                                                   | 1+1         |                                               |                    |
| 410   | Ligustrum vulgare                     | 60-80                                                   | 1+1         |                                               |                    |
| 100   | Prunus cerasifera                     | 60-80                                                   | 1+0         |                                               |                    |
| 270   | Prunus spinosa                        | 60-80                                                   | 1+1         |                                               |                    |
| 155   | Rosa arvensis                         | 40-60                                                   | 1+0         |                                               |                    |
| 154   | Salix alba var. vitellina "Yelverton" | 60-80                                                   | 0/1         |                                               |                    |
| 40    | Sorbus aria                           | 60-80                                                   | 1+1         |                                               |                    |
| 110   | Viburnum opulus                       | 40-60                                                   | 1+1         |                                               |                    |
|       |                                       |                                                         |             |                                               |                    |
| TOTAL | BULBS                                 | To be planted in September following project completion |             |                                               |                    |
| 480   | Narcissus "Golden Harvest"            |                                                         |             |                                               |                    |

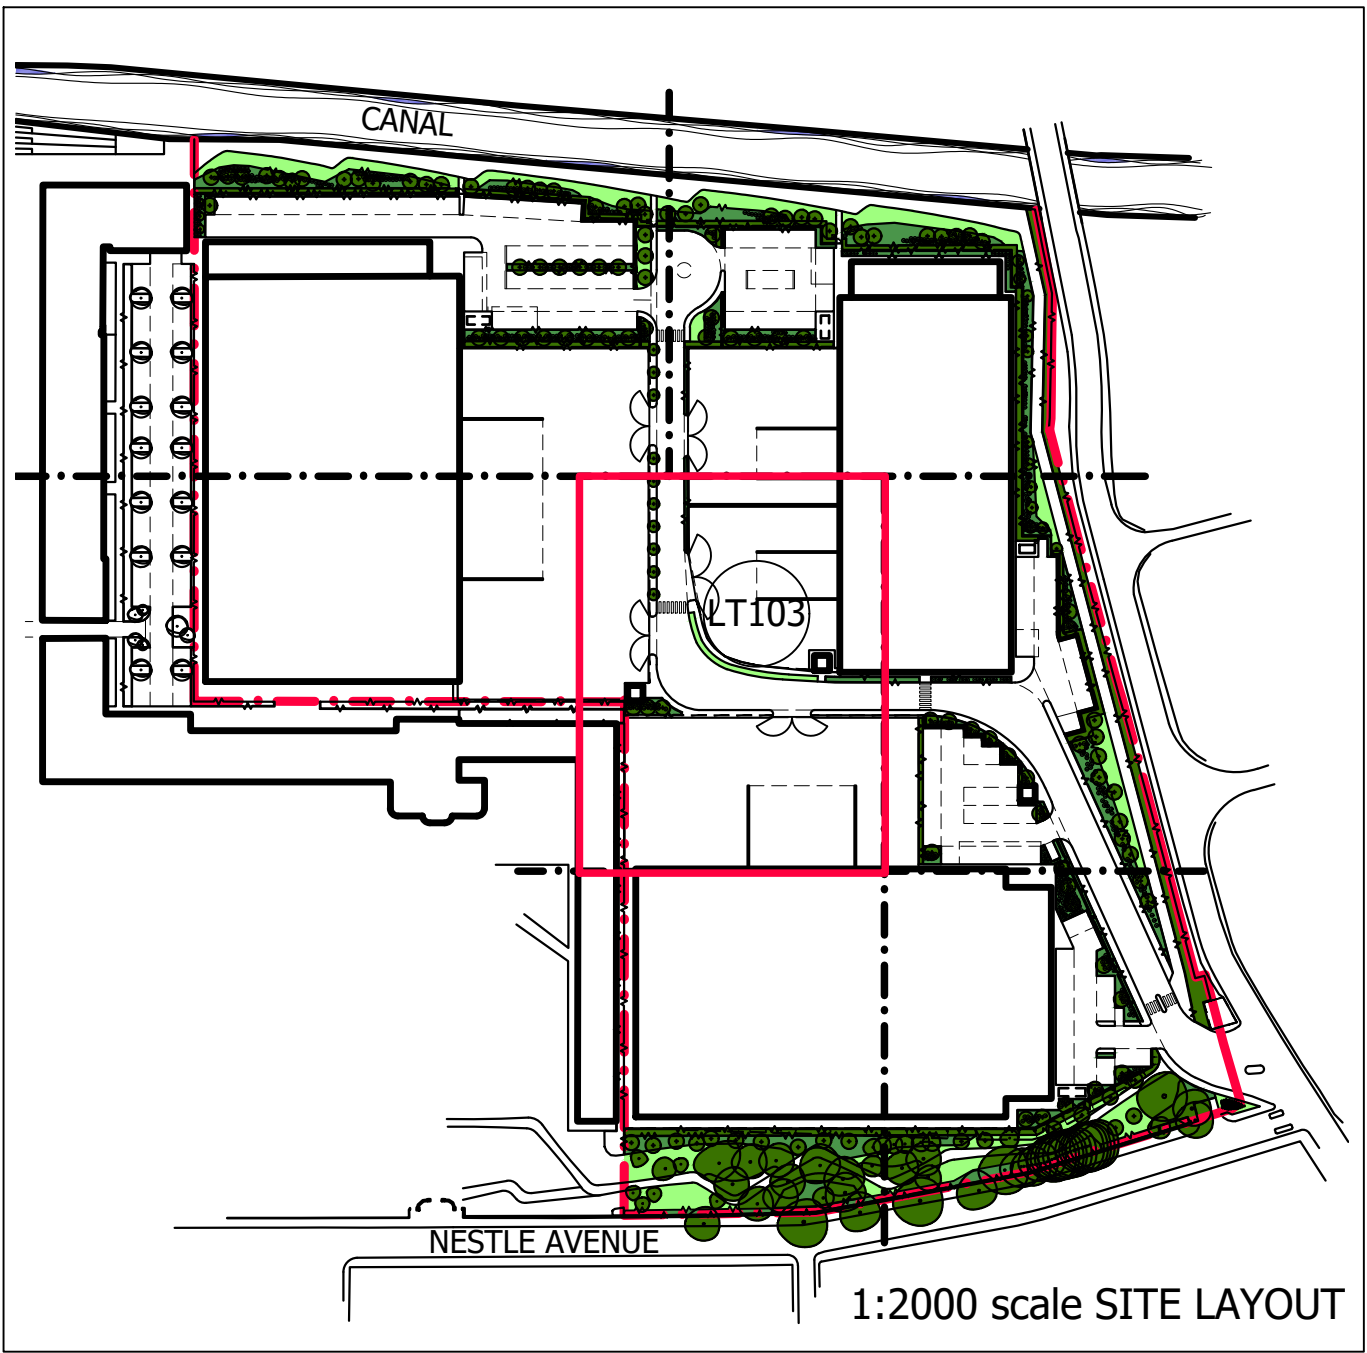

- PROPOSED TREE
- PLANT BED
- HEDGE
- EXISTING BOUNDARY HEDGE
- GRASS AREA
- WP WATERPOINT

Refer to Drawing: 642.39.02 for Plant Schedules:  
Species, Number of plants and Sizes.  
Refer to Drawing: 642.49.02 for the Outline Specification