
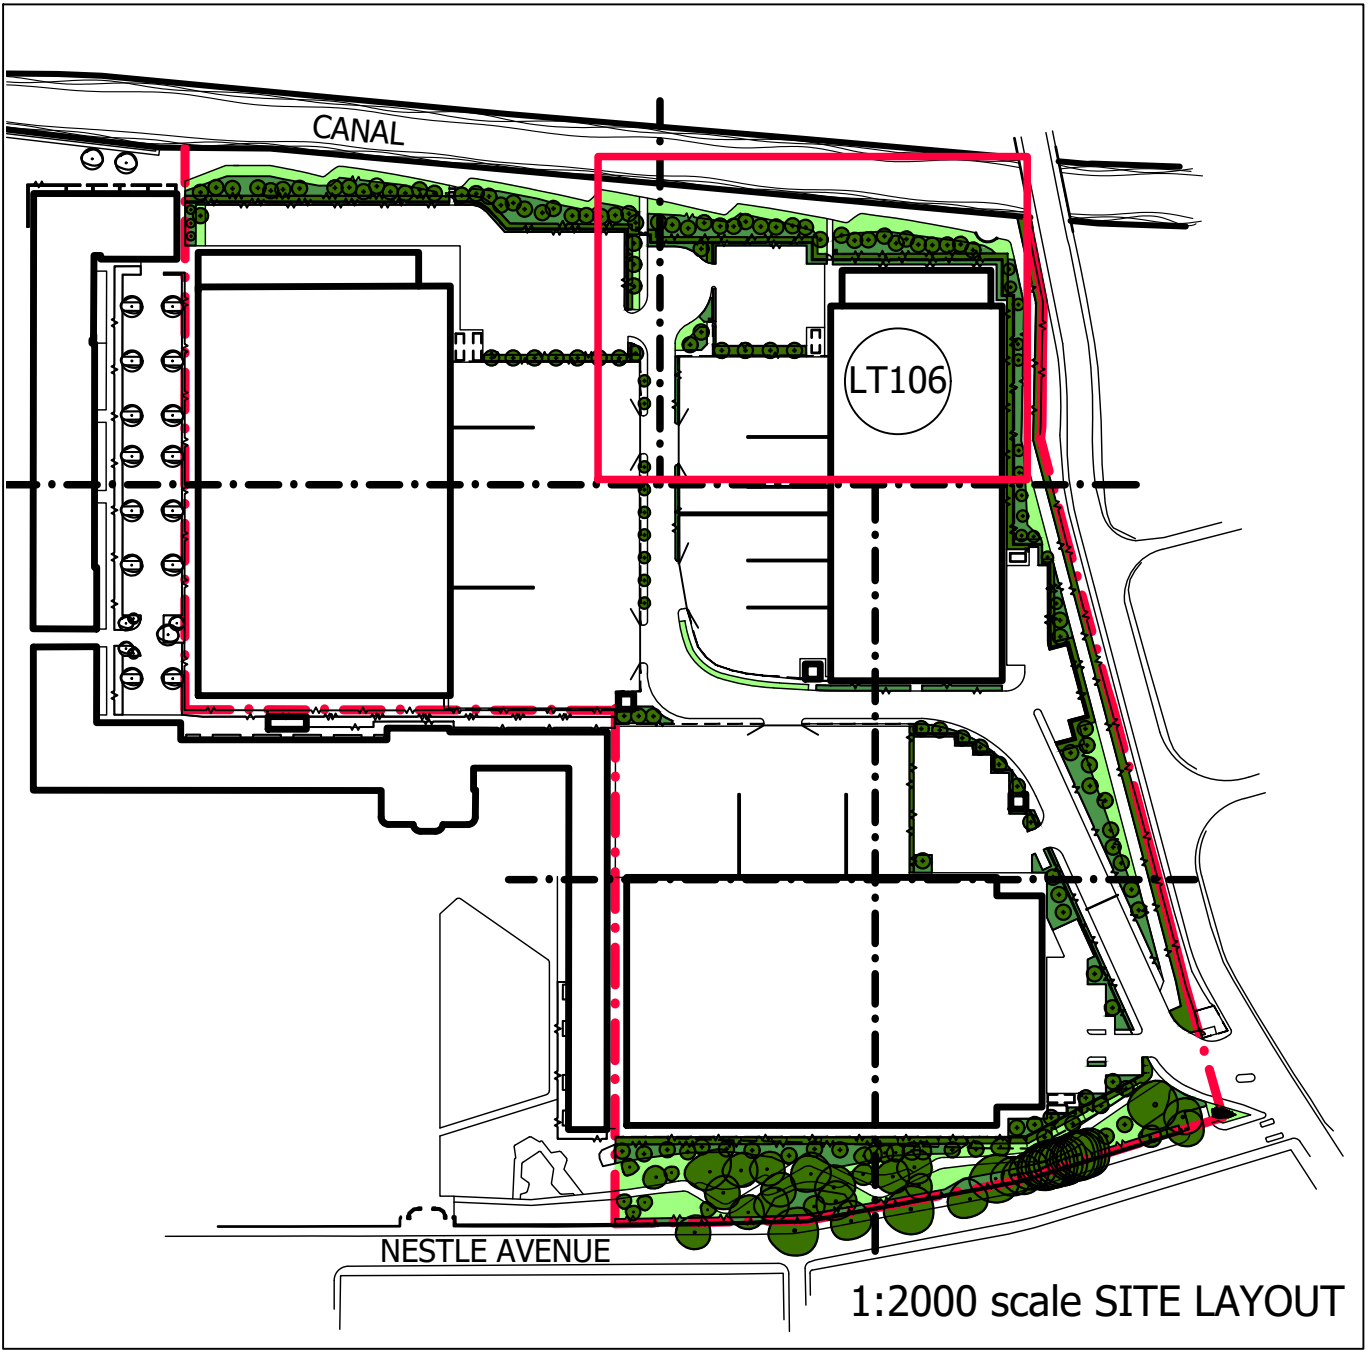


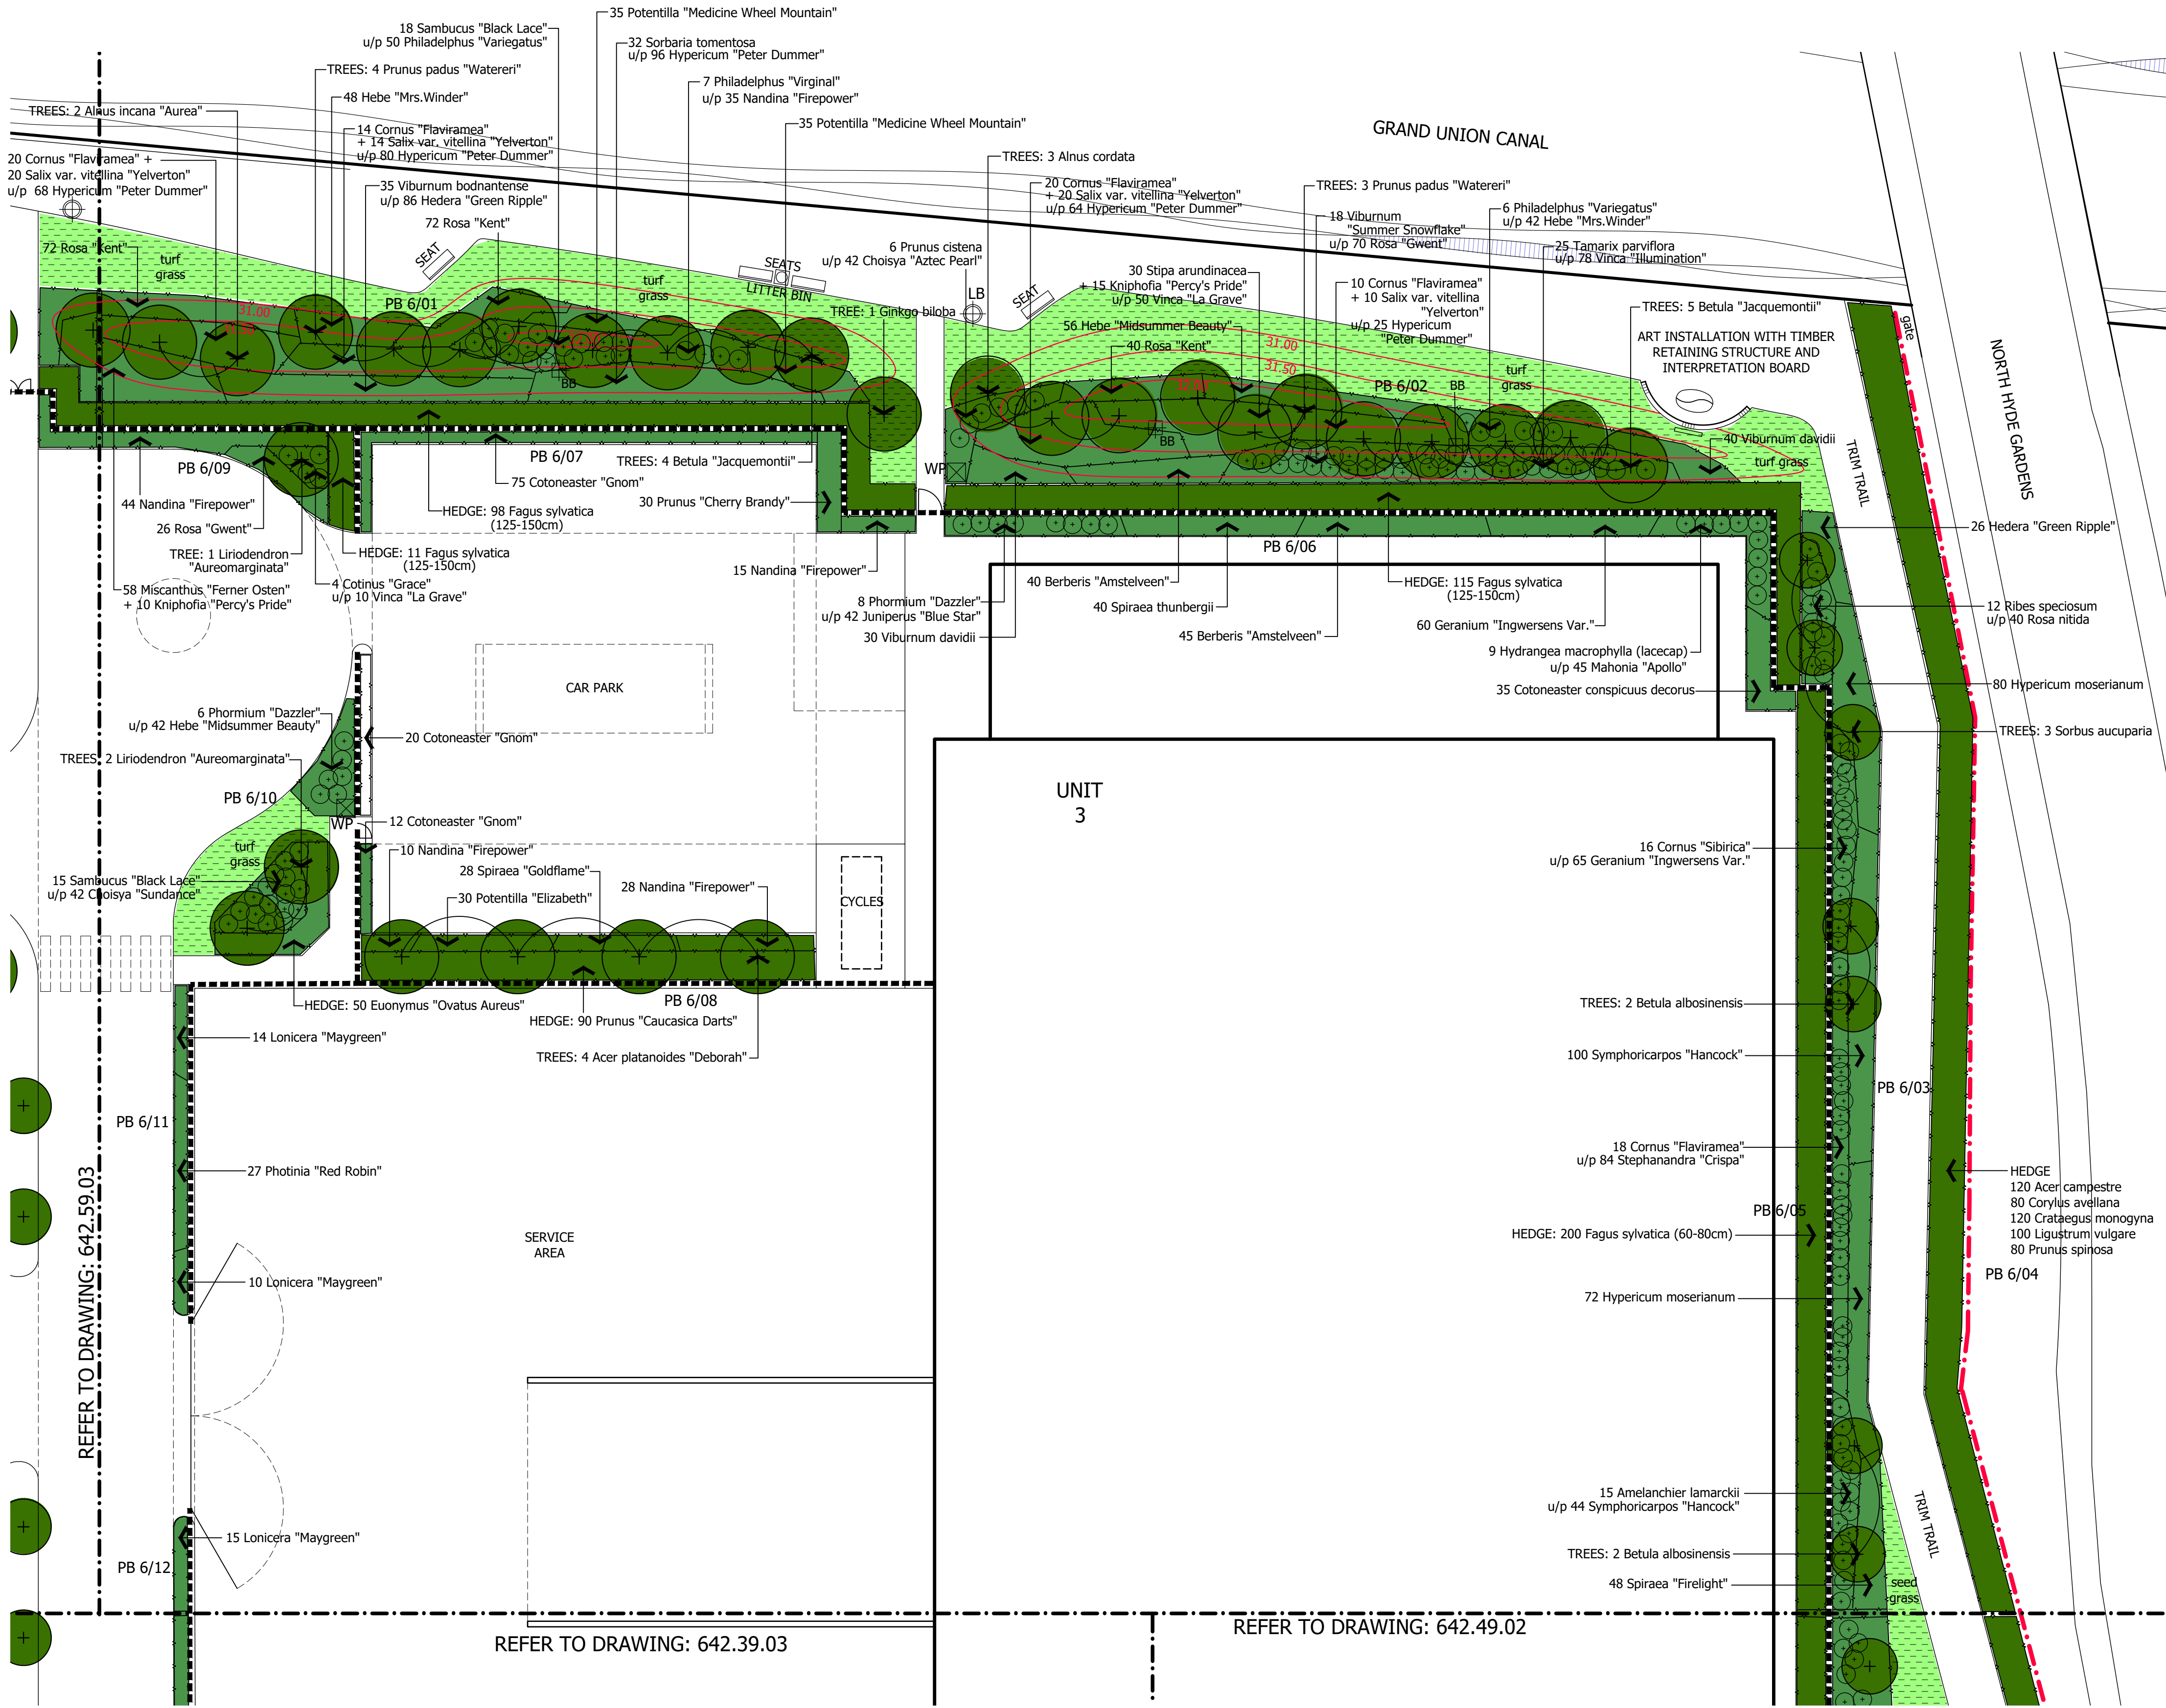

- PROPOSED TREE
- PLANT BED
- HEDGE
- EXISTING BOUNDARY HEDGE
- GRASS AREA
- WP WATERPOINT
- CONTOUR (500mm Interval)
- BB BAT BOX
- LB LIFEBOUY

Refer to Drawing: LT103 for Plant Schedules:
Species, Number of plants and Sizes.
Refer to Drawing: LT104 for the Outline Specification