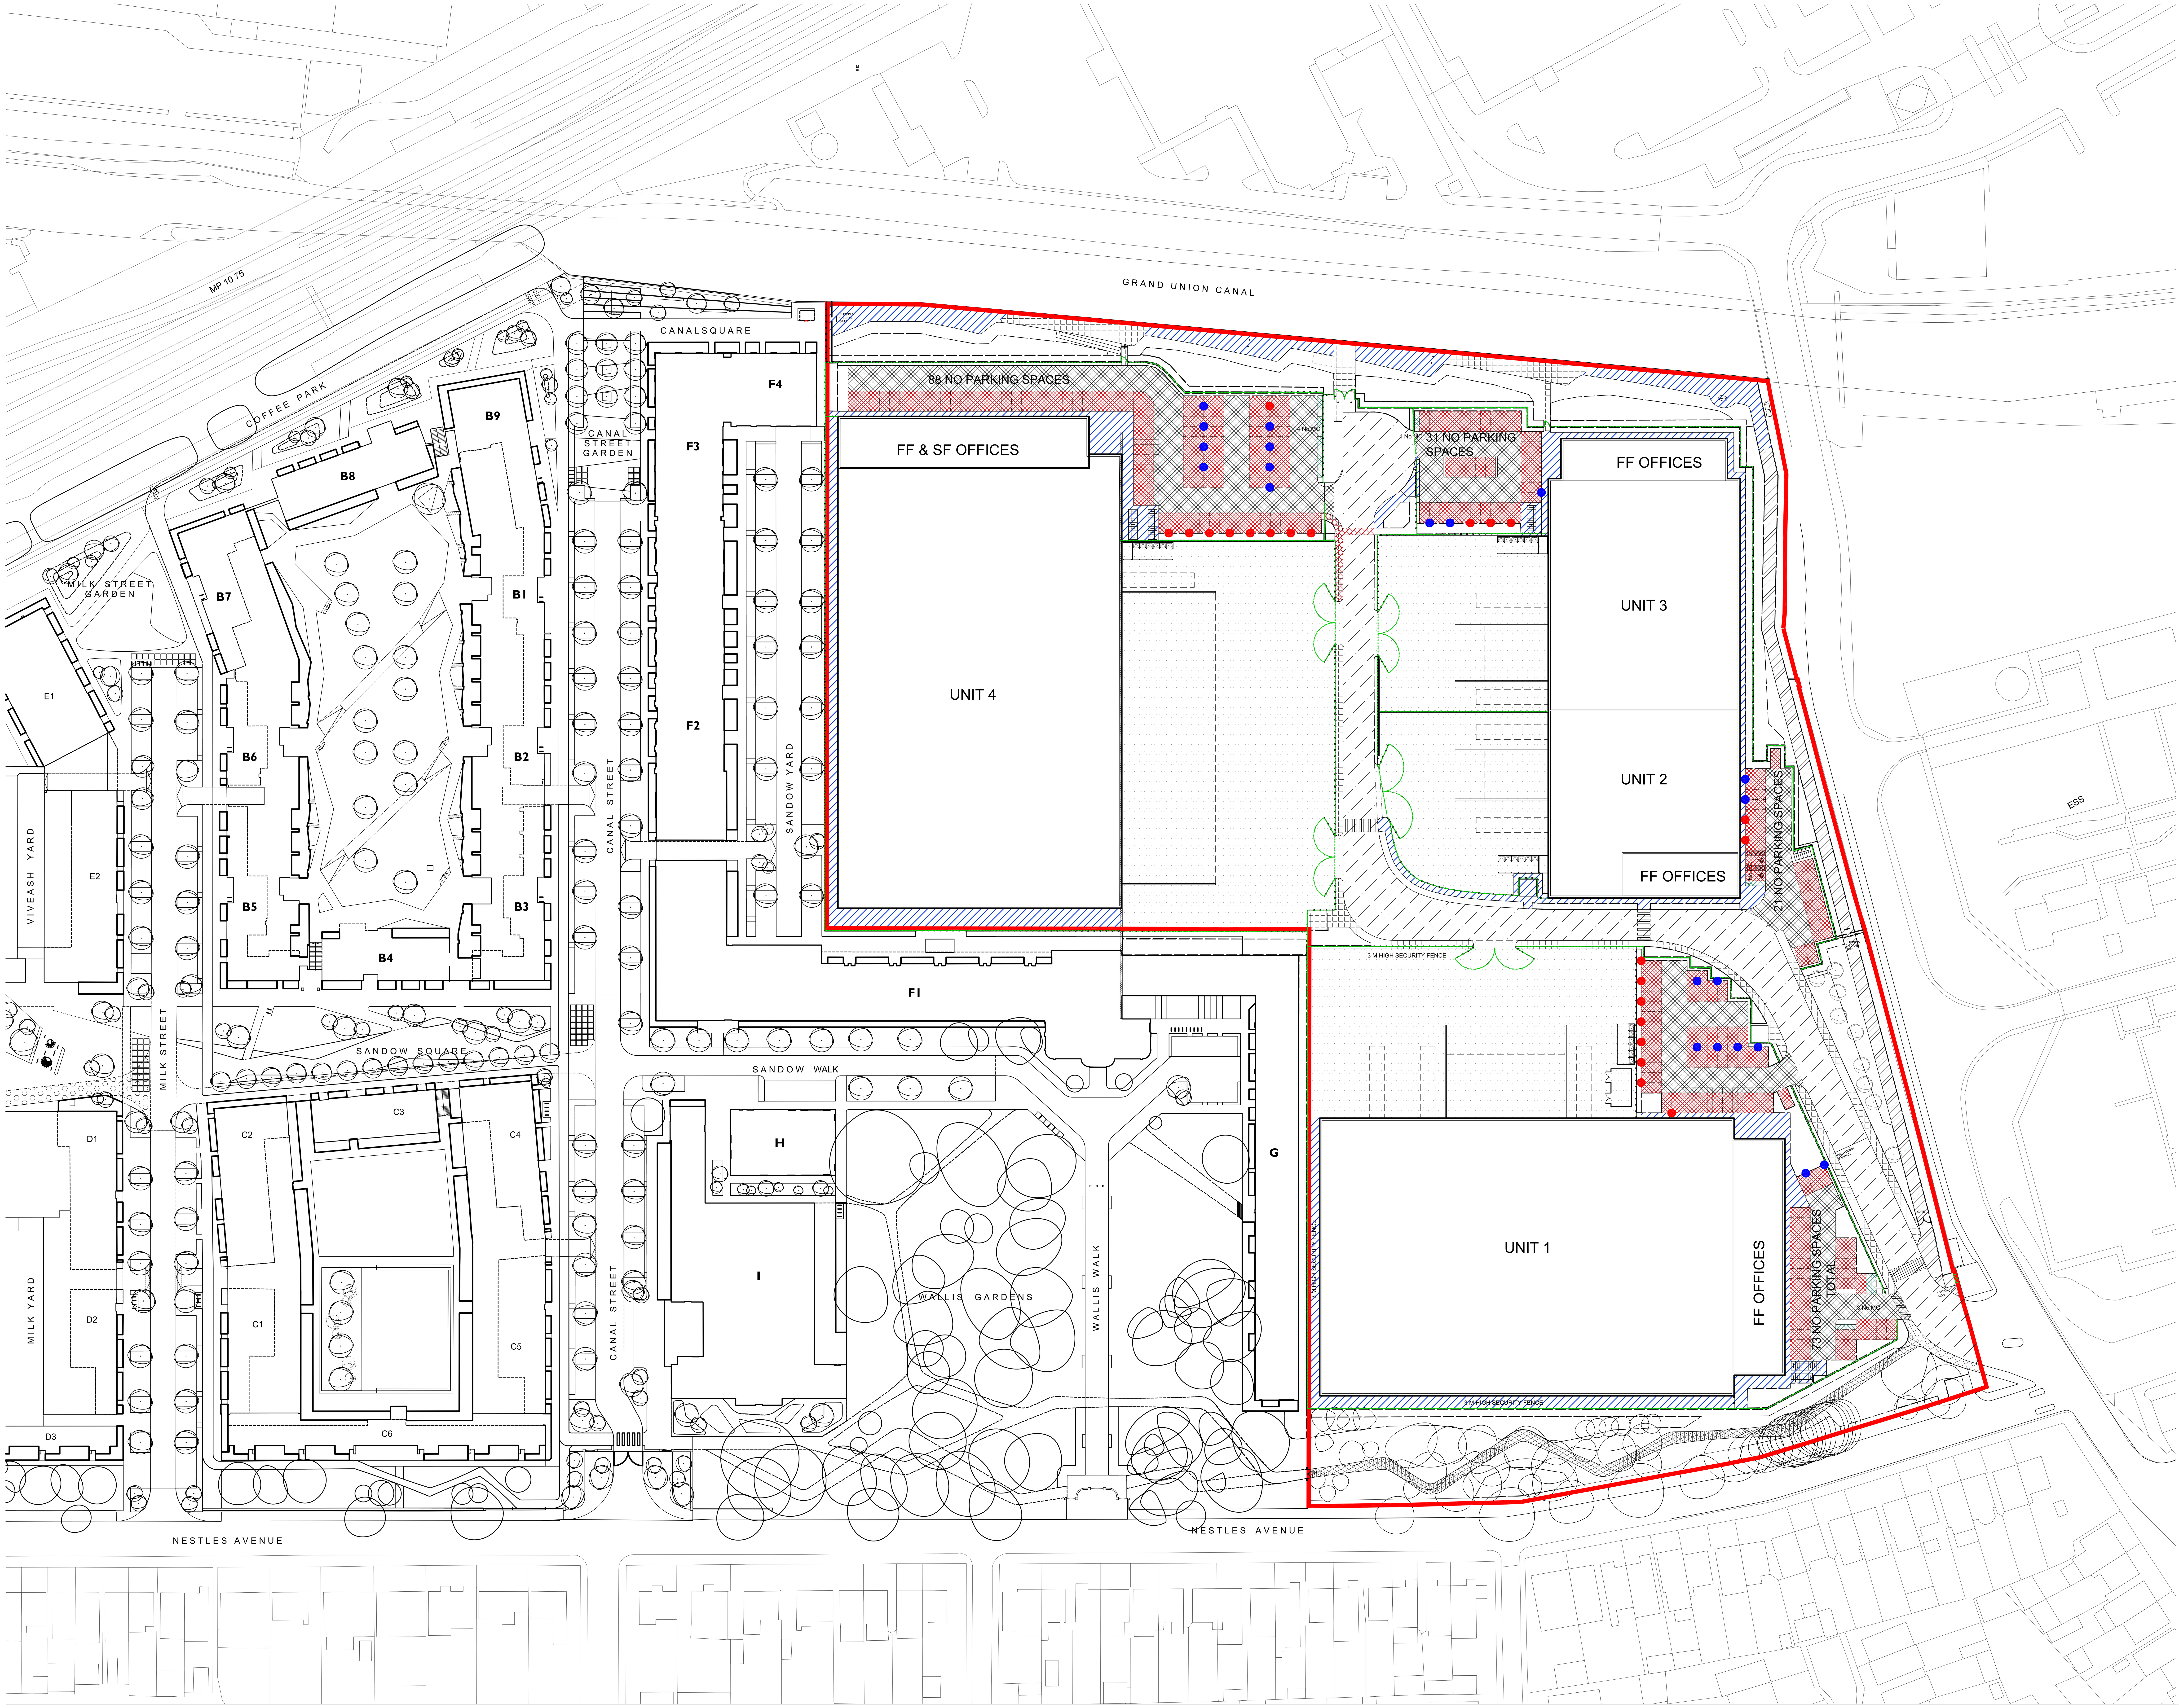

NOTES:

SUBJECT TO STATUTORY CONSENTS

SUBJECT TO SURVEY

BASED ON OS MAP REPRODUCED BY PERMISSION OF CONTROLLER OF HM STATIONARY OFFICE (c) CROWN COPYRIGHT

COPYRIGHT RESERVED

DO NOT USE ELECTRONIC VERSIONS OF THIS DRAWING TO DETERMINE DIMENSIONS UNLESS SPECIFICALLY AUTHORISED BY MICHAEL SPARKS ASSOCIATES

IF USING AN ELECTRONIC VERSION OF THIS DRAWING FIGURED DIMENSIONS TAKE PRECEDENCE AND NOTIFY MICHAEL SPARKS ASSOCIATES OF ANY DISCREPANCIES

N

KEY

- MARSHALLS CONSERVATION X SMOOTH CONCRETE PAVING SILVER GREY 450X450mm
- MARSHALLS CONSERVATION X TEXTURED CONCRETE PAVING BLUE GREY 450X450mm
- MARSHALLS MISTRAL TEXTURED GRANITE AGGREGATE SETT PAVING 160X160mm
- TARMAC WITH WHITE THERMOPLASTIC LINING TO ENGINEERS SPECIFICATION.
- MESH REINFORCED BRUSHED CONCRETE TO THE YARDS TO ENGINEER'S SPECIFICATION.
- HOT ROLLED ASPHALT TO THE ACCESS ROADS TO ENGINEER'S SPECIFICATION.
- SELF-BINDING GRAVEL TRIM TRAIL
- MISTRAL PRIORA PERMEABLE PAVING CHARCOAL 160X160X80mm
- MOTORCYCLE SPACE MISTRAL PRIORA PERMEABLE PAVING CHARCOAL 160X160X80mm
- MISTRAL PRIORA PERMEABLE PAVING SILVER GREY 160X160X80mm
- 3m, 2.4m & 1.5m HIGH PALADIN WELDED STEEL MESH FENCE ON METAL POSTS WITH MATCHING GATES TO SECURE THE SERVICE YARD AND VAN PARKING. COLOUR BLACK
- 20% ACTIVE ELECTRIC VEHICLE CHARGING SPACES;
- 20% FUTURE CONNECTION FOR ELECTRICAL OPERATIONAL VEHICLES

NOTE: ALL SOFT LANDSCAPING ACCORDING TO TALA'S DRAWINGS AND SPECIFICATIONS

ASPHALT TO ACCESS ROAD

GRANITE PAVING TO CAR PARKING SPACES

PALADIN FENCE

FLAMED EFFECT TEXTURED CONCRETE PAVING

BRUSHED CONCRETE SERVICE YARD

BARRATT LONDON

SEGRO

DATE	REV	DESCRIPTION	CHK

CONSULTANTS DWG NO:

MICHAEL SPARKS ASSOCIATES

11 Plato Place, St Dionis Road
London SW6 4TU

telephone +44 (0)20 77366162
info@msa-architects.co.uk

FORMER NESTLE FACTORY, HAYES

EXTERNAL FINISHES PLAN

MS 103

SCALE 1:500@ A0 — 0 5 10 25

ISSUE P7