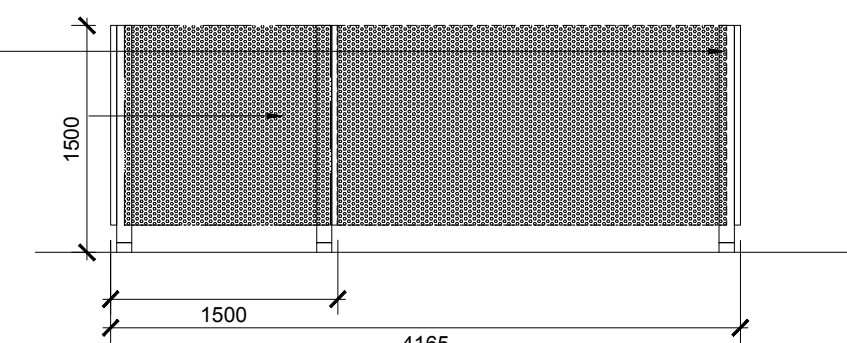
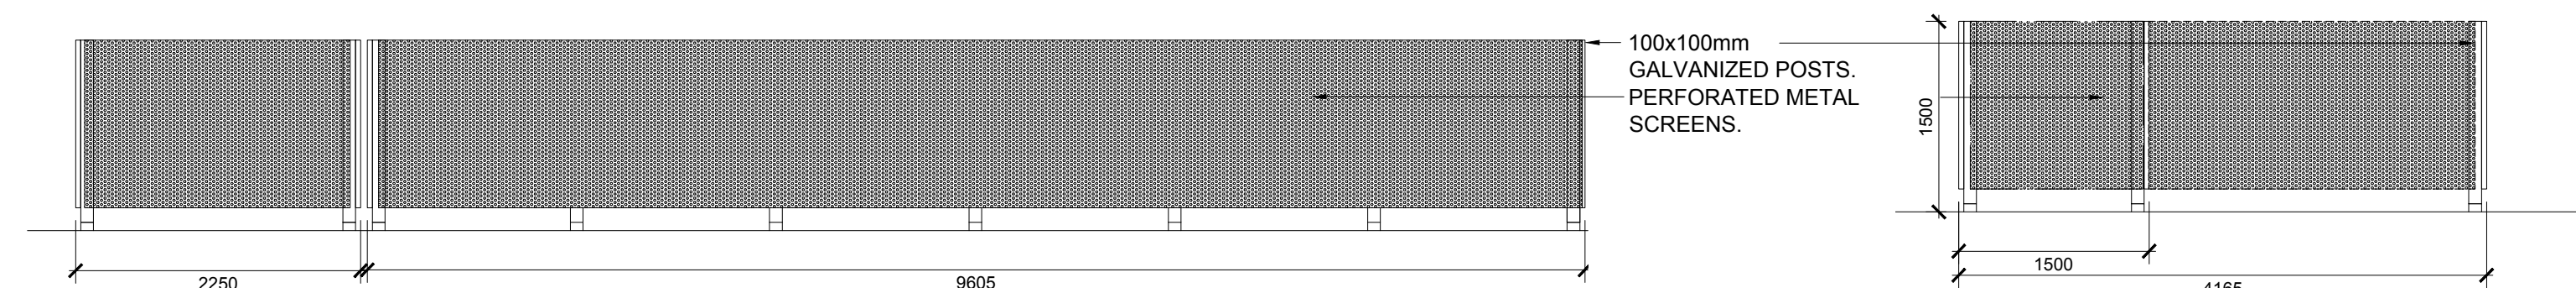
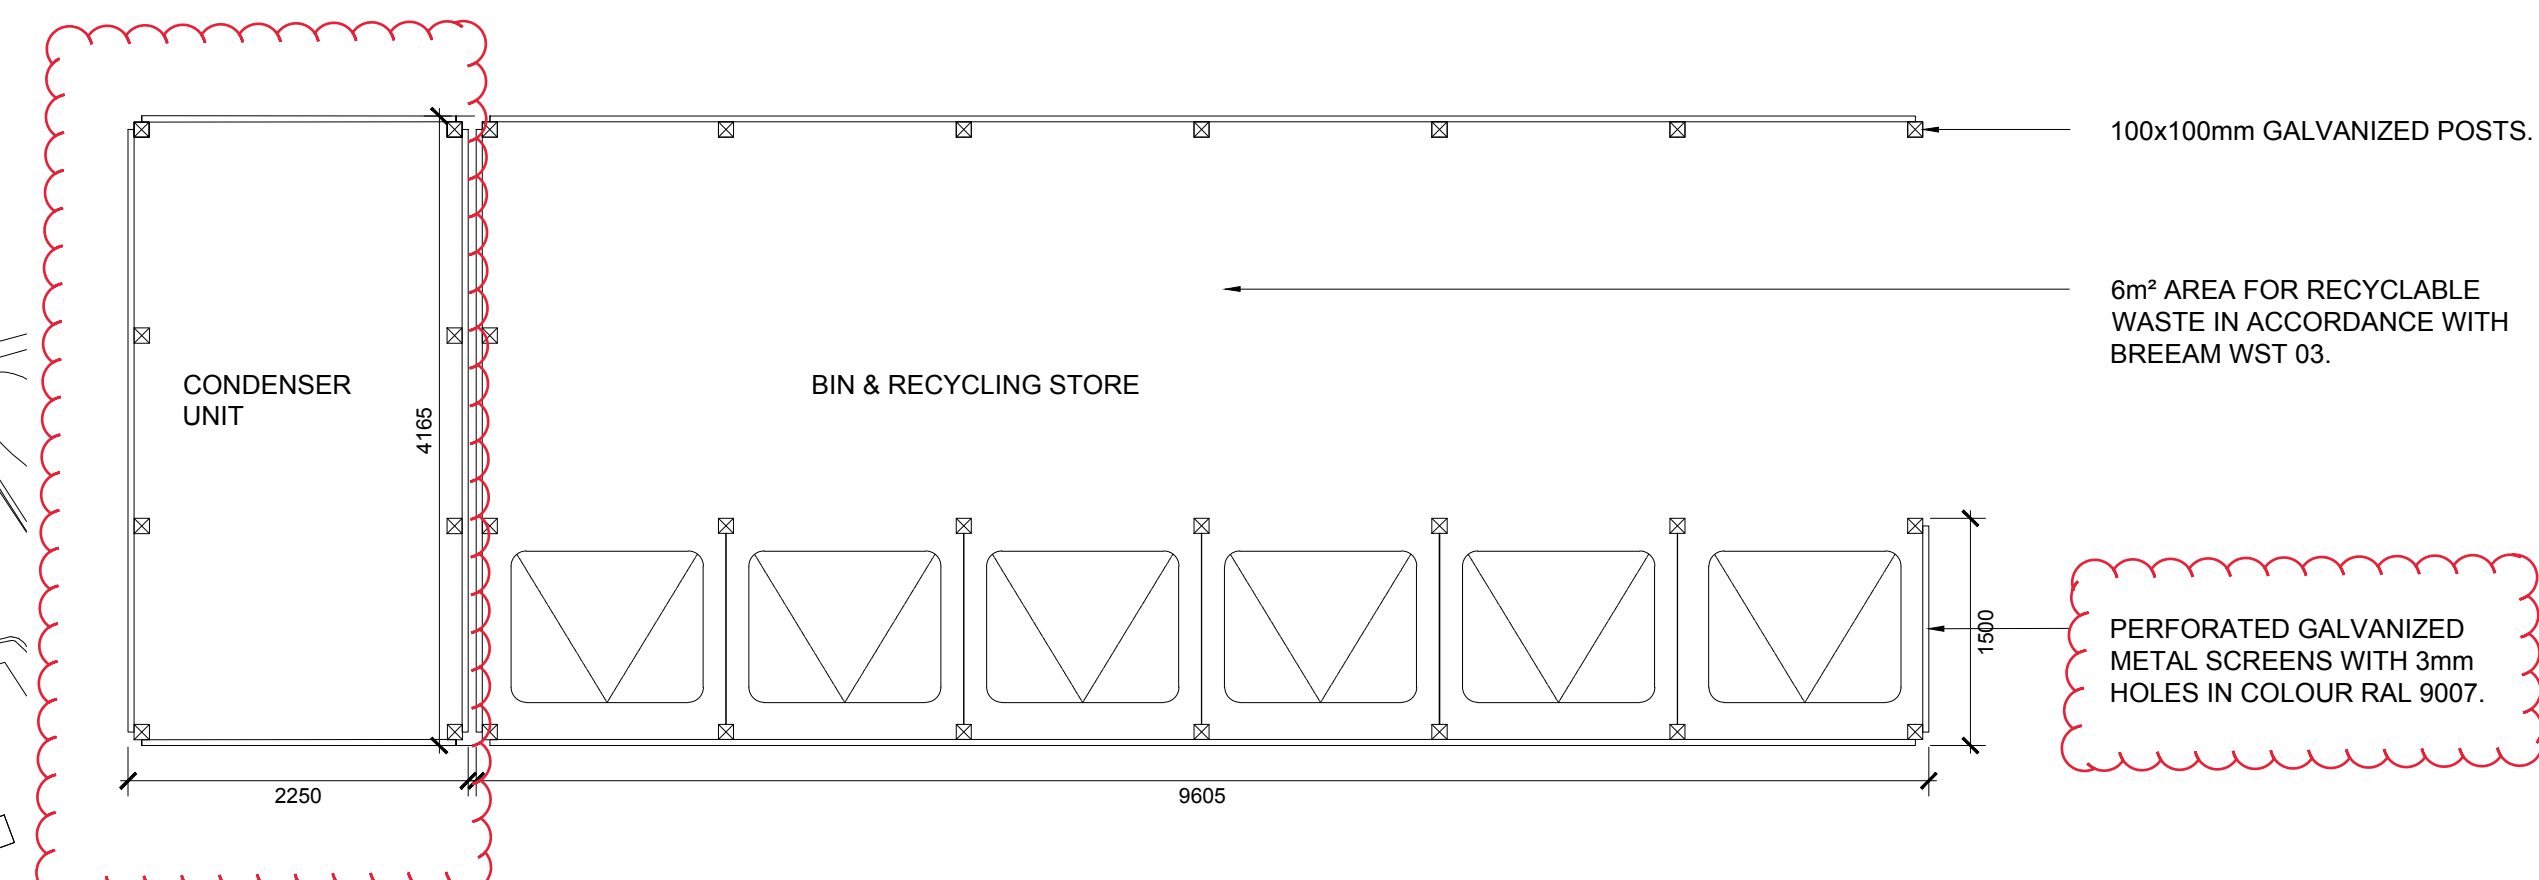
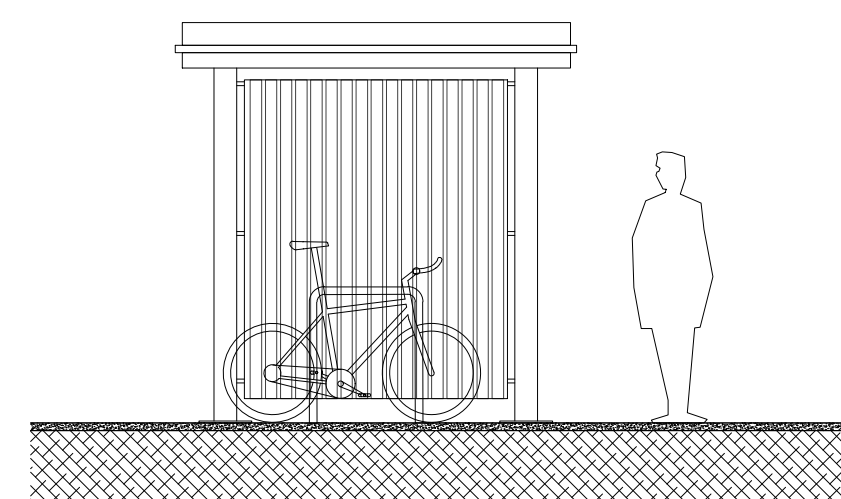
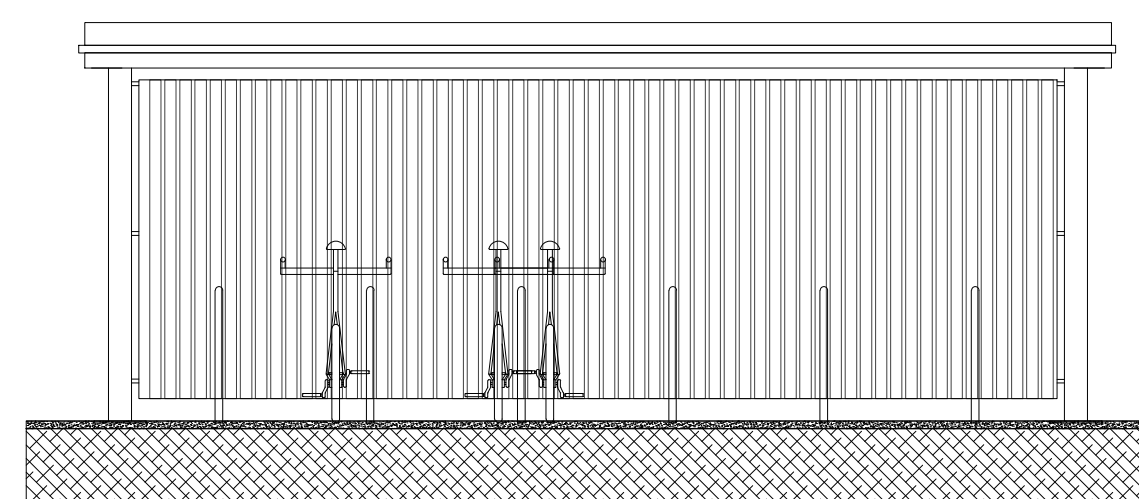
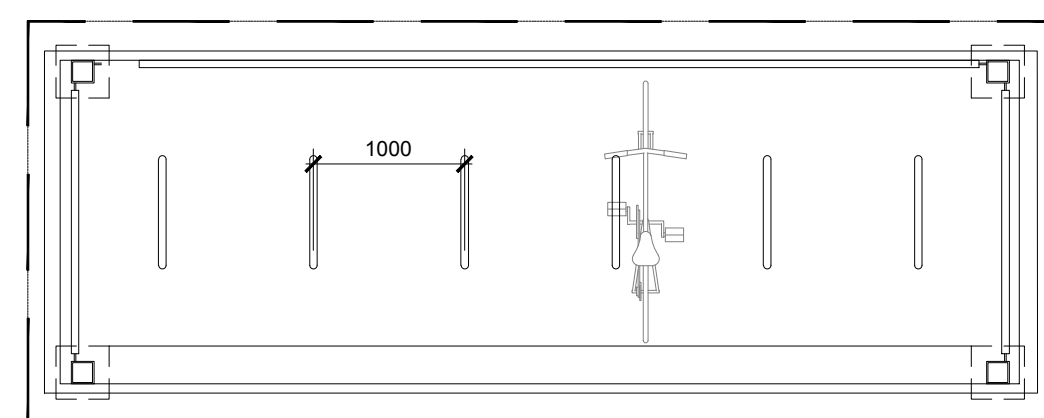
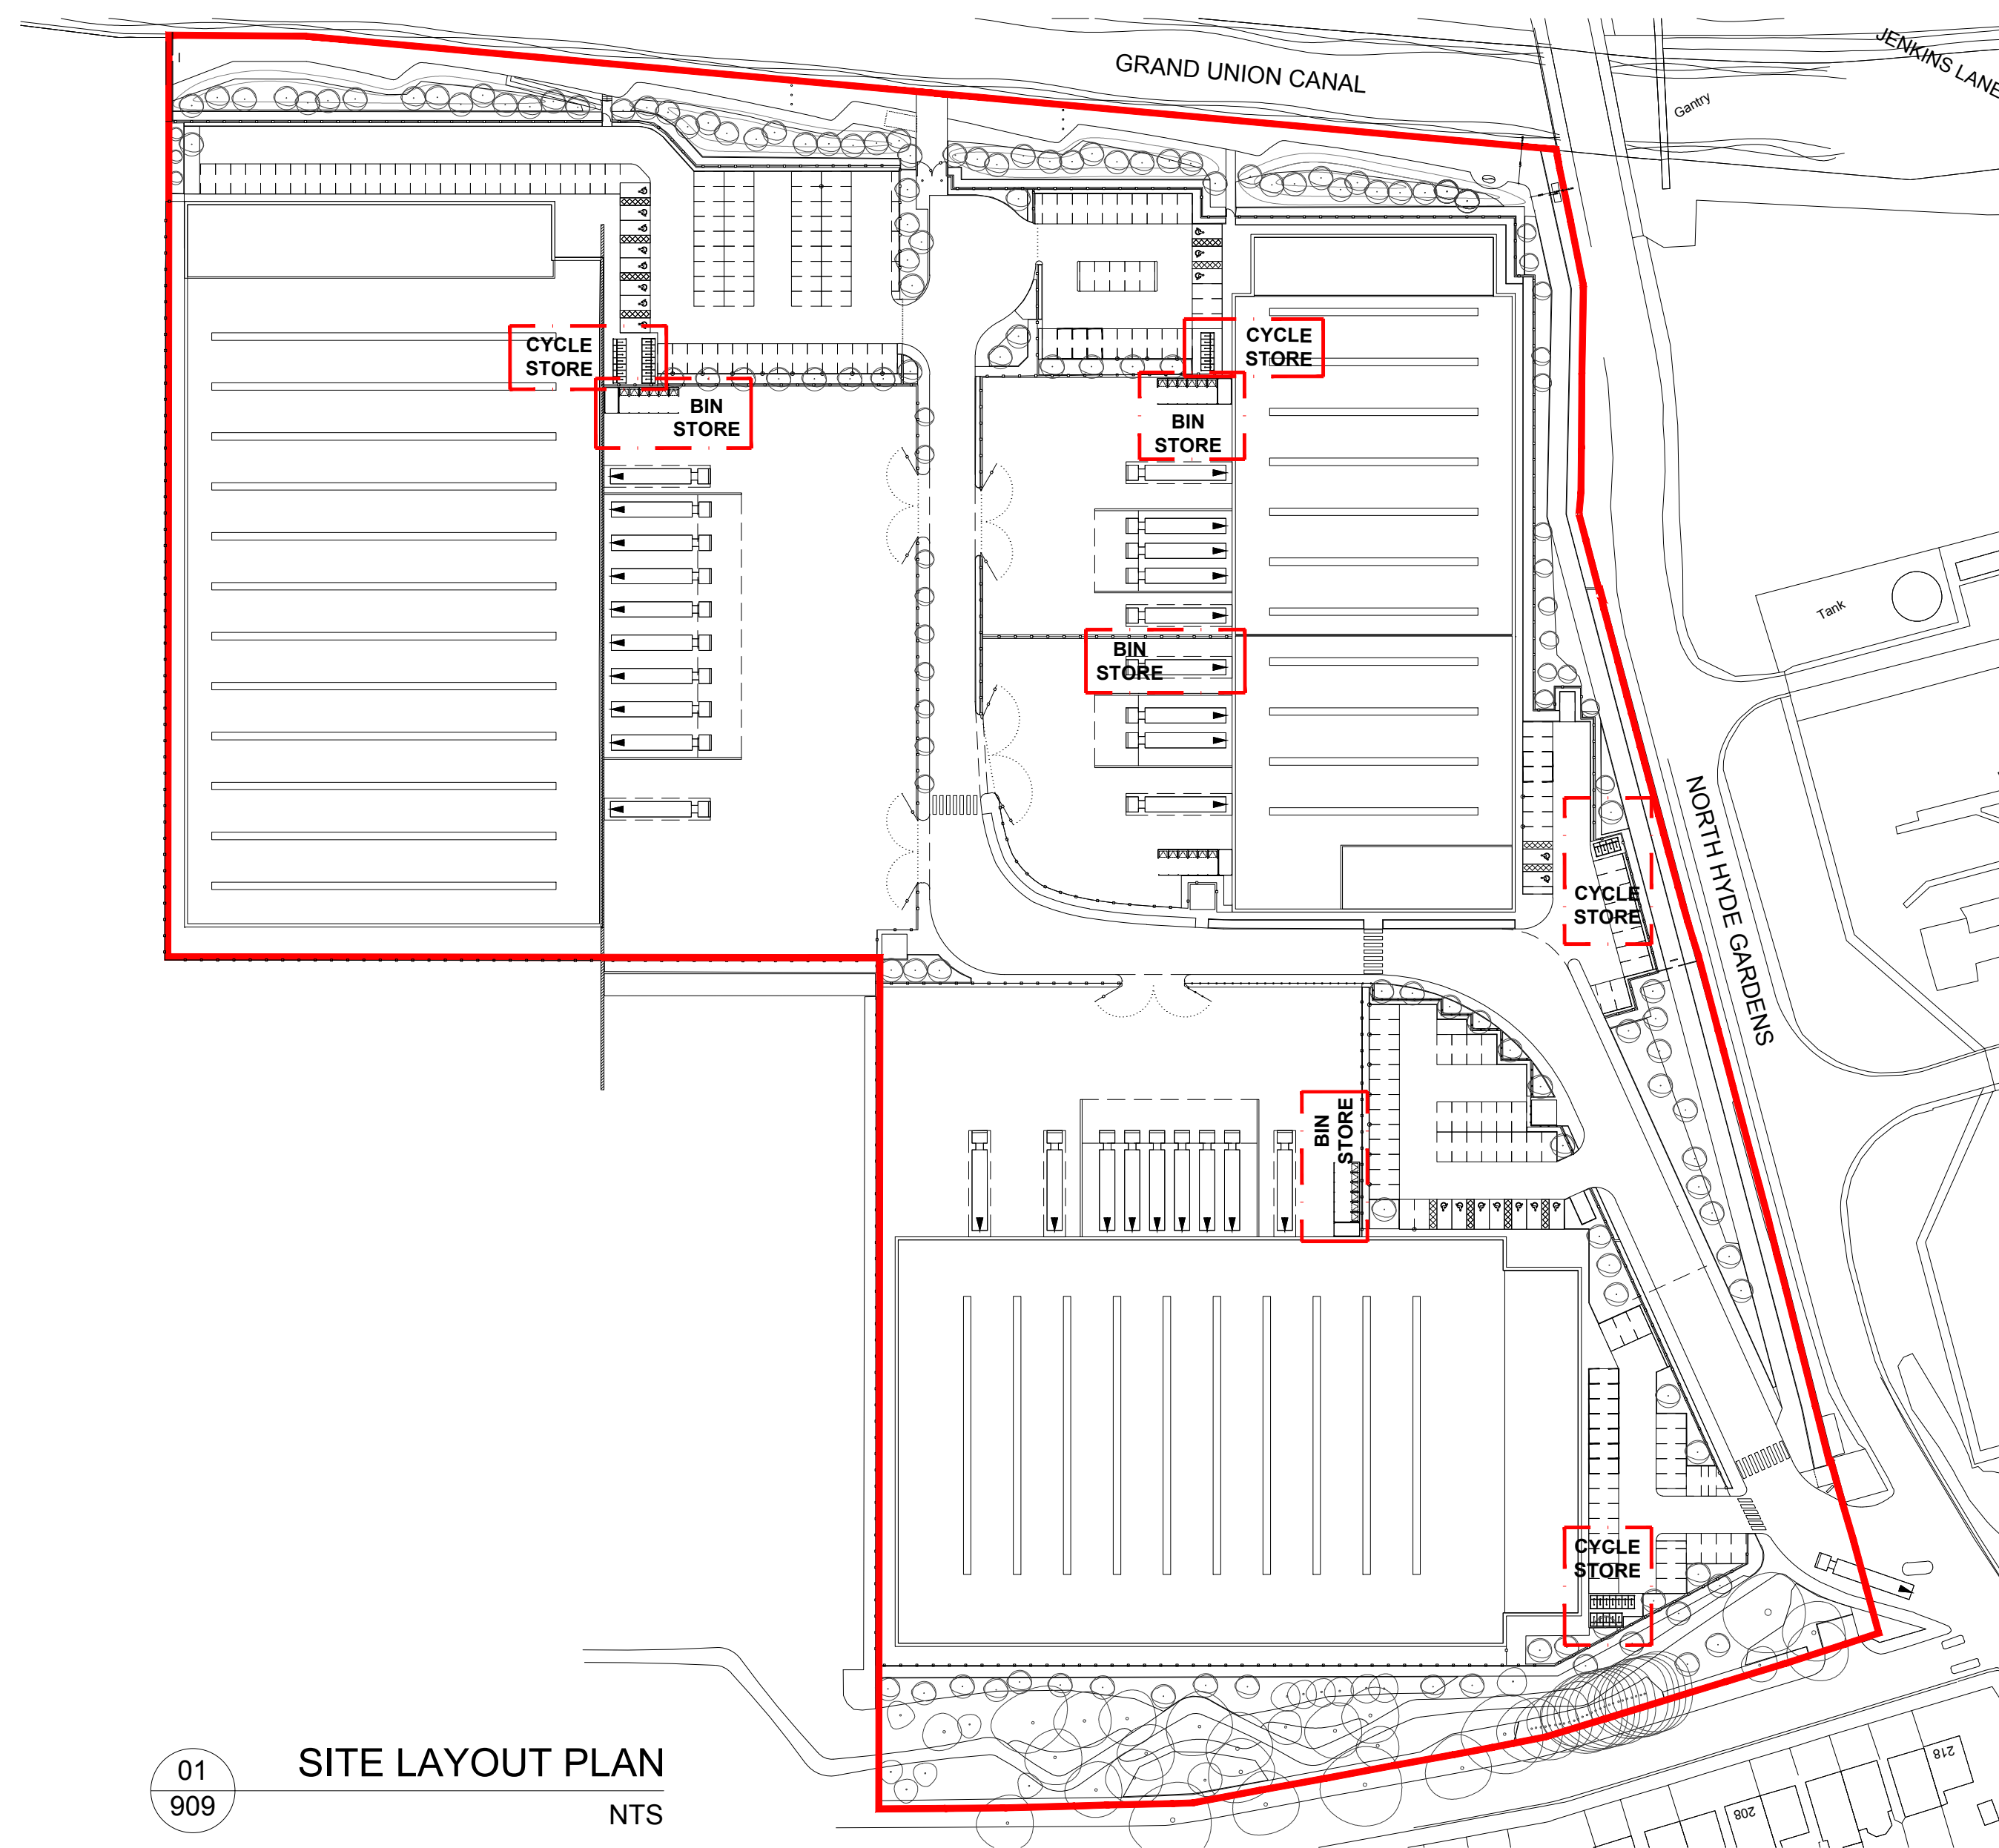


NOTES:

SUBJECT TO STATUTORY CONSENTS

BASED ON OS MAP REPRODUCED BY PERMISSION OF CONTROLLER OF HM
STATIONARY OFFICE (c) CROWN COPYRIGHT

COPYRIGHT RESERVED

DO NOT USE ELECTRONIC VERSIONS OF THIS DRAWING TO DETERMINE
DIMENSIONS UNLESS SPECIFICALLY AUTHORISED BY MICHAEL SPARKS
ASSOCIATES

IF USING AN ELECTRONIC VERSION OF THIS DRAWING FIGURED DIMENSIONS TAKE
PRECEDENCE AND NOTIFY MICHAEL SPARKS ASSOCIATES OF ANY
DISCREPANCIES

