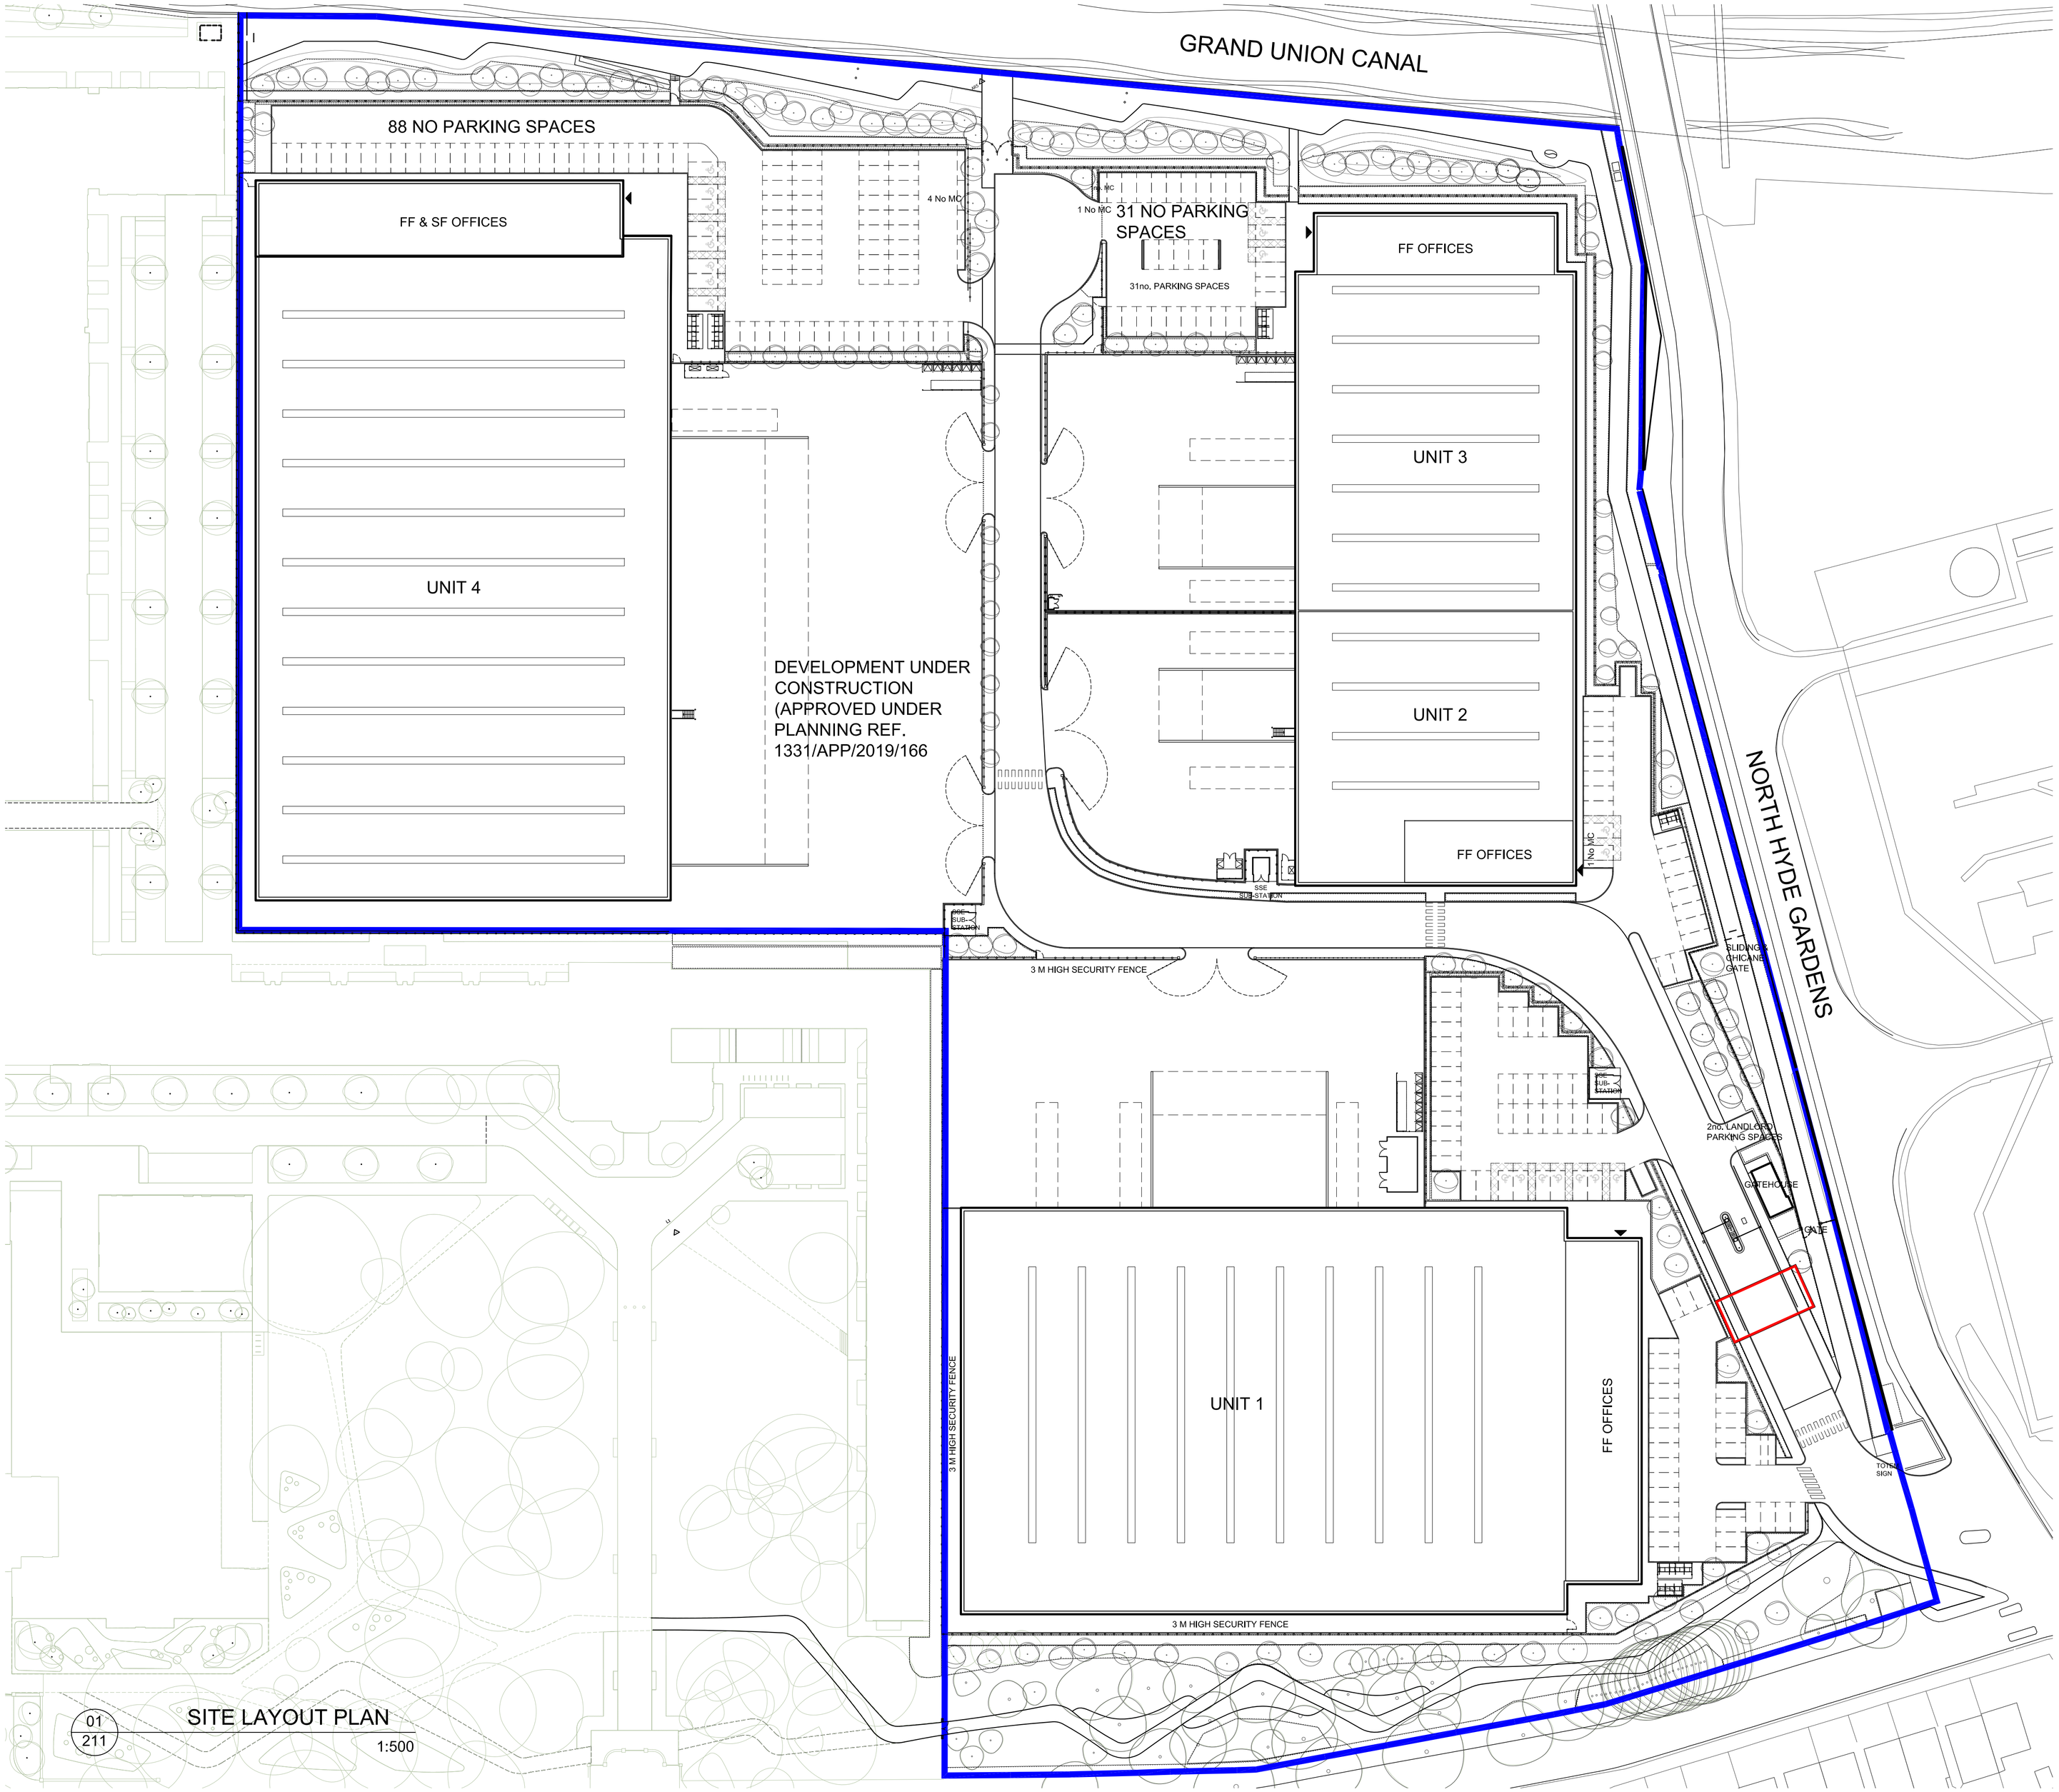

01
211

SITE LAYOUT PLAN

1:500

NOTES:

BASED ON OS MAP REPRODUCED BY PERMISSION OF CONTROLLER OF HM STATIONARY OFFICE (c) CROWN COPYRIGHT

COPYRIGHT RESERVED

DO NOT USE ELECTRONIC VERSIONS OF THIS DRAWING TO DETERMINE DIMENSIONS UNLESS SPECIFICALLY AUTHORISED BY MICHAEL SPARKS ASSOCIATES

N

KEY:

OWNERSHIP BOUNDARY

GATEHOUSE PLANNING BOUNDARY

0 5 10 20 50 m

PLANNING

REV	DATE	NOTE	DRAW	CHCK
–	27/01/2023	First Issue.	LP	AC

MICHAEL SPARKS ASSOCIATES
CHARTERED ARCHITECTS
11 PLATO PLACE
ST.DIONIS ROAD
LONDON SW6 4TU
TELEPHONE 020 7736 6162
FAX 020 7736 3896
www.mso-architects.co.uk

SEGRO

TITLE
NESTLES AVENUE, HAYES

DRAWING
SITE LAYOUT PLAN

CLIENT
SEGRO

DATE	SCALE	DRAWN
JANUARY 2023	1:500 @ A1	LP
	STATUS	CHECKED
	PLANNING	AC

DRAWING NUMBER
30680-PL-211