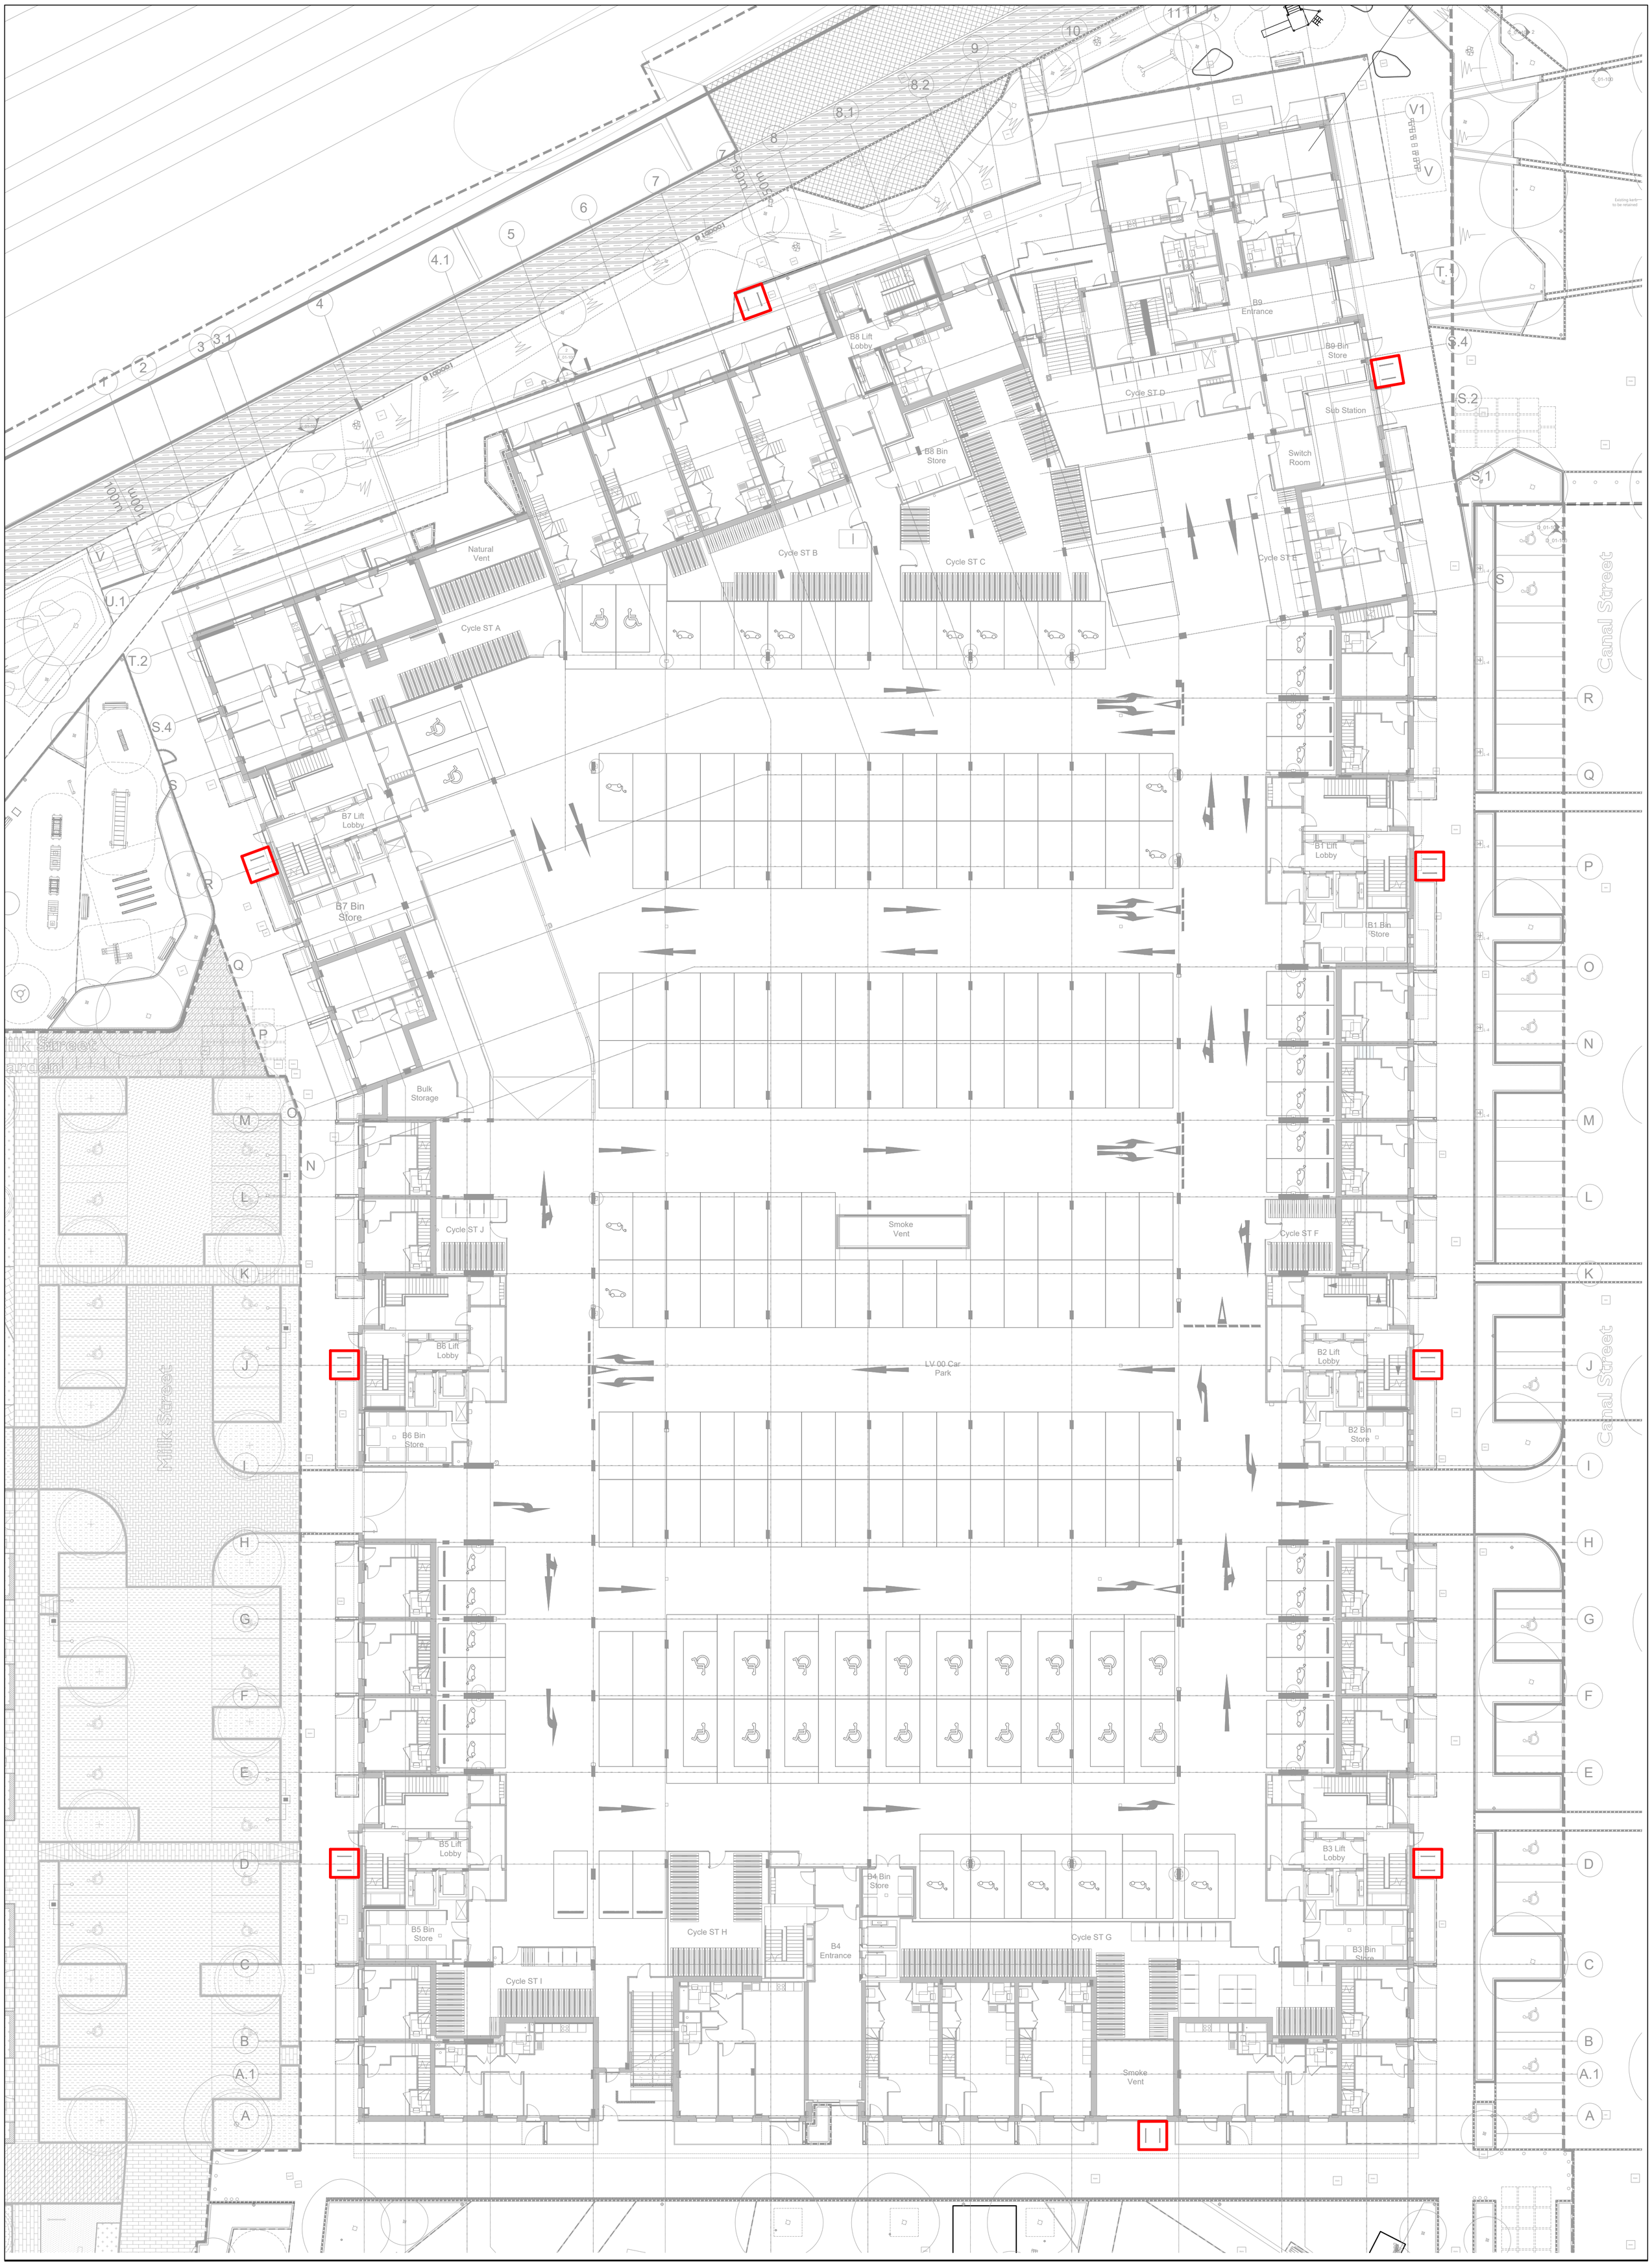

www.studio-bosk.com office@studio-bosk.com

rev:	description:	date/drawn/checked:
-	Initial issue	20-03-2024/JC/PF

Client: BARRATT WEST LONDON

Project: **FORMER NESTLE FACTORY**

Location: HAYES & HARLINGTON LONDON

Drawing: **BLOCK B - GROUND FLOOR CYCLE PARKING LOCATIONS**

Project: 21.087 Scale: 1:200 @ A1 Date: 20-03-2024

Document Number: **H7945-BOS-B0-XX-SK-AL-90003** Revision: -

C:\USERS\JACKCHAMP\STUDIOBOSK\STUDIO BOSK\OFFICE - STUDIO BOSK\PROJECT FILES\2021\21.087 FORMER NESTLE FACTORY, HAYES\04 ISSUED\01 SKETCHES\H7945-BOS-B0-XX-SK-AL-90030