CONTOURS
0.60 lux
2.50 lux
5.00 lux
10.00 lux

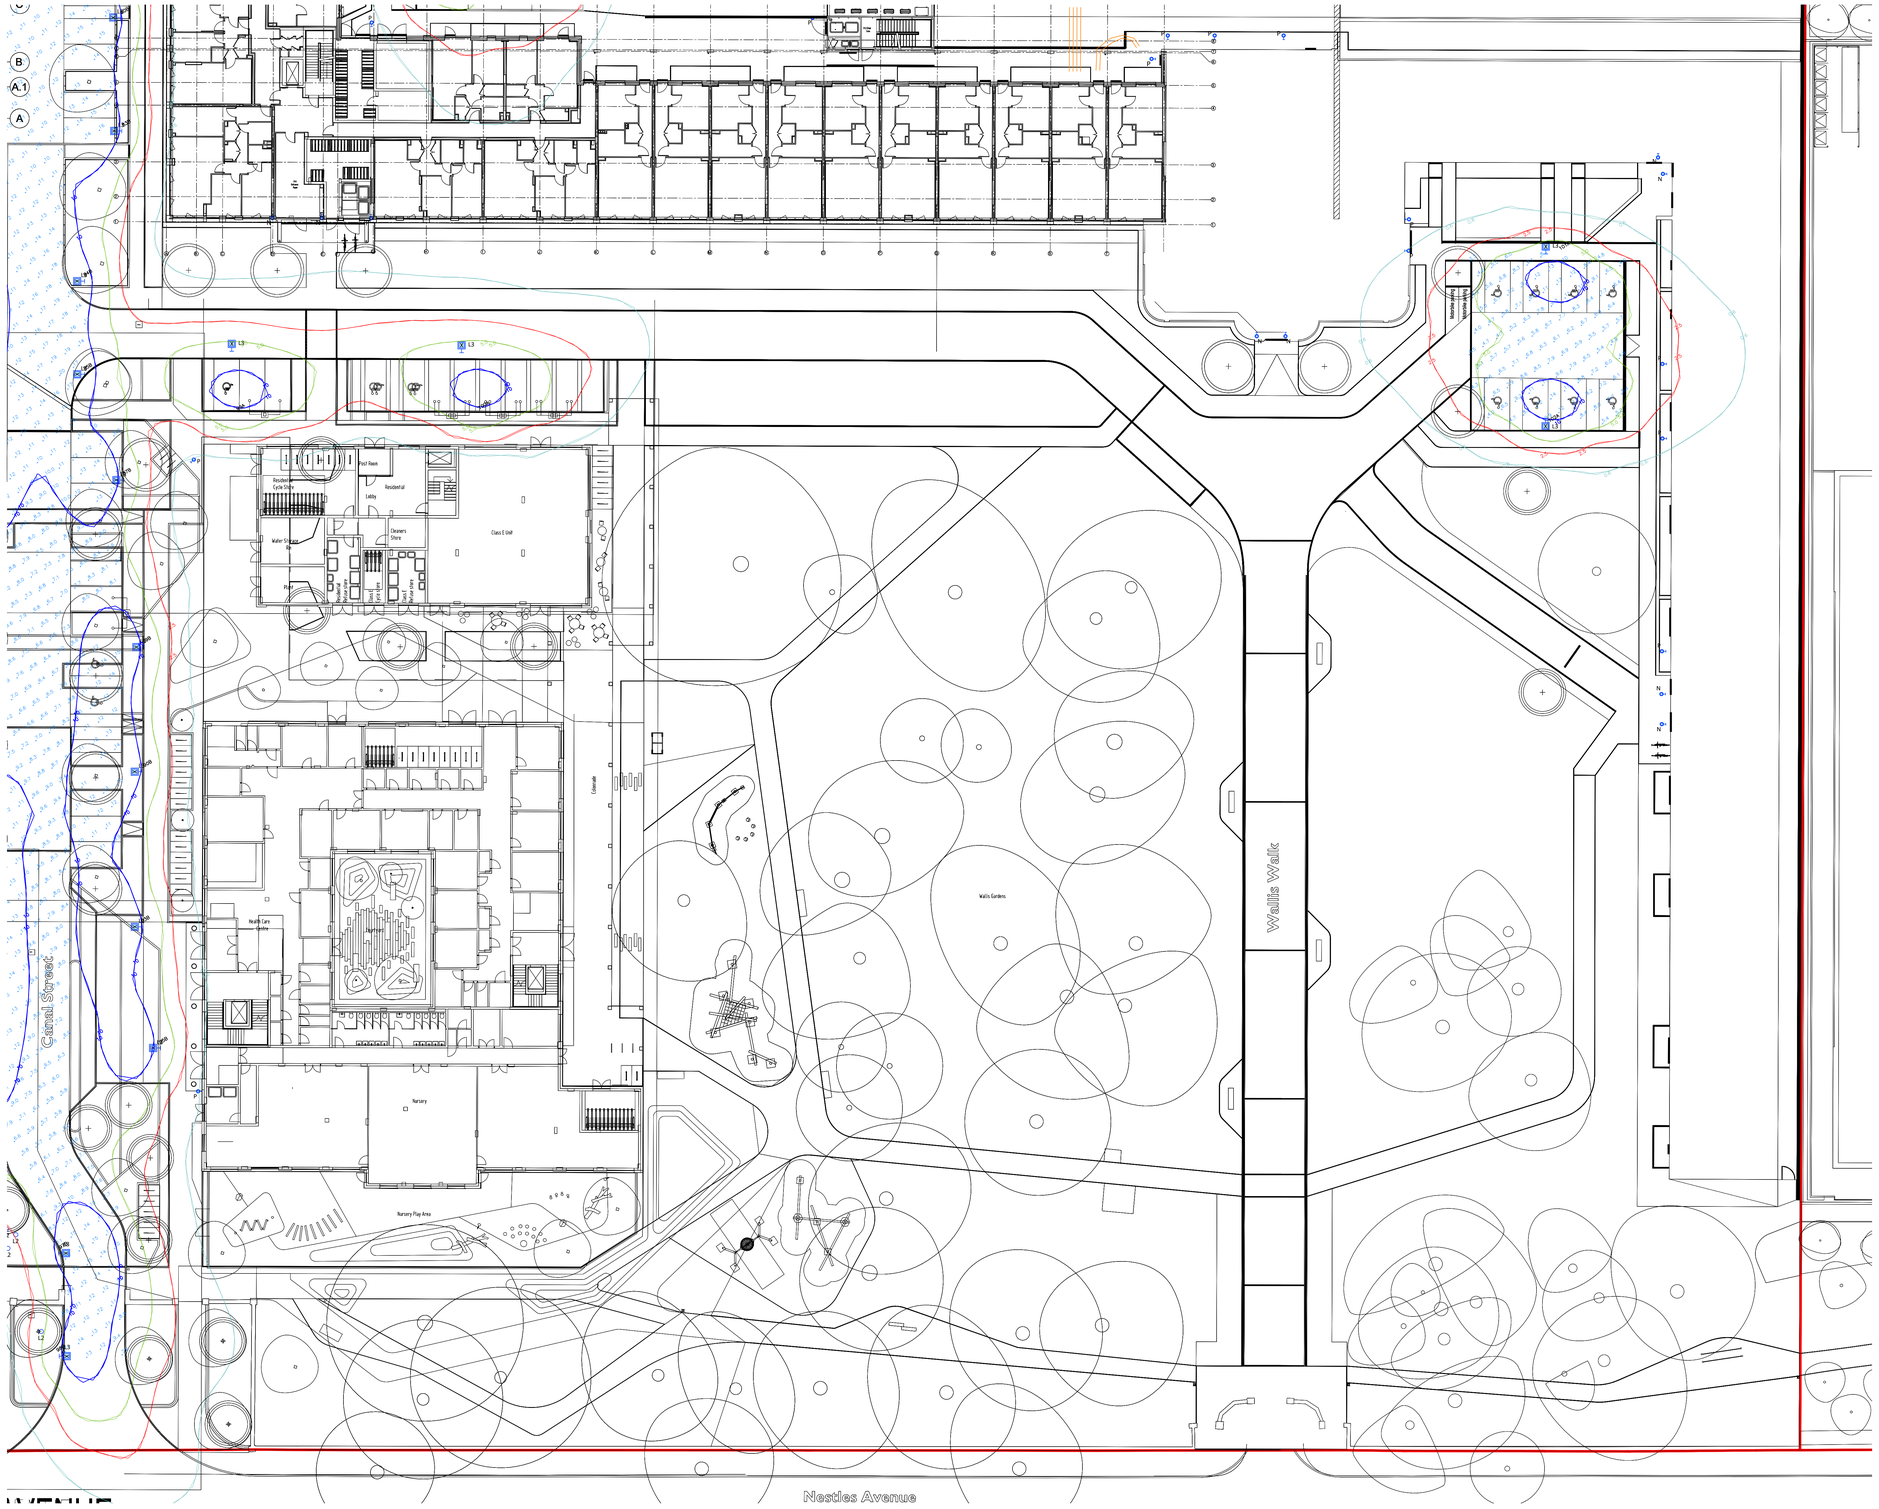
B
A.1
A
Canal Street
Nestles Avenue
Wallis Walk
Wallis Gardens
Colonnade
Health Care Garden
Nursery
Nursery Play Area
Residential Cycle Store
Water Storage
Plant
Post Room
Residential
Lobby
Cleaners Store
Class E Unit
Post Box Area
Post Box Area
Cycle Stores
Cycle Stores
Residential Roof Terrace
Residential Roof Terrace
L3
L3
L3