


THIS DRAWING IS COPYRIGHTED and must not be traced or copied in any way or form in part or whole by any means whatsoever without prior written consent and may only be used by the present owner, being our current client in relation to the property as referred to on the drawing.

GENERAL NOTES

1. CHECK ALL DIMENSIONS ON SITE.
2. ALL DIMENSIONS ARE IN METRES UNLESS OTHERWISE STATED.
3. CALL ALL UTILITY SERVICES ASSUME GROUND TO BE LEVEL UNLESS OTHERWISE STATED.
4. CARRYING DRAWING POLICE OF READ IN CONJUNCTION WITH THE CARRIER.
5. WORKS TO BE CARRIED OUT WITH MATERIALS AND WORKMANSHIP IN COMPLIANCE WITH APPLICABLE DOCUMENT FOR REGULATION 7 (THE AMENDED BUILDING REGULATIONS 2016)
6. WORKS TO BE CARRIED OUT IN A SAFE MANNER IN ACCORDANCE WITH COMPLETION 2007.
7. OPEN UP EXISTING STRUCTURE AS REQUIRED BY THE BUILDING INSPECTOR.
8. THIRD PARTY SUPPLIER TO MEASURE ON SITE BEFORE

9. GENERAL CONTRACTOR TO VERIFY FIELD CONDITIONS PRIOR TO COMMENCEMENT OF EACH FIELD CONDITION WORK.
10. GENERAL CONTRACTOR TO BE RESPONSIBLE FOR ANY NOTED DISCREPANCIES IN THESE DRAWINGS AND SHALL BE NOTIFIED TO THIS FIRM BY THEIR OWN WORKS PROCEEDING.
11. UNLESS OTHERWISE INDICATED, PLAIN DIMENSIONS ARE TO GO UNDIMED ON CENTERLINES. NOMINAL SURFACE OF WALLS AND FACE OF STUDIO AND OFFICE CONCRETE, TALLNESS AND GRADE SHOWN TO CENTERLINE.
12. REINFORCING BARS SHALL BE INSTALLED AS SHOWN FOR DEPRESSIONED FLOORS AND CURBS. SEE STRUCTURAL DRAWINGS.
13. DEFINITIVE FEATURES ARE NOT ALWAYS DRAWN IN PERSPECTIVE. THEY MAY BE CORRECTLY PROVIDED AS A FINISH PLAN ONLY.
14. WHERE A DOOR IS LOCATED NEAR CORNER OF ROOM AND IS NOT CONTROLLED BY DIMENSION ON PLAN OR SECTION, IT SHALL BE ASSUMED TO BE 100MM FROM PLAN OR STUDY WALL.
15. LINE OF EXISTING FLOOR SLABS, AS SHOWN ON THE BUILDING ELEVATIONS AND SECTIONS ARE APPROXIMATE.
16. FLOOR LEVELS AND BOUNDARIES ASSUMED WHERE NOTED DEPicted BY LINE DASH LINES.
17. REFER TO ARCHITECTURAL, STRUCTURAL, ELECTRICAL, MECHANICAL SPECIFICATION AND OTHER CATEGORIES OR DRAWINGS FOR ADDITIONAL NOTES.
18. VERIFY SCHEDULED MATERIALS-SAVING, ETC. AND THROUGH FLOORS AND WALLS, ACCESS DOORS, FLOORING, CURBS AND INSERTS.
19. CONTRACTOR TO CARRY OUT MOST LOGICAL WORK BUT MUST FOLLOW ALL REQUIREMENTS SET FORTH UNDER DESIGN BASIS OF THE PROJECT AND FOLLOW THE DESIGN BASIS OF THE DESIGN QUALITY.
20. SEE STRUCTURAL GENERAL NOTES AT ALL TIMES. DO COMPLEMENT ARCHITECTURAL PLANS AT ALL TIMES. DO

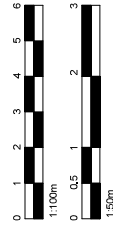



Bischell - Design & Build •
Suite 114
80 Cumberland House, South Plains

80 Cumberland House, Scrubs Lane
Hammersmith & Fulham, NW105RF
www.bischell.co.uk

client: Nim Parmar

48 Deane Croft Rd, Eastcote, Pinner HA5 1SR

Drawing Title: Perspectives

Status: **PNL/H**

Scale:	②A2	Date: 03.09.2021	Drawn By: S.VEN
--------	-----	------------------	-----------------

Drawing No.:		Drawing Date: 02.05.11	U.S. & L.S.
	RVC		RVC

PN-011	
--------	--



DARK GREY-BLUE BRICK FINISH



LIGHT GREY STANDING SEAM ZINC COATING



WHITE TRIMS TO DOOR OPENING BARRIERS

