


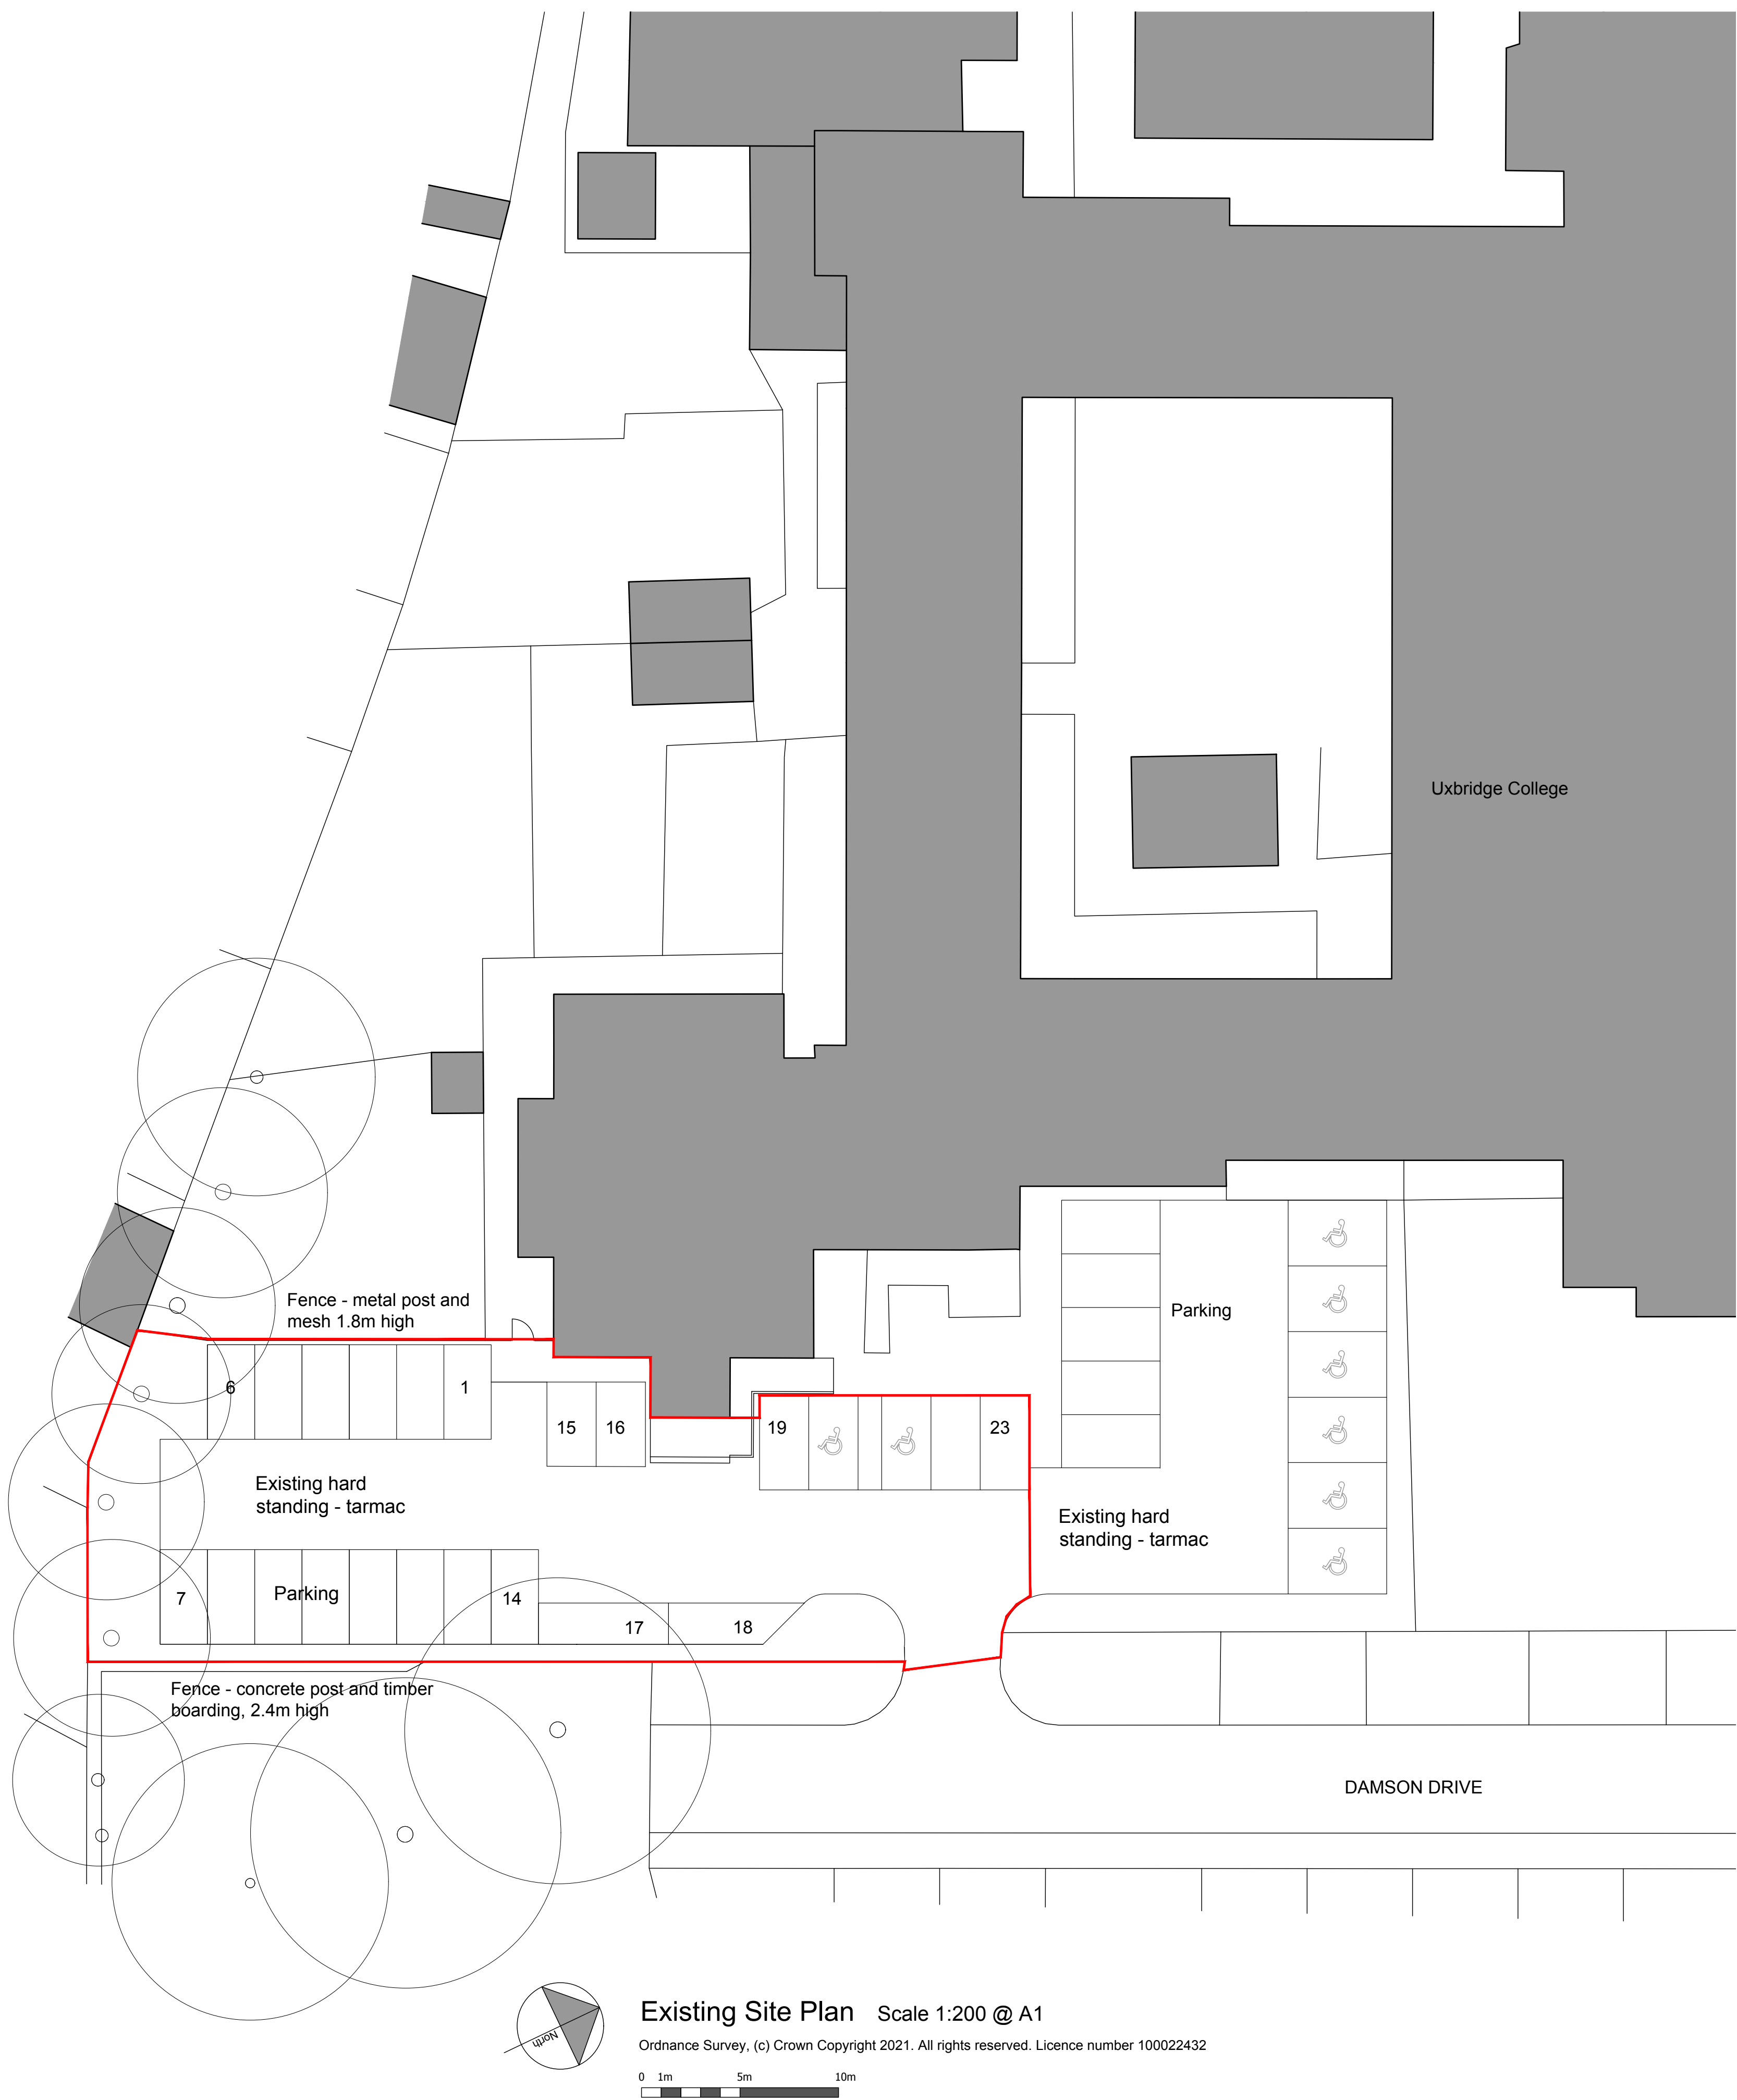

- NOTES
- Do not scale drawings.
 - All dimensions are to be checked on site, including levels and sewer inverts prior to commencement of work and any discrepancies reported to the designer.
 - All dimensions are in millimetres and are structural unless indicated otherwise.
 - All works shall be carried out in accordance with the current edition of the Building Regulations and other relevant statutory requirements.
 - All materials and workmanship shall conform with the relevant British Standard specifications and codes of practice.
 - This drawing is the sole copyright of architecture2interior design and cannot be used or reproduced without consent ©

Note:
For planning purposes the Local Authority
can scale from the plans



Rev Date Note

**architecture2interior
design**

contact details: info@architecture2interiordesign.co.uk
m: 07765 003555

Portakabin Total Solutions

Proposed Temporary Classrooms
Uxbridge College
College Way, Coldharbour Ln
Hayes UB3 3BB

Date: October 2021

Scale : 1:200 @ A1

Drawing Number P212-PL01 Rev -