



BLOCK PLAN @ 1:500

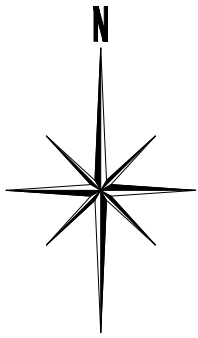

- ALL WORKS TO BE CARRIED OUT IN ACCORDANCE WITH CURRENT BUILDING REGULATIONS.
- ALL DIMENSIONS / LEVELS TO BE CHECKED AND VERIFIED ON SITE BEFORE COMMENCING ANY WORK AND ANY DISCREPANCIES TO BE REPORTED TO THE OFFICE IMMEDIATELY.
- THIS DRAWING TO BE READ IN CONJUNCTION WITH CONTRACT DOCUMENTS, PROJECT WORKING DRAWINGS, SPECIFICATION, ALL CONSULTANTS / SPECIALIST DRAWINGS, DETAILS AND SPECIFICATION.
- ALL MATERIALS TO BE USED IN THE CONSTRUCTION OF THE EXTERNAL SURFACES OF THE NEW WORKS SHALL MATCH THOSE IN THE EXISTING BUILDING.
- DO NOT SCALE FROM THIS DRAWING. ONLY FIGURED DIMENSIONS TO BE TAKEN.

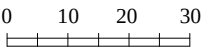

LOCATION PLAN @ 1:1250

- BOUNDARY
- EXISTING
- PROPOSED

PLANNING APPLICATION

GOOD
DESIGN & BUILD

02038467958
info@gooddesignbuild.co.uk
www.gooddesignbuild.co.uk
9 Father Lane, Chesham, W4 1FX

Client
Mr. Femi Aranmolet

Site
**16 Chestnut Avenue
West Drayton
UB7 8BT**

Project
**Residential
Extension**

Drawings
Site Plans

Scale
S100

Notes:
1. This drawing is copyright © 2016. Modifications to the drawing may only be carried out by GDB.
2. This drawing is not to be scaled.
3. This drawing is based on information provided by GDB.
4. This drawing is subject to all statutory approvals.
5. This drawing has been produced for building control.
6. This drawing may not be reproduced or used in any form without the prior permission of GDB.
7. This drawing may not be used for any other purpose other than stated above.