



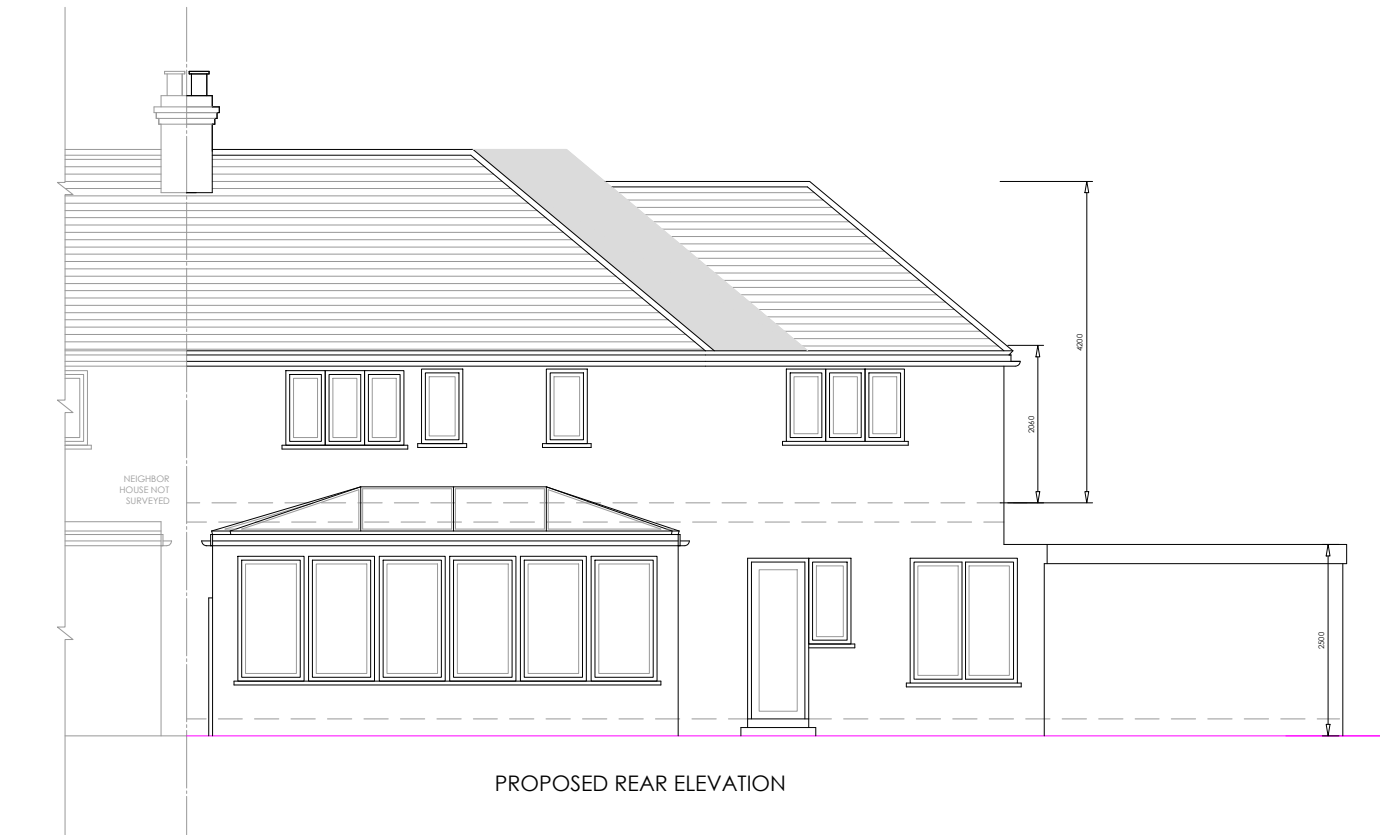


PROPOSED REAR ELEVATION




PROPOSED SIDE ELEVATION A

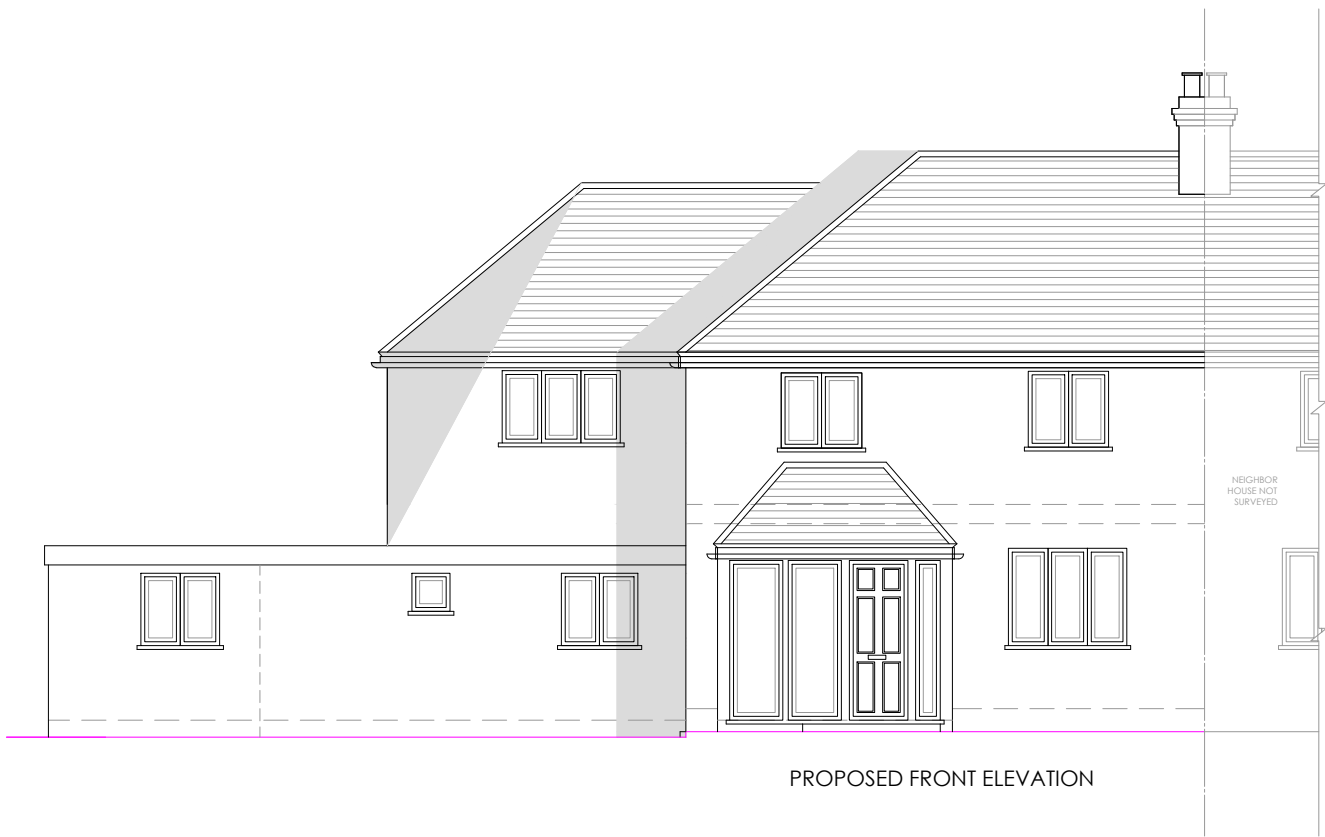

PROPOSED FRONT ELEVATION

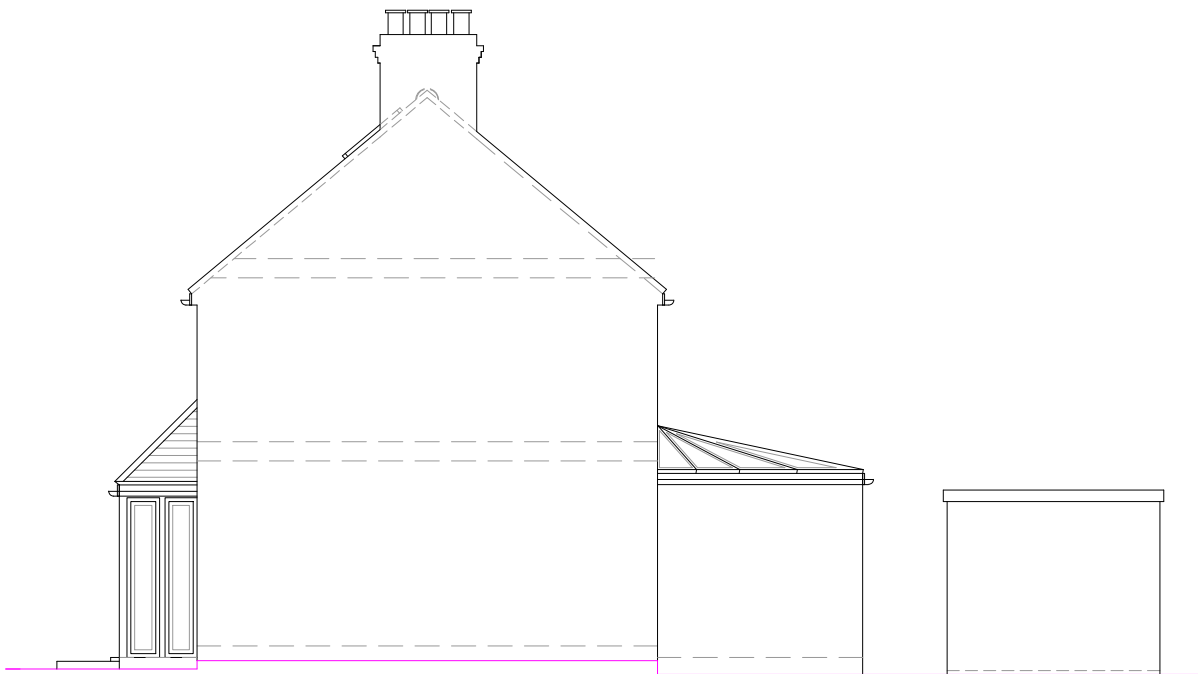

PROPOSED SIDE ELEVATION B

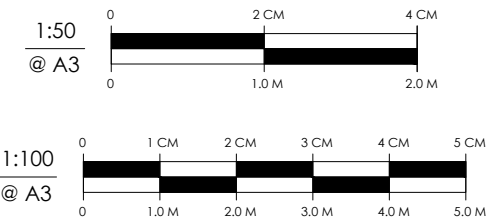

- ALL WORKS TO BE CARRIED OUT IN ACCORDANCE WITH CURRENT BUILDING REGULATIONS.
- ALL DIMENSIONS / LEVELS TO BE CHECKED AND VERIFIED ON SITE BEFORE COMMENCING ANY WORK AND ANY DISCREPANCIES TO BE REPORTED TO THE OFFICE IMMEDIATELY.
- THIS DRAWING TO BE READ IN CONJUNCTION WITH CONTRACT DOCUMENTS, PROJECT WORKING DRAWINGS, SPECIFICATION, ALL CONSULTANTS / SPECIALIST DRAWINGS, DETAILS AND SPECIFICATION.
- ALL MATERIALS TO BE USED IN THE CONSTRUCTION OF THE EXTERNAL SURFACES OF THE NEW WORKS SHALL MATCH THOSE IN THE EXISTING BUILDING.
- DO NOT SCALE FROM THIS DRAWING, ONLY FIGURED DIMENSIONS TO BE TAKEN.



02038467958
info@gooddesignbuild.co.uk
www.gooddesignbuild.co.uk
301A Sandycroft Road London TW9 3LU

Client
Mr Femi Aranmolet

Address
16 Chestnut Avenue
West Drayton
UB7 8BT

Project
Residential
Extension

Proposed
Elevations

Drawn
P103

Notes:
1. This drawing is copyright © 2016. Modifications to this drawing may only be carried out by GDB.
2. This drawing is not to be scaled.
3. This proposal is based on information carried out by GDB.
4. This proposal is subject to all statutory requirements.
5. This proposal has been produced for building control use only and must not be used for any other purpose.
6. This proposal must not be used for any other purpose other than stated above.