
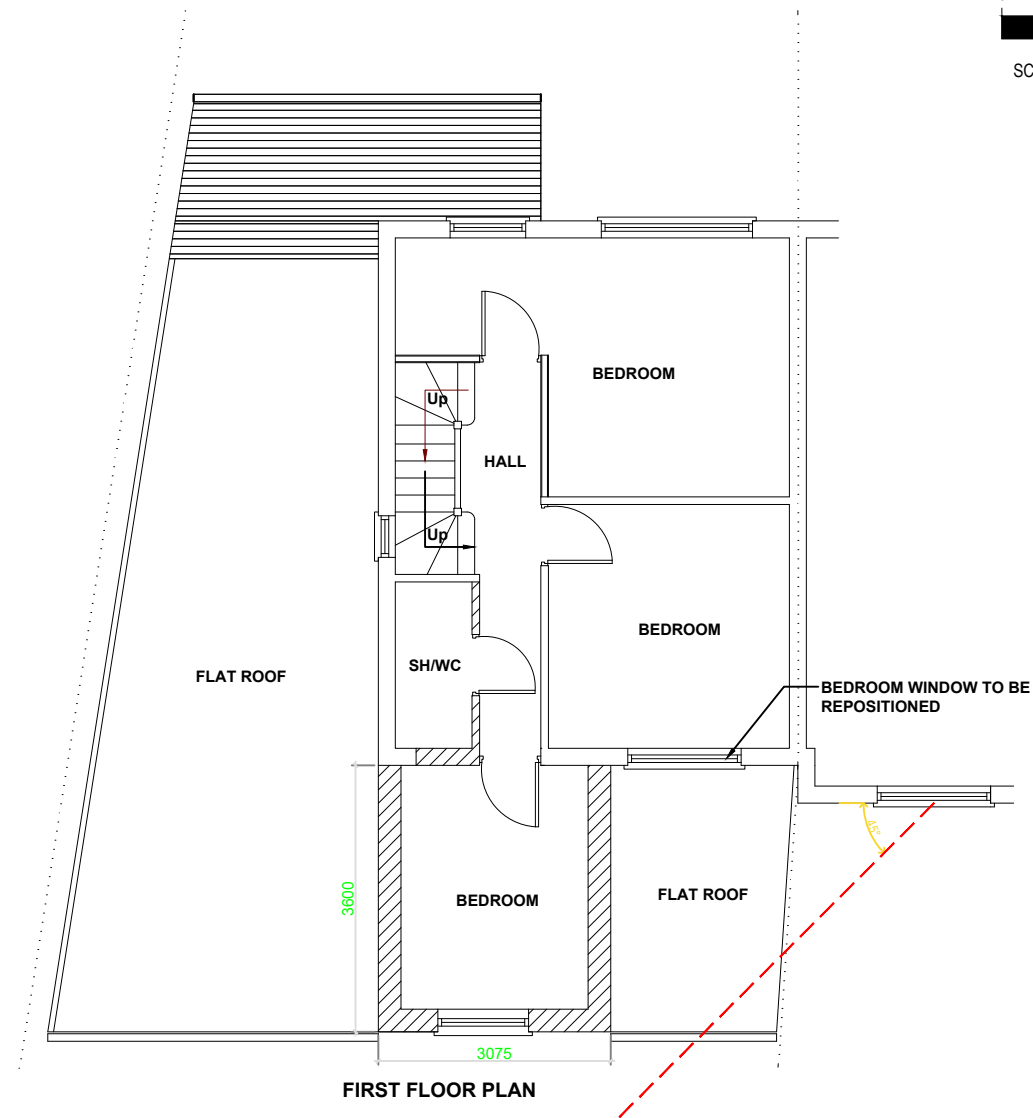


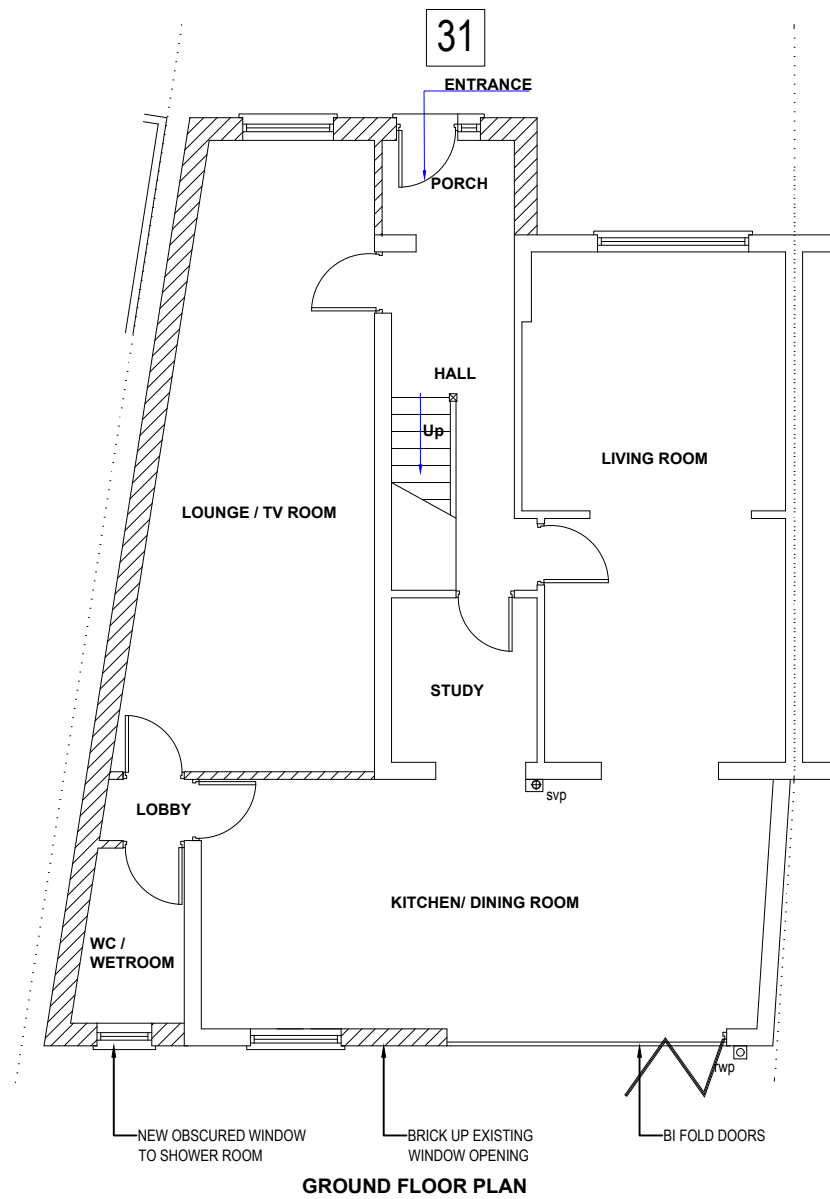

NOT FOR CONSTRUCTION					
No.			DESCRIPTION		DATE
Client	Scale	Size	Drawing Title		
	1: 100.	A3	PROPOSED GROUND & FIRST FLOOR PLANS		
Job Title	Drawn by		Drawing No.		
31 PARK ROAD, HAYES, UB4 8JN					
	Date				
	AUG 2021				
			P	04	