




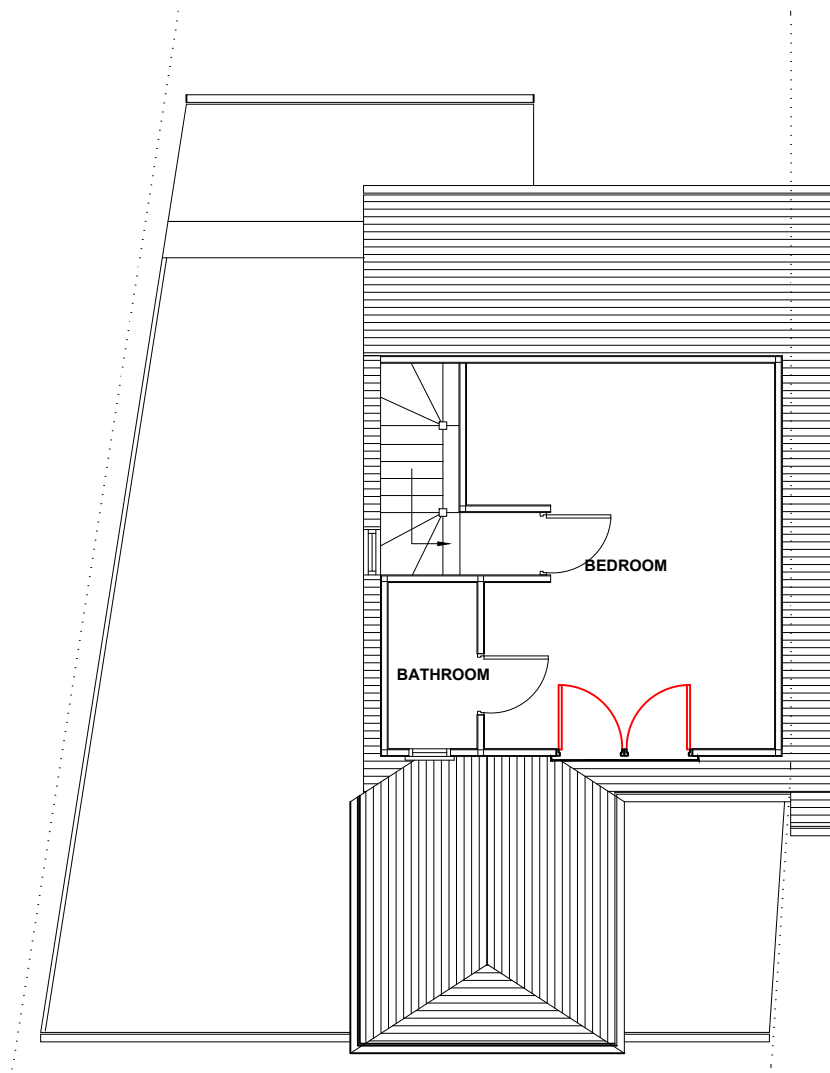

SECOND FLOOR PLAN

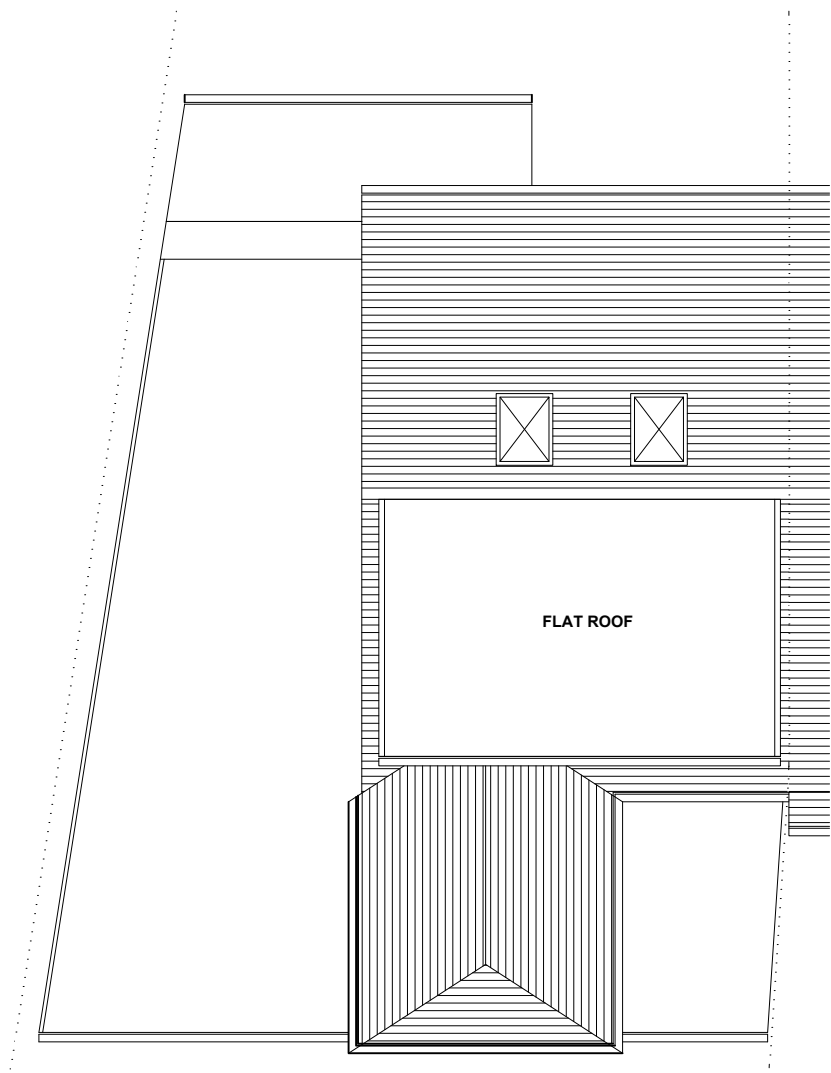

ROOF PLAN

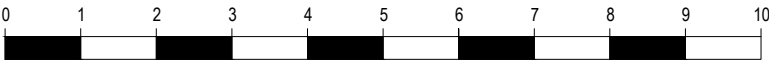

SCALE - 1 : 100.

			NOT FOR CONSTRUCTION				
			No.	DESCRIPTION		DATE	
Client		Scale	Size	Drawing Title			
		1: 100.	A3	PROPOSED LOFT FLOOR PLAN & ROOF PLAN			
Job Title		Drawn by		Drawing No.			
31 PARK ROAD, HAYES, UB4 8JN		Date		P		05	
		AUG 2021					