




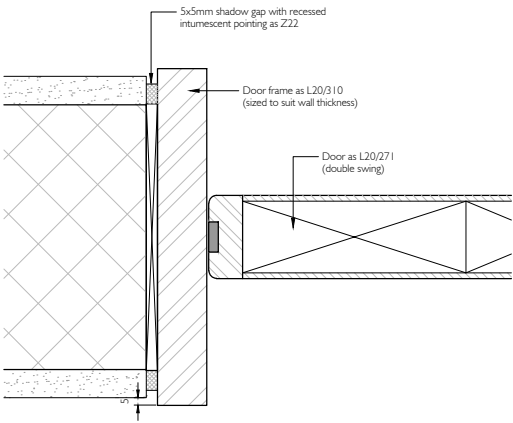


1 DOOR TYPE 5
- JAMB DETAIL

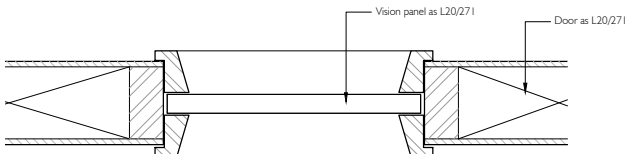


2 DOOR TYPE 5
- VISION PANEL DETAIL

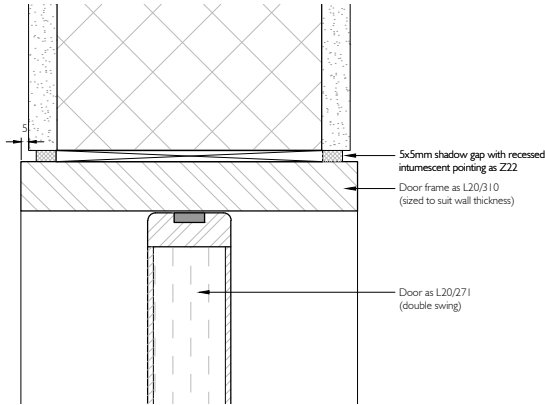


3 DOOR TYPE 5
- HEAD DETAIL

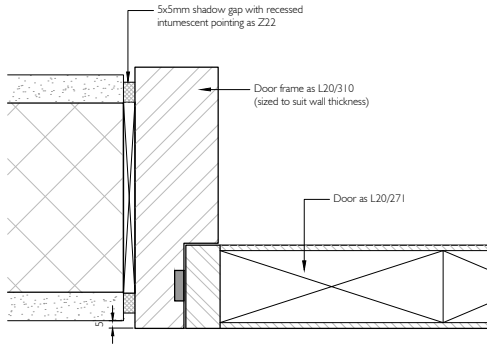


4 DOOR TYPES 6, 7 & 9
- JAMB DETAIL

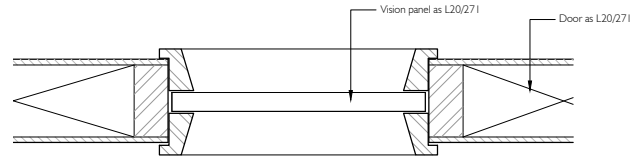


5 DOOR TYPE 6
- VISION PANEL DETAIL

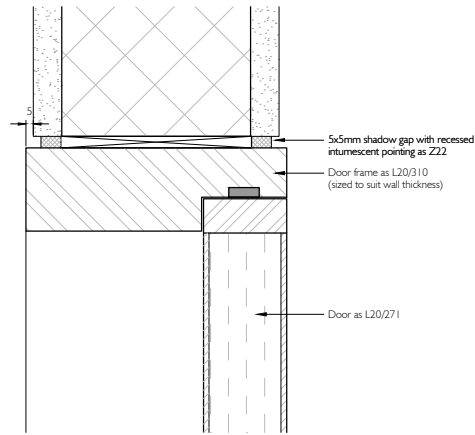


6 DOOR TYPES 6, 7 & 9
- HEAD DETAIL

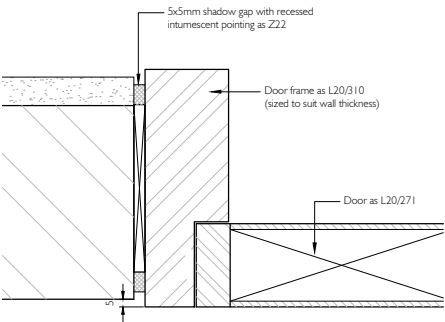


7 DOOR TYPE 8 & 10
- JAMB DETAIL

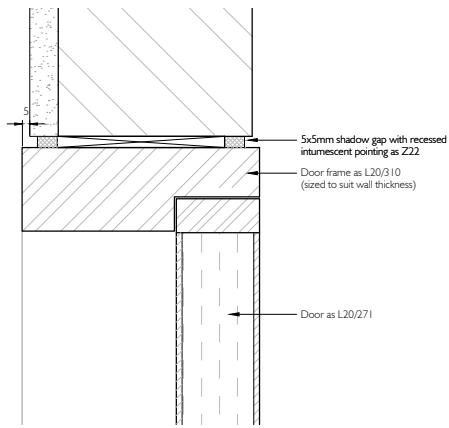

8 DOOR TYPE 8 & 10
- HEAD DETAIL

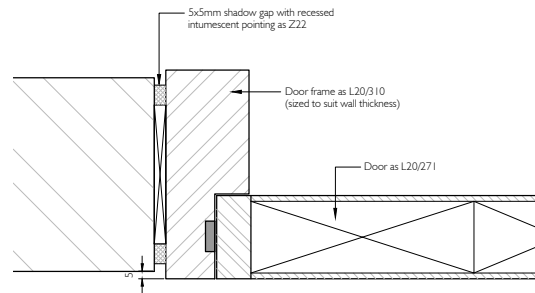


9 DOOR TYPE 11
- JAMB DETAIL

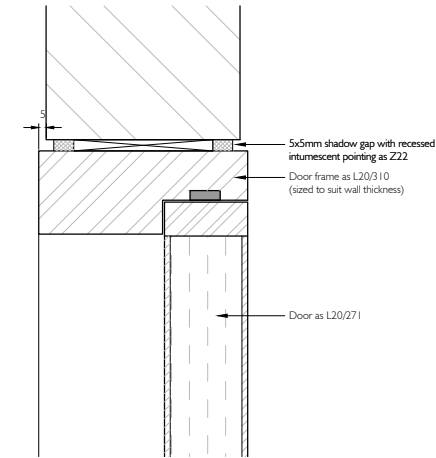

10 DOOR TYPE 11
- HEAD DETAIL

All internal timber doors as L20/271.
Non-fire rated doors 45mm thick.
Fire rated doors 54mm thick.
Frames as L20/310 and to be sized to match wall thickness + 10mm.
Intumescent strips to fire doors only.

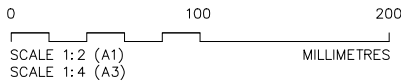

DO NOT SCALE DRAWINGS. THE CONTRACTOR IS RESPONSIBLE FOR CHECKING DIMENSIONS & ANY DISCREPANCY IS TO BE REFERRED TO THE ARCHITECT.

DIMENSIONS INDICATIVE ONLY. FOR PRICING PURPOSES ALL OPENINGS TO BE MEASURED ON SITE PRIOR TO MANUFACTURE

IRONMONGERY AS SCHEDULE & P21

TENDER

T Tender Feb 2021
PI Preliminary Nov 2020

REV.	AMENDMENT	DATE
------	-----------	------



THOMAS FORD & PARTNERS
CHARTERED ARCHITECTS SURVEYORS

177 KIRKDALE
SYDENHAM • LONDON • SE26 4QH
TEL 020 8659 3250 • FAX 020 8659 3146
EMAIL tfp@thomasford.co.uk

PROJECT
HILINGDON
CRANFORD PARK

TITLE
DOOR DETAILS
INTERNAL
AS PROPOSED

DRAWN	DATE	SCALES	CHECKED
Sed	Nov 20	1:2@A1	
PROJECT REF.	DRG. No.	REV	
535401	DET-108	T	