

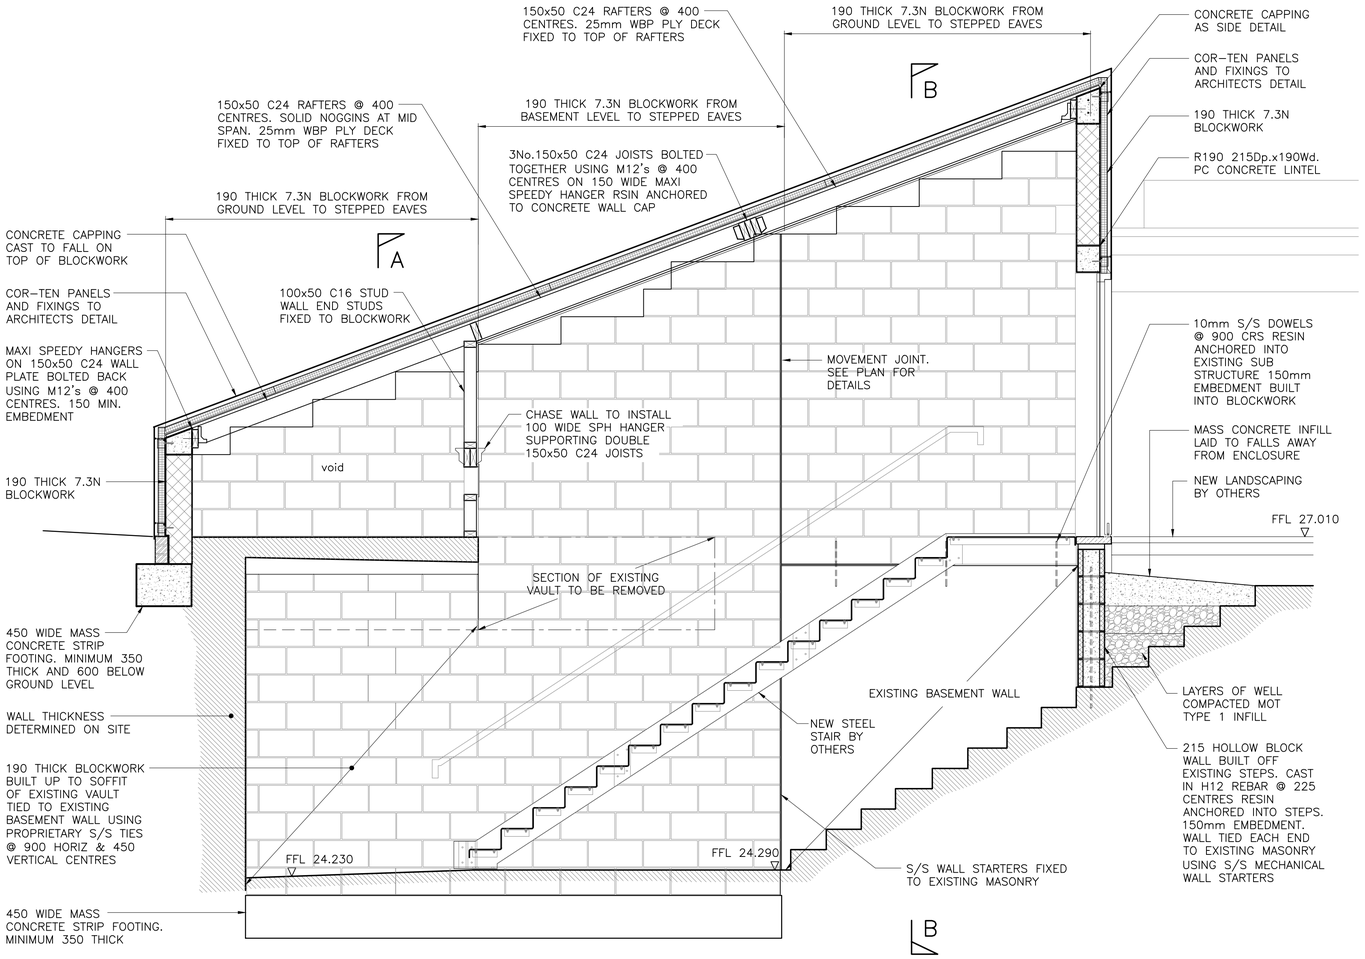



SECTION THROUGH ESCAPE STAIRCASE

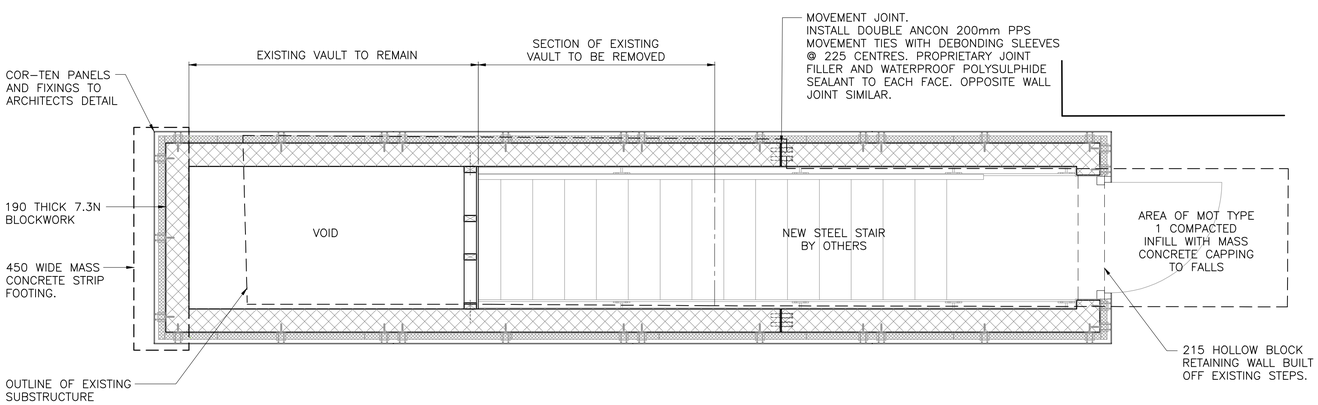

GROUND LEVEL PLAN ON ESCAPE STAIRCASE

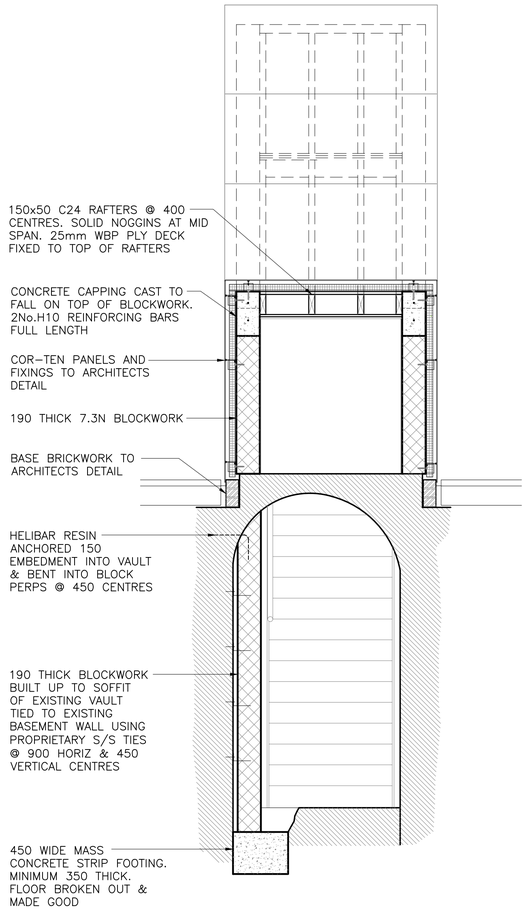

SECTION A–A

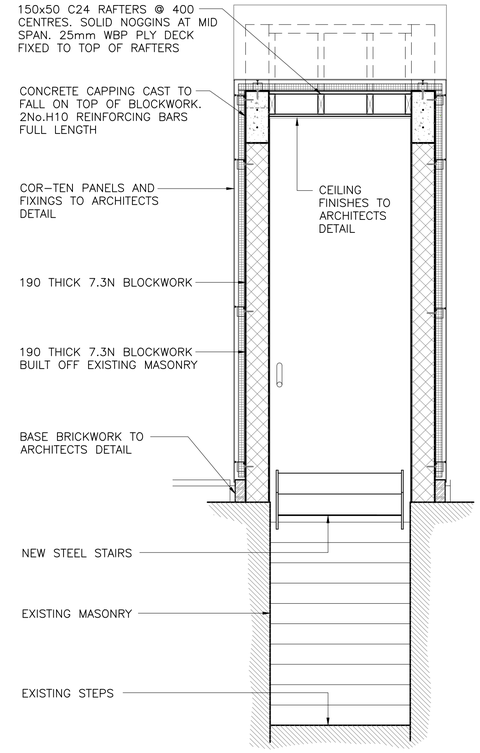

SECTION B–B

SCALE 1:25@A1/1:50@A3

NOTES

1. ALL DIMENSIONS TO BE CHECKED ON SITE AND NO MEASUREMENTS TO BE SCALED OFF THIS DRAWING.
2. IN CASE OF ANY DISCREPANCY THE ENGINEERS ARE TO BE NOTIFIED IMMEDIATELY.
3. THIS DRAWING IS TO BE READ IN CONJUNCTION WITH ALL RELEVANT ARCHITECT'S AND SERVICES ENGINEER'S DETAIL, DRAWINGS AND SPECIFICATIONS.
4. STEELWORK FIRE PROTECTION TO ARCHITECTS DETAILS
5. CONCRETE GRADE TO BE C28/35
6. STEELWORK GRADE TO BE S355

REV	AMENDMENT	CHK	DATE
B	SCALE BAR ADDED	AC	23.03.21
A	UPDATED AS CLOUDED	AC	23.03.21
–	ISSUED FOR TENDER	AC	19.02.20

The Morton Partnership

CONSULTING CIVIL & STRUCTURAL ENGINEERS.
HISTORIC BUILDING SPECIALISTS.

OLD TIMBER YARD HOUSE
55 THE TIMBER YARD
DRYSDALE STREET
LONDON N1 6ND
TELEPHONE: 0207 324 7270 FAX: 0207 729 1196
EMAIL: london@themortonpartnership.co.uk

LEONARDO HOUSE
11 MARKET PLACE
HALESWORTH
SUFFOLK IP19 8BA
TELEPHONE: (01986) 875651 FAX:(01986) 875085
EMAIL: halesworth@themortonpartnership.co.uk

8 CHURCH STREET
COGGESHALL
ESSEX CO6 1TU
TELEPHONE: (01376) 563883 FAX:(01376) 563894
EMAIL: coggeshall@themortonpartnership.co.uk

CRANFORD PARK

HILLINGDON

LONDON

ESCAPE STAIRCASE

PROPOSED STRUCTURE

SCALE 1:25@A1 DRAWN BY : TC

DATE : FEB 2021 CHECKED BY : AC

DRG. No. 18910–07 B