


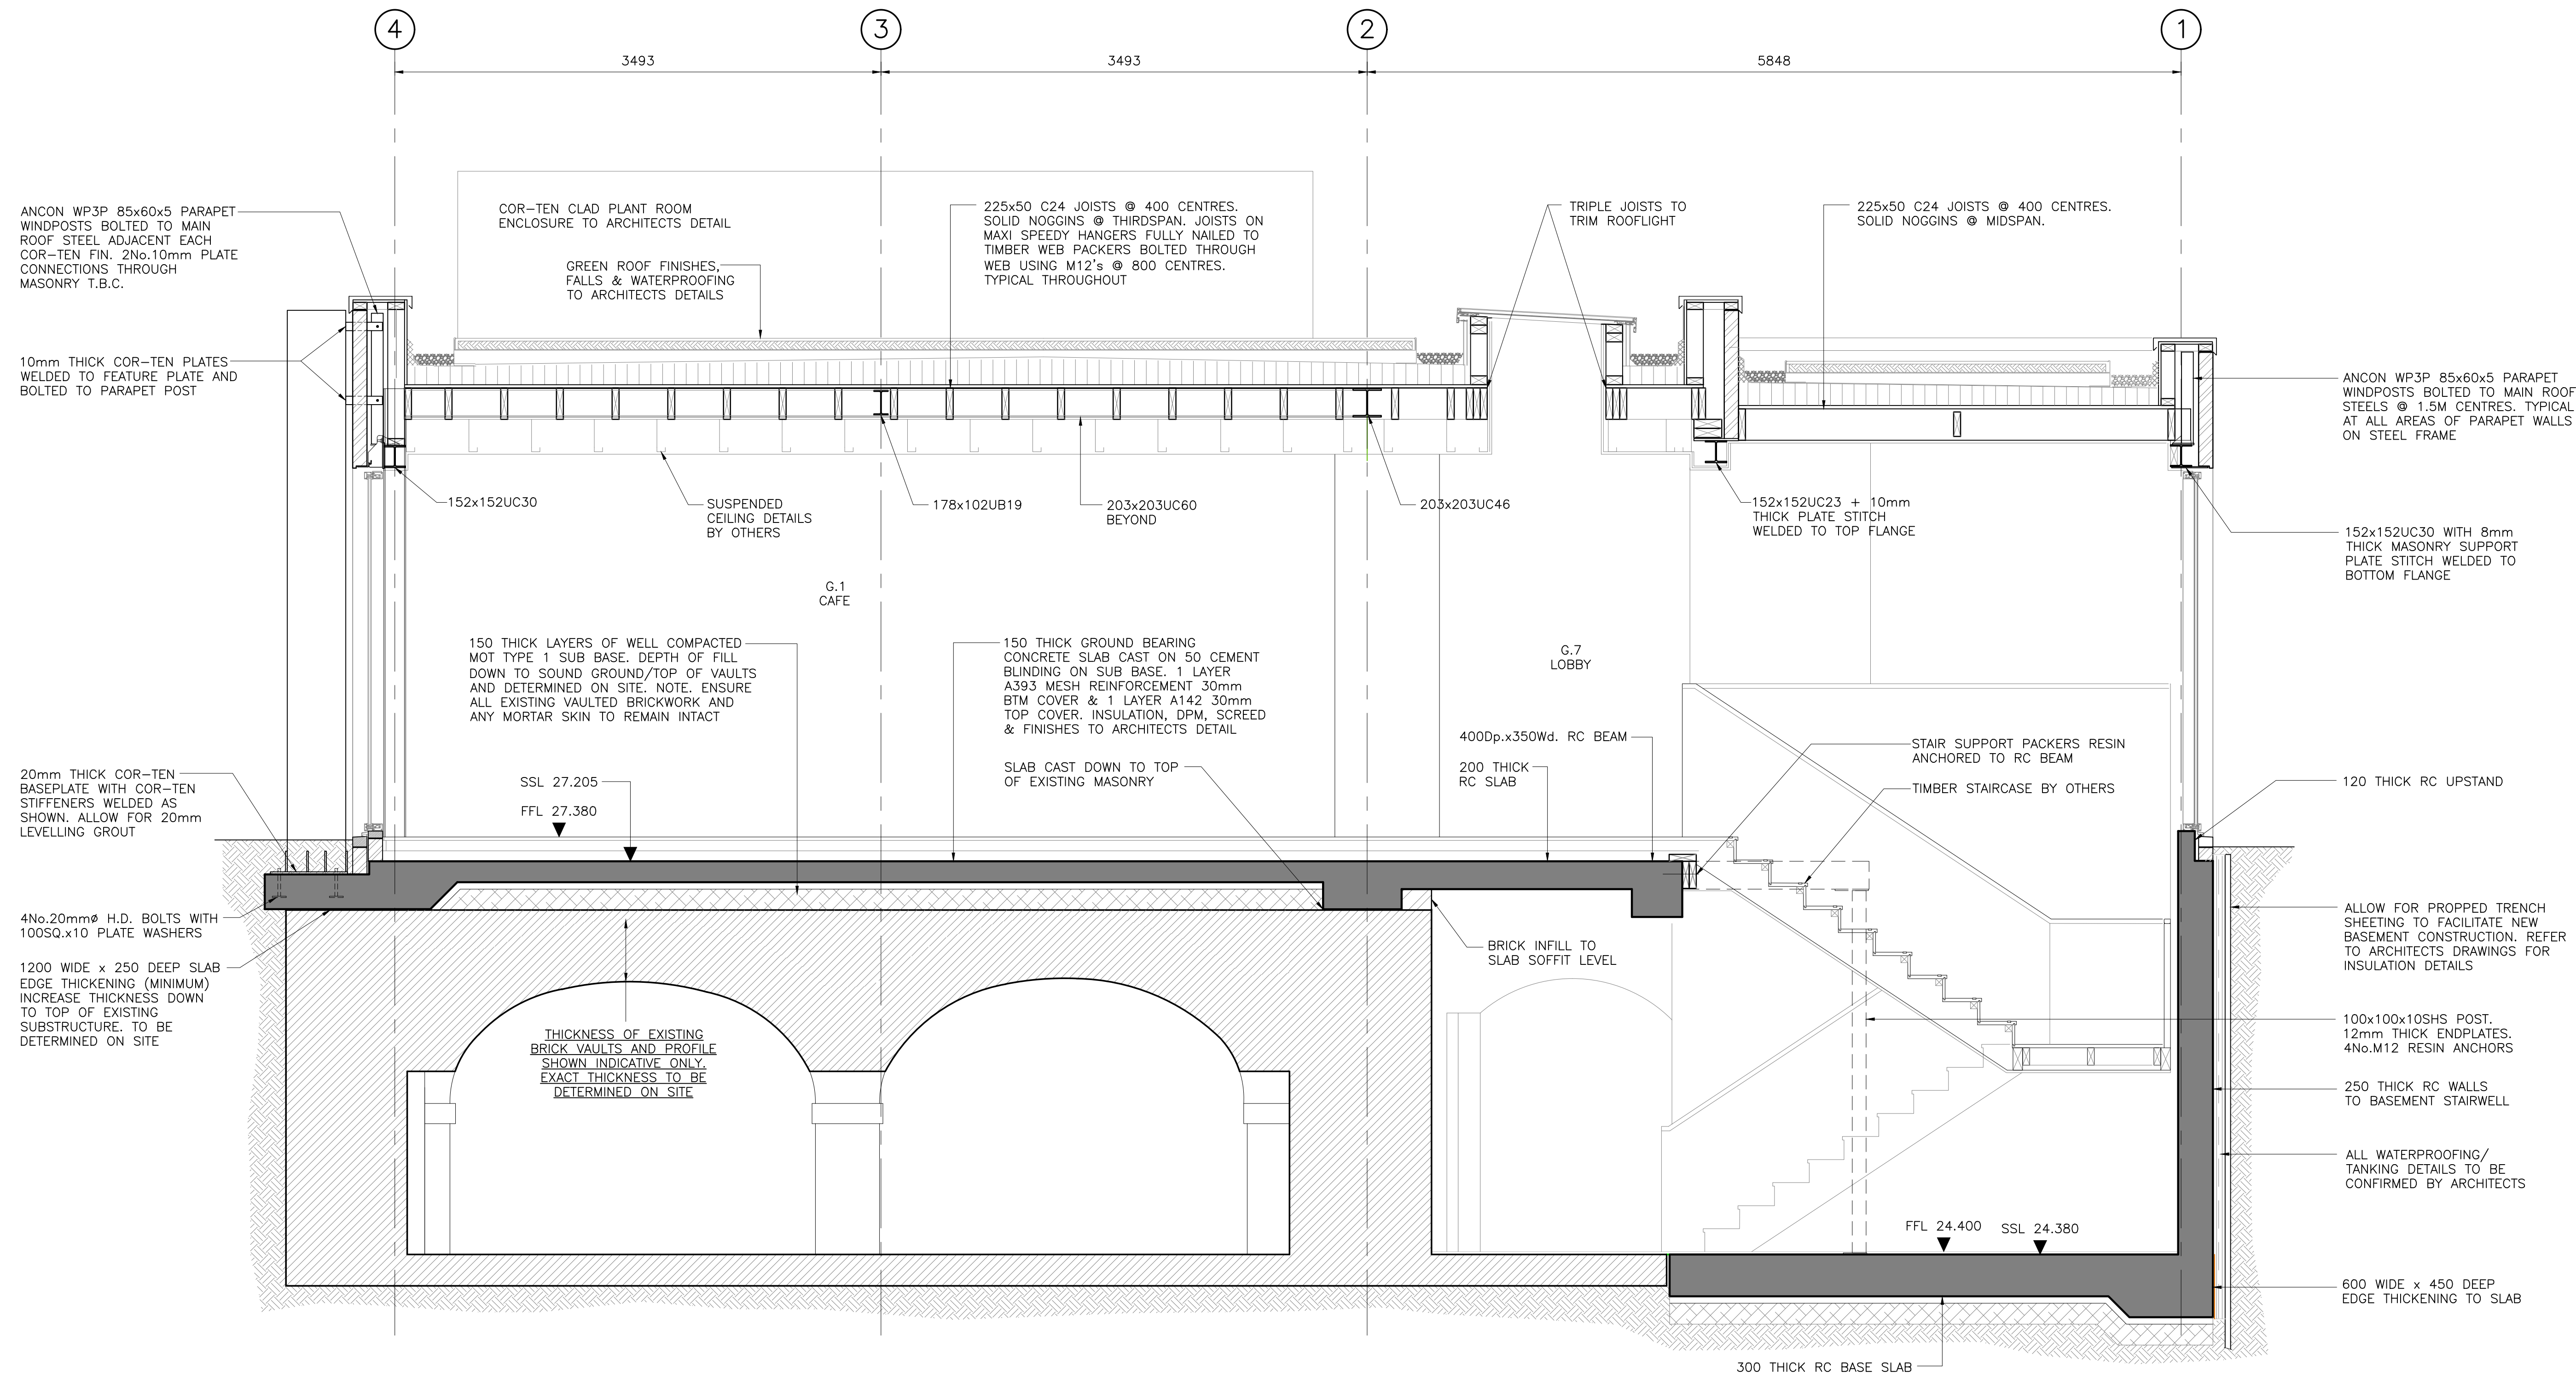

SECTION B – B

SCALE 1:25@A1/1:50@A3

NOTES

- ALL DIMENSIONS TO BE CHECKED ON SITE AND NO MEASUREMENTS TO BE SCALED OFF THIS DRAWING.
- IN CASE OF ANY DISCREPANCY THE ENGINEERS ARE TO BE NOTIFIED IMMEDIATELY.
- THIS DRAWING IS TO BE READ IN CONJUNCTION WITH ALL RELEVANT ARCHITECT'S AND SERVICES ENGINEER'S DETAIL, DRAWINGS AND SPECIFICATIONS.
- STEELWORK FIRE PROTECTION TO ARCHITECTS DETAILS
- CONCRETE GRADE TO BE C28/35
- STEELWORK GRADE TO BE S355

The Morton Partnership

CONSULTING CIVIL & STRUCTURAL ENGINEERS,
HISTORIC BUILDING SPECIALISTS.

OLD TIMBER YARD HOUSE
55 THE TIMBER YARD
DRYSDALE STREET
LONDON N1 6ND
TELEPHONE: 0207 324 7270 FAX: 0207 729 1196
EMAIL: london@themortonpartnership.co.uk

UNIT B1
NORWICH ROAD
HALESWORTH
SUFFOLK IP19 8HX
TELEPHONE: (01986) 875651 FAX:(01986) 875085
EMAIL: halesworth@themortonpartnership.co.uk

8 CHURCH STREET
COGGESHALL
ESSEX COB 1TU
TELEPHONE: (01376) 563883 FAX:(01376) 563894
EMAIL: coggeshall@themortonpartnership.co.uk

C	DRAWING RE-SIZED TO A1	AC	30.03.21
B	ISSUED FOR TENDER	AC	19.02.20
A	ISSUED FOR INFORMATION	AC	01.02.20
-	ISSUED FOR INFORMATION	AC	21.12.20
REV	AMENDMENT	CHK	DATE

CRANFORD PARK
HILLINGDON
LONDON

SECTIONS
SHEET 2

SCALE 1:25@A1

DRAWN BY : TC

DATE : DEC 2020

CHECKED BY : AC

DRG. No.

18910-05 C