


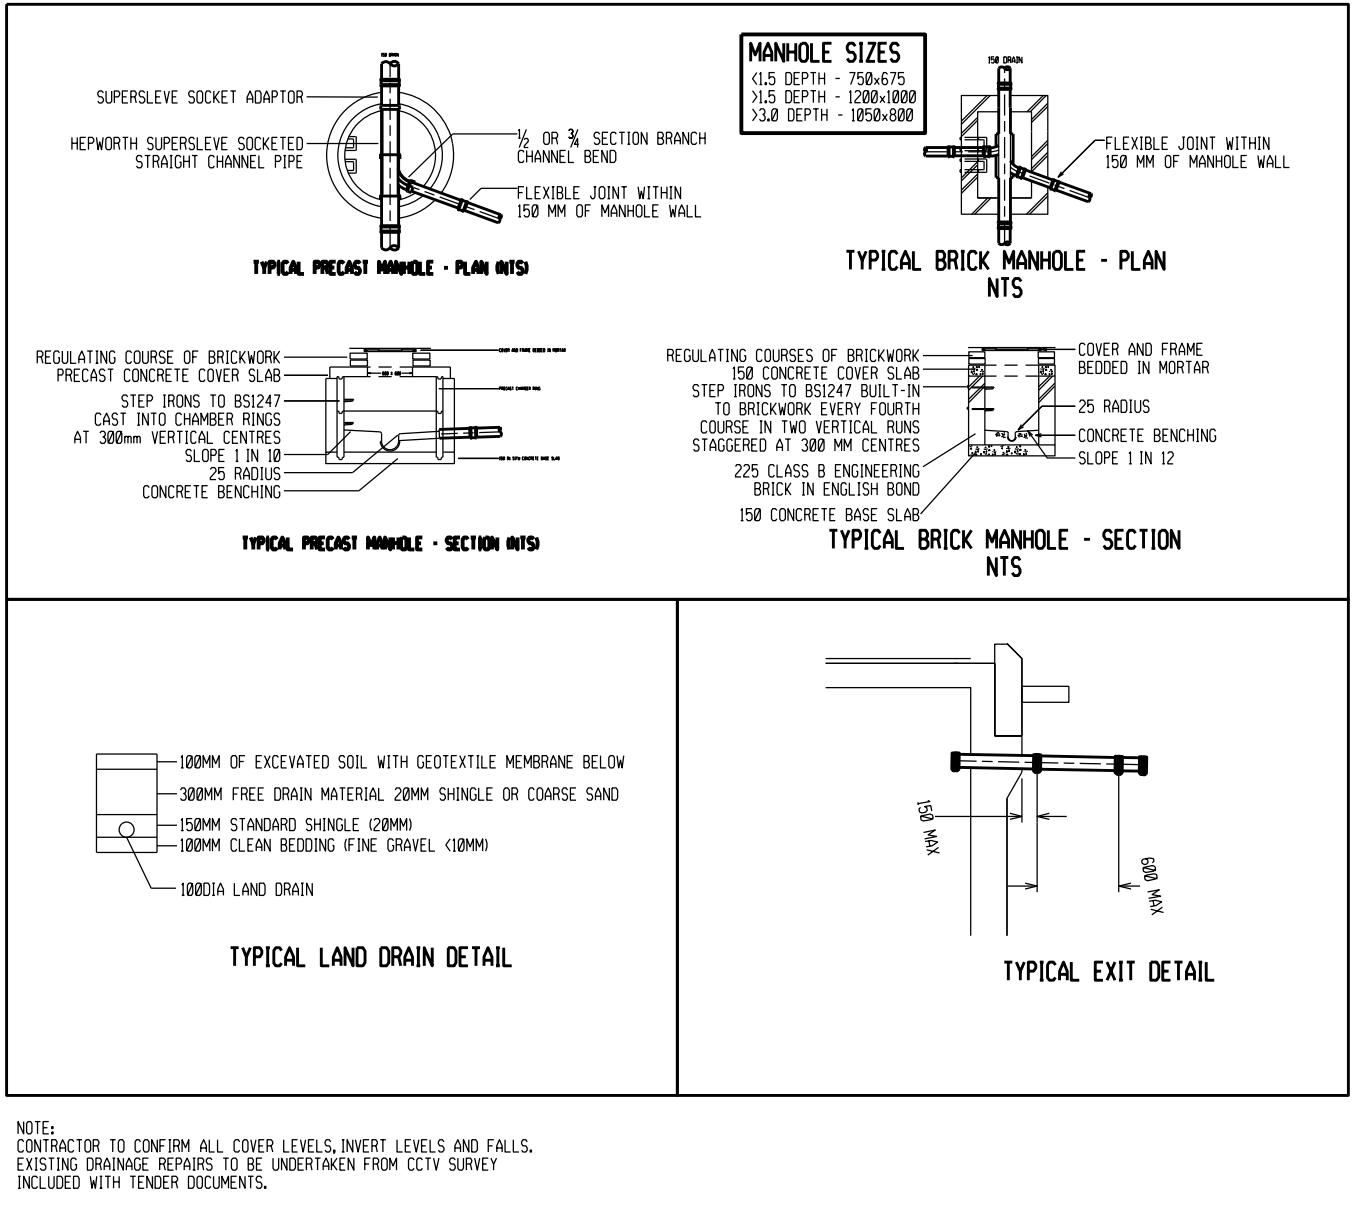

	-	-	-
:	-	-	-
:	-	-	-
:	-	-	-
:	-	-	-
TENDER ISSUE	FEB21	DRP	D
: REVISED TO ARCHITECTS COMMENTS	FEB21	DRP	C
: REVISED TO ARCHITECTS COMMENTS	FEB21	DRP	B
: REVISED TO ARCHITECTS COMMENTS	JAN21	DRP	A
REVISION	DATE	CHK BY	NO

TITLE	UNDERGROUND AND RAINWATER DRAINAGE	SCALE AT 1"	1:250
PROJECT	CRANFORD PARK	DRAWN	DRP
ARCHITECT	THOMAS FORD	CHECKED	MRD
		DATE	JAN'21