


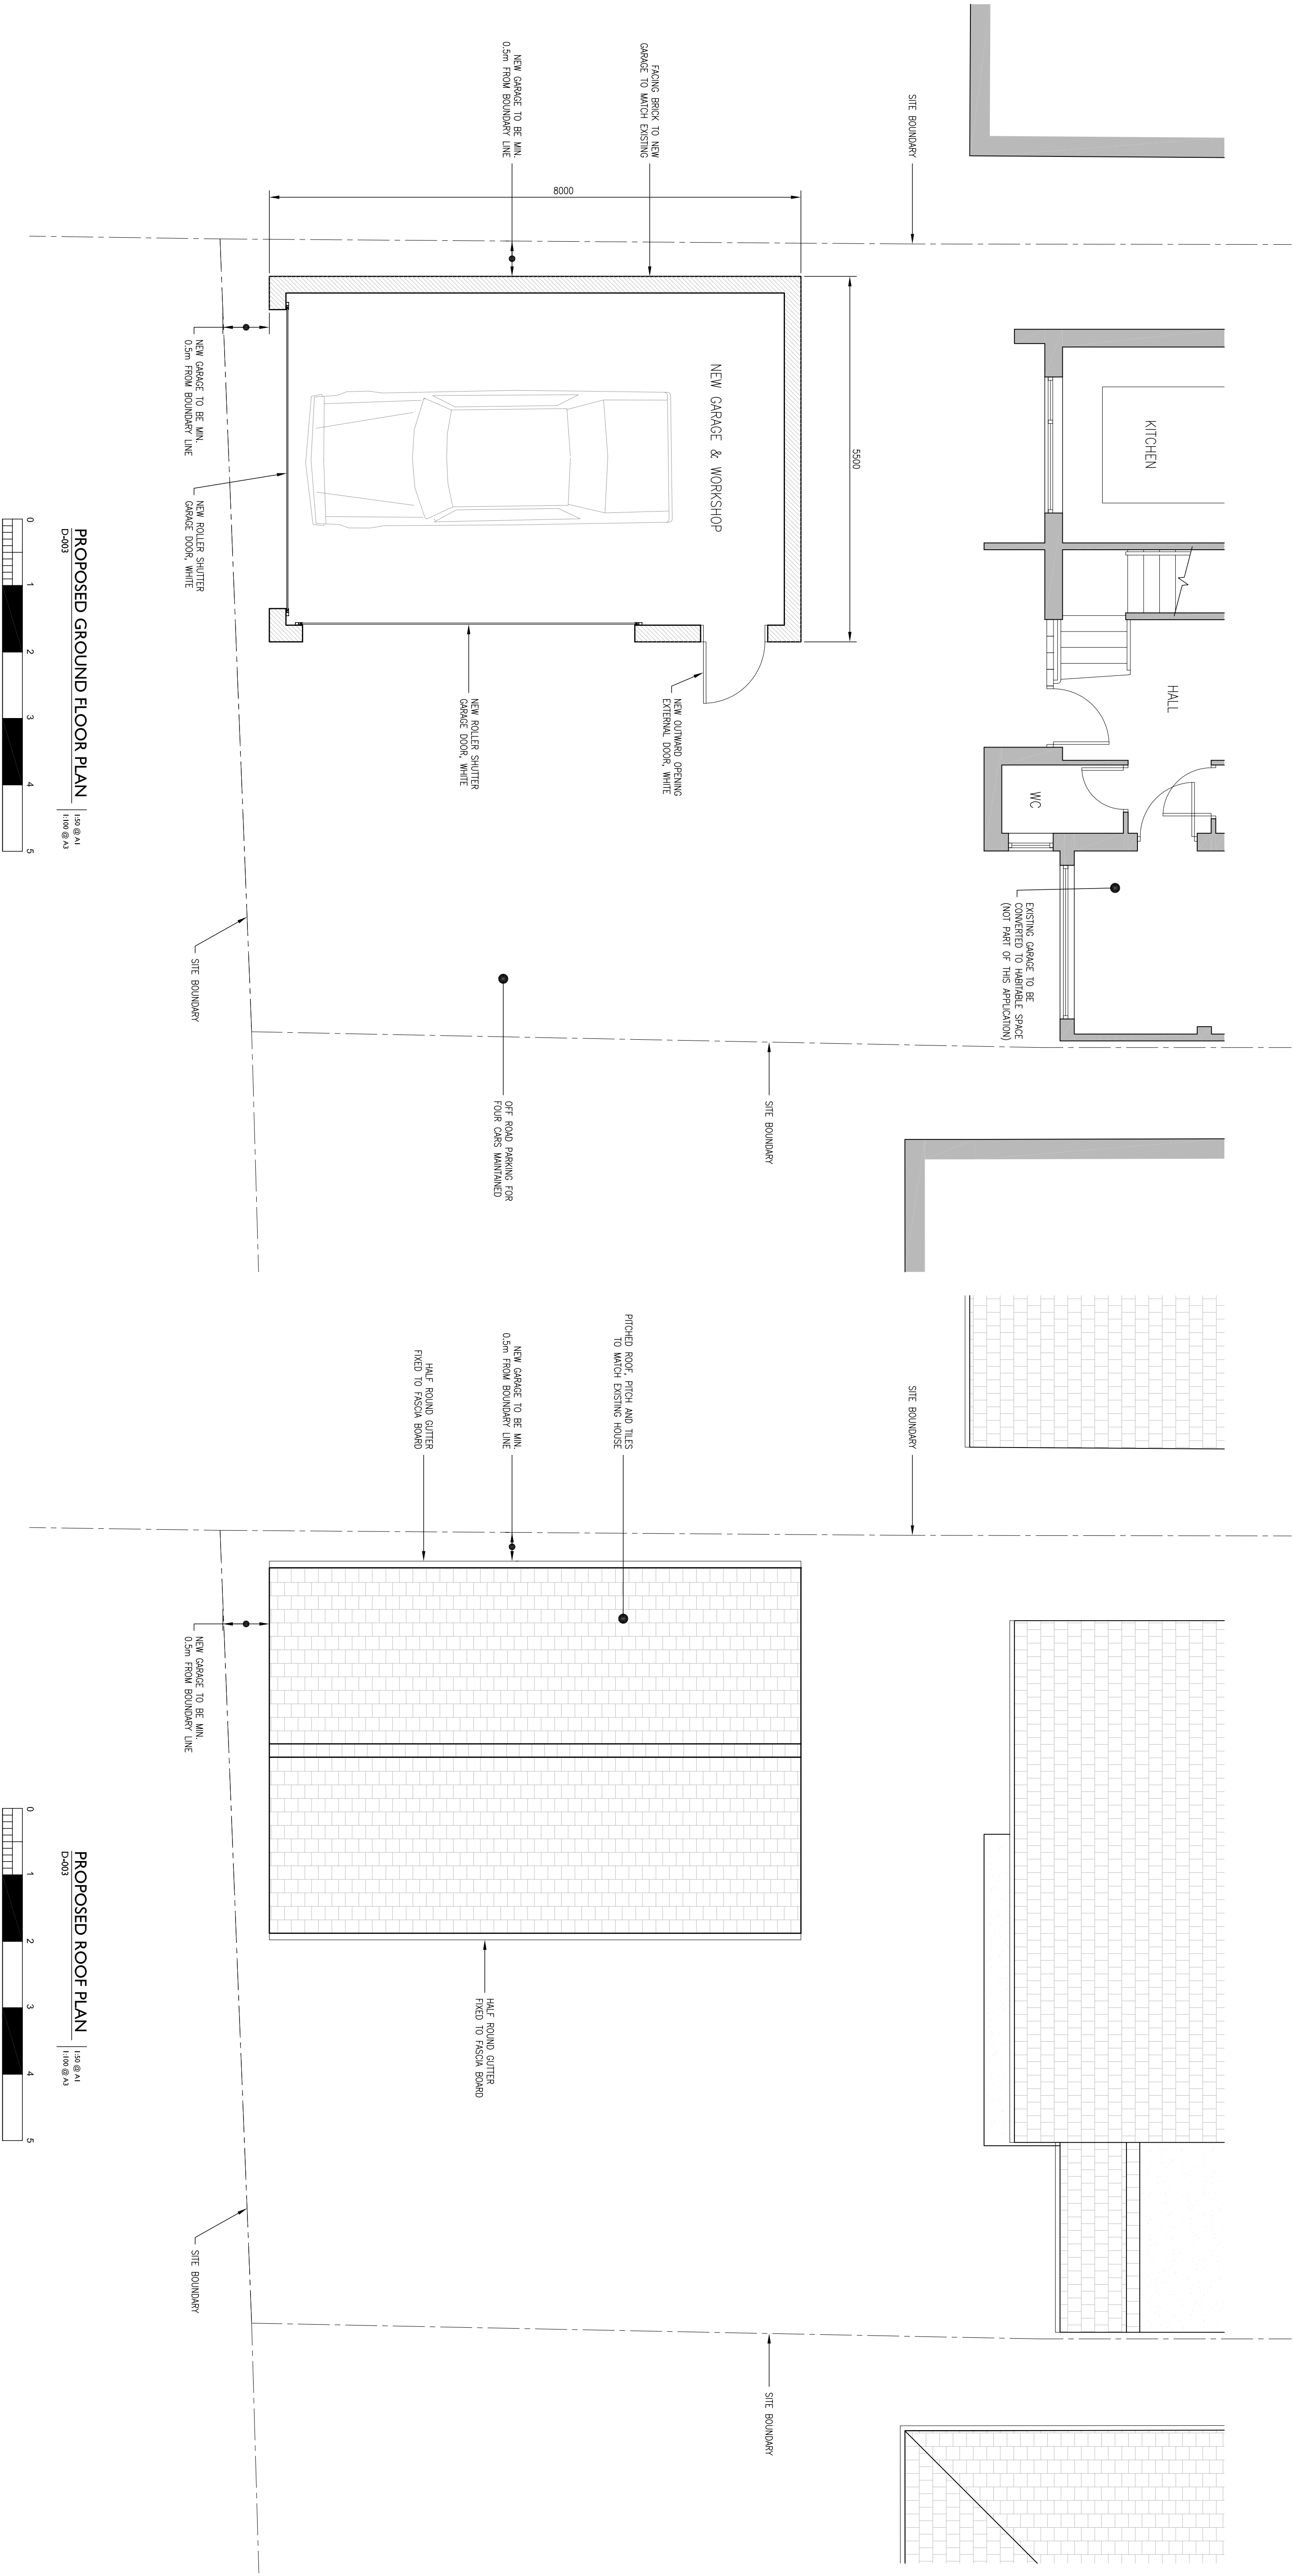

Rev.	Date	Amendment

Client	Mr & Mrs Grange		
Job	193a Long Lane Hillingdon UB10 8JW		
Title	Proposed Plans		
Drawn By	SM	Date	December '19
Scale	1:50 @ A1, 1:100 @ A3		
Drawing No.	058-D-003		
Rev.			