



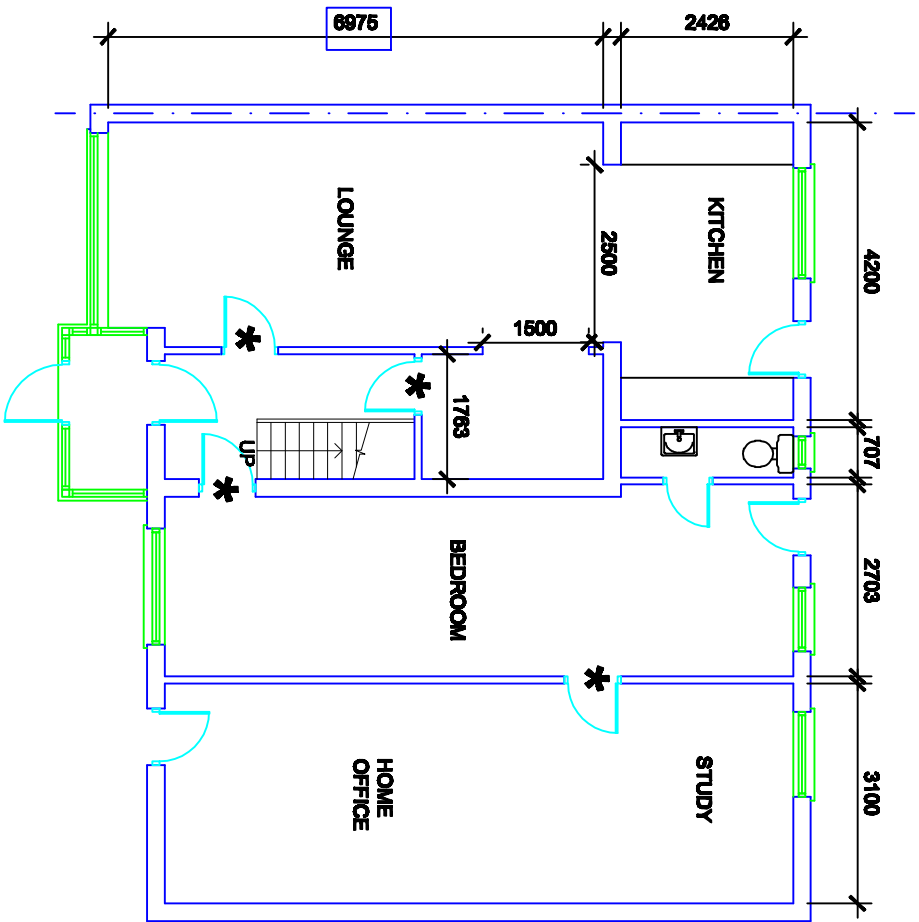

EXISTING GROUND FLOOR PLAN

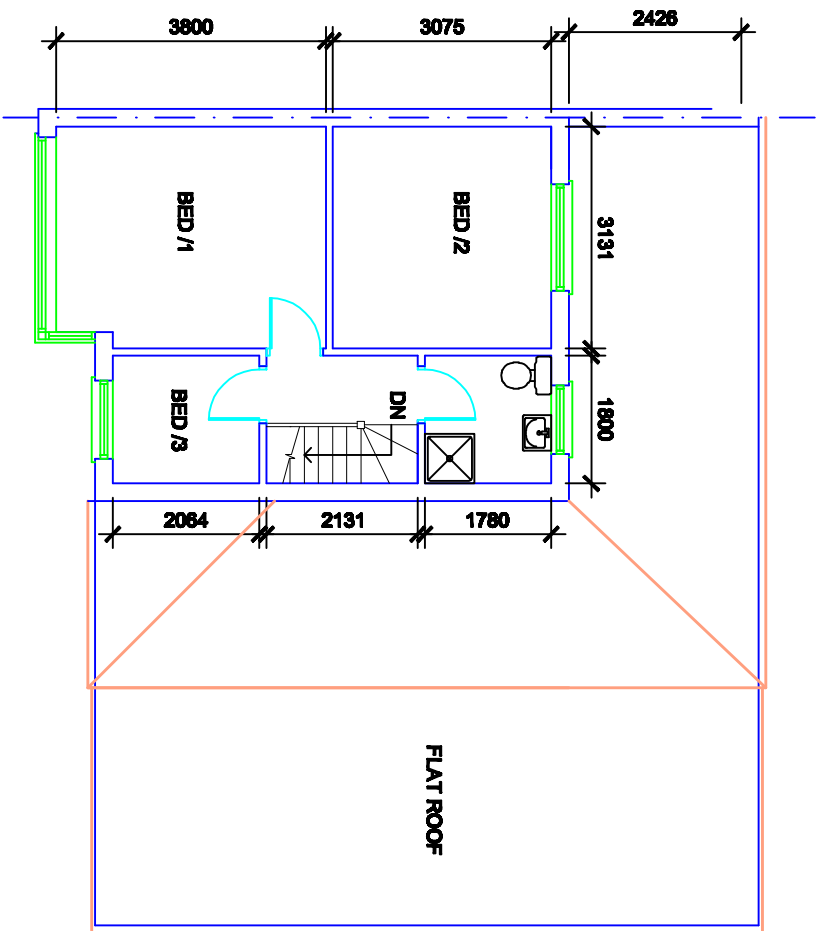

EXISTING FIRST FLOOR PLAN

Revisions

All dimensions and particulars are to be checked on site before work commences and any discrepancy to be reported to THE SURVEYOR. DO NOT SCALE off this drawing, use written dimensions only.

Project
PROPOSED LOFT CONVERSION AT 2 SWANAGE WAYE, HAYES, UB4 0NX

Table with 2 columns: Drawing, Number, Revisions. Row 1: EXISTING GROUND & FIRST FLOOR PLAN, 2020/SW/01, 5 empty cells.

Table with 2 columns: Date, Scale. Row 1: SEP. 2020, 1:100.

Client
MR. PALWINDER SINGH