






PROPOSED FRONT ELEVATION
SCALE= 1:100

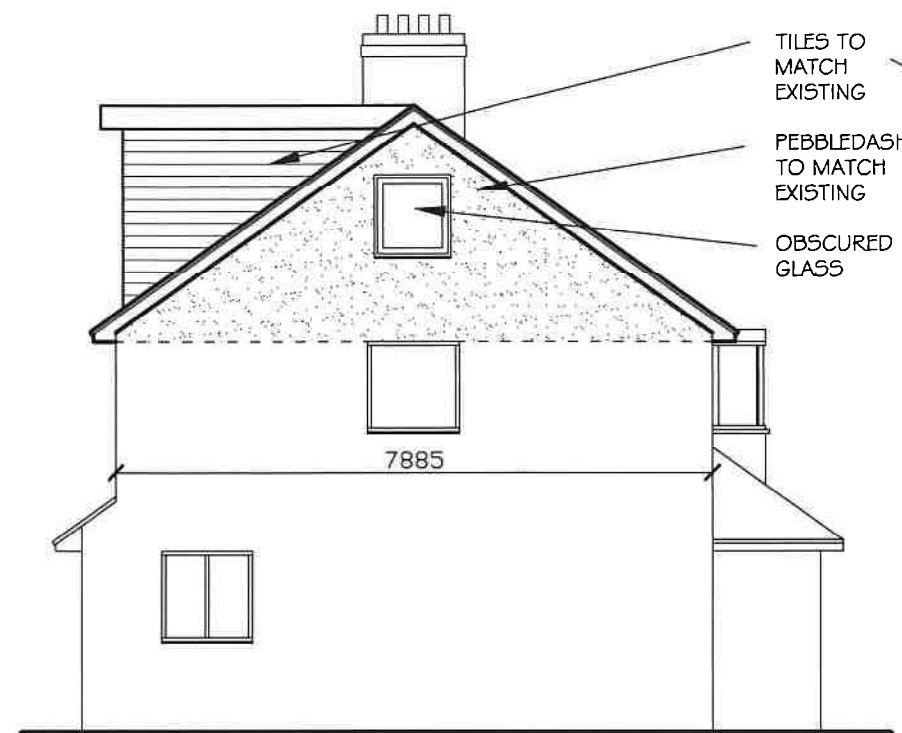


PROPOSED SIDE ELEVATION
SCALE= 1:100

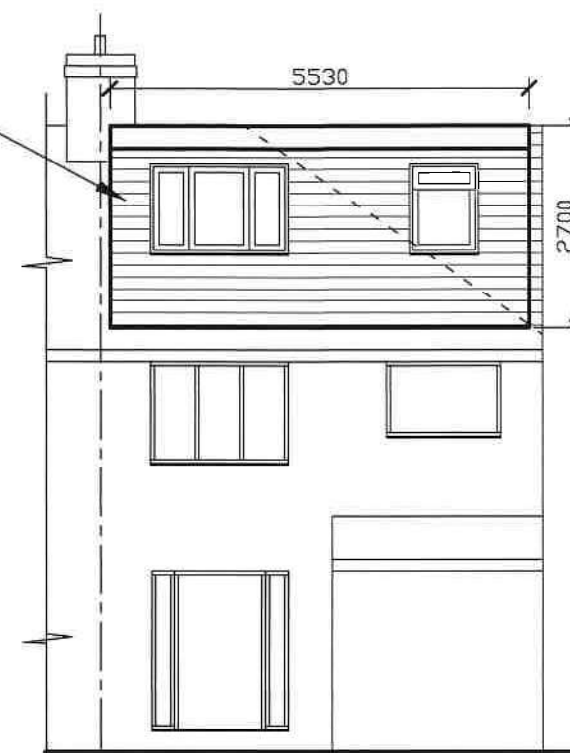


PROPOSED REAR ELEVATION
SCALE= 1:100

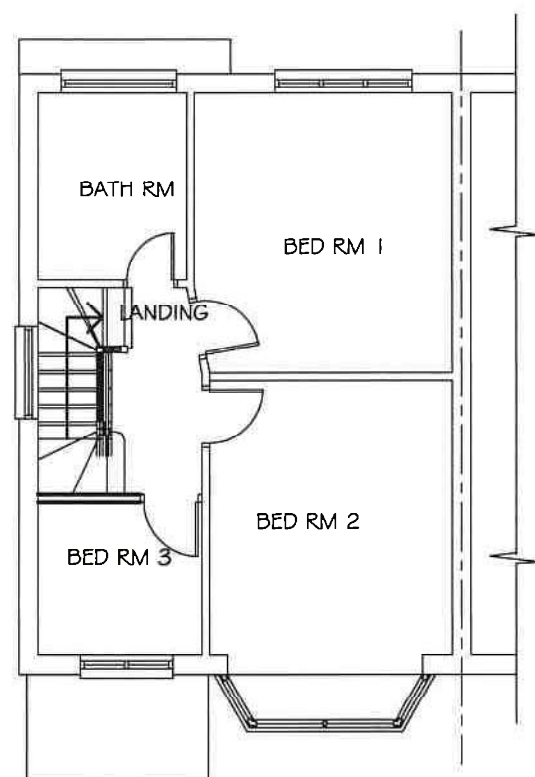

PROPOSED FIRST FLOOR PLAN
SCALE= 1:100

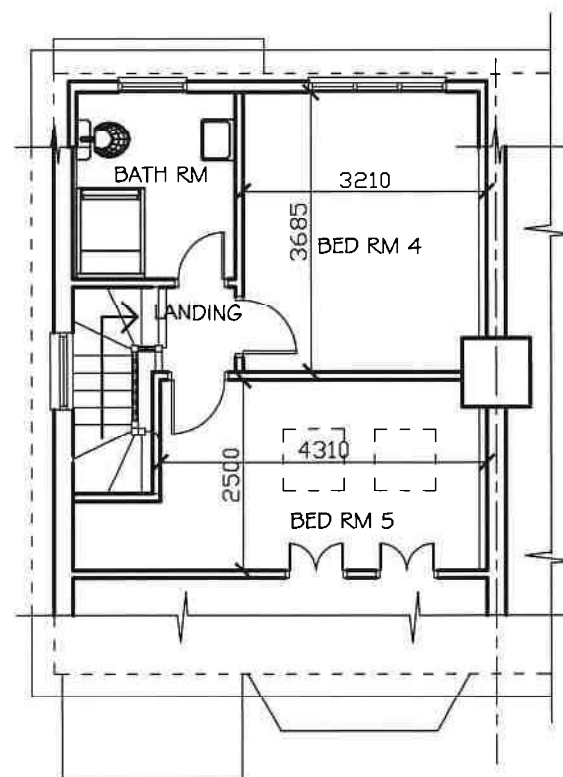


PROPOSED FLOFT PLAN
SCALE= 1:100

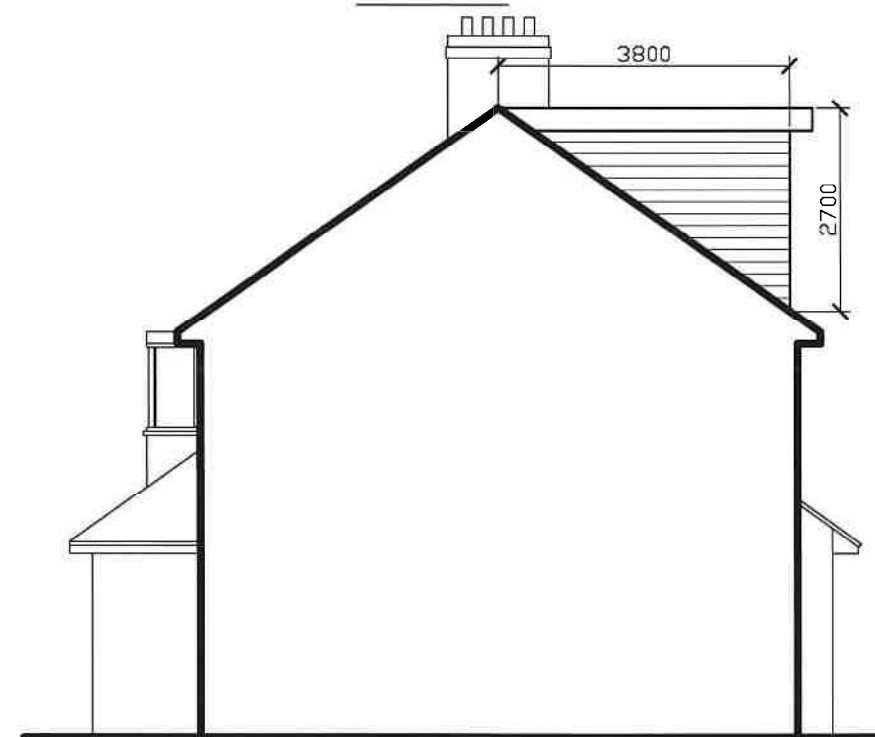


PROPOSED SIDE ELEVATION
SCALE= 1:100

VOLUME CALCULATIONS NTS

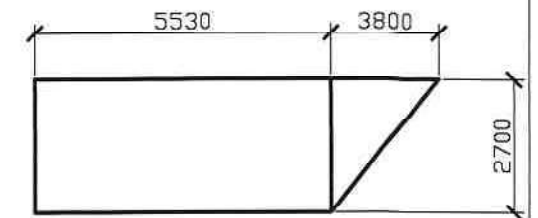

DORMER VOLUME

$$(2.70 \times 3.80 \times 5.53) \frac{1}{2} = 28.4 \text{m}^3$$

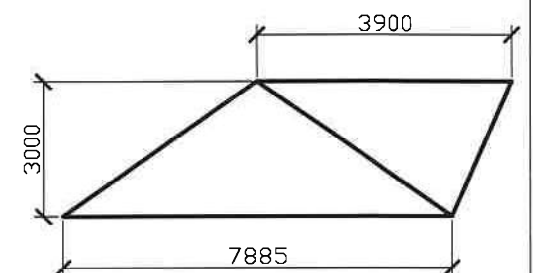

GABLE END VOLUME

$$(7.885 / 2 \times 3.0 \times 3.9) \frac{1}{3} = 14.4 \text{m}^3$$

$$\text{TOTAL} = 28.4 + 15.4 = 43.8 \text{m}^3$$

K A ARCHITECTURAL DRAWING SERVICES 141 LANGLEY ROAD, SLOUGH SL3 7DZ TEL/FAX 01753 541 824, MOBILE 07939213221			
Job	1 Gordon Road, West Drayton Loft Conversion		
Client	Mr Basir Norurza		
Drawing	Proposed Plans and Elevations		
Date	September 2021	Scale	As Shown (A3)
Drawn By	1886/2		