




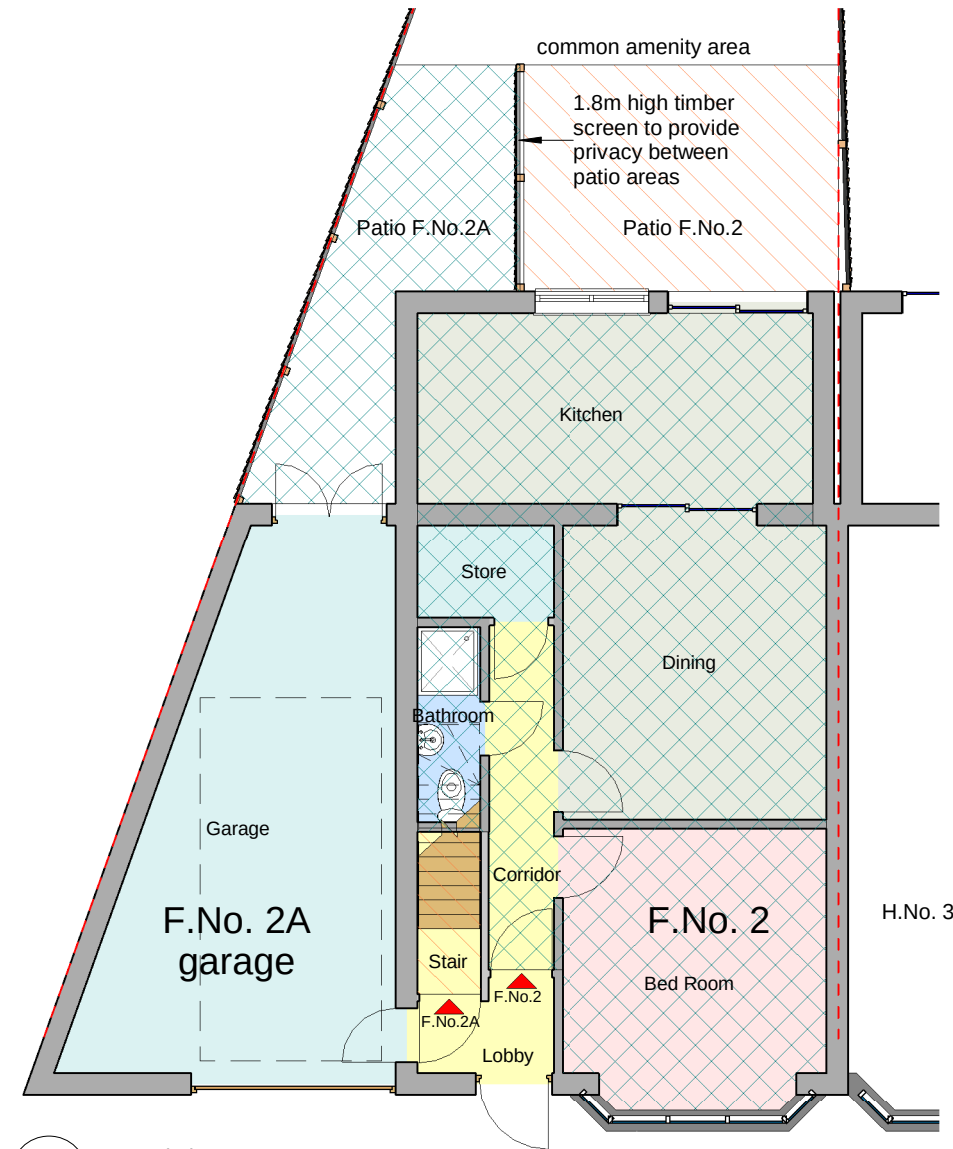


1 Ground Floor
03-A-301 1 : 100

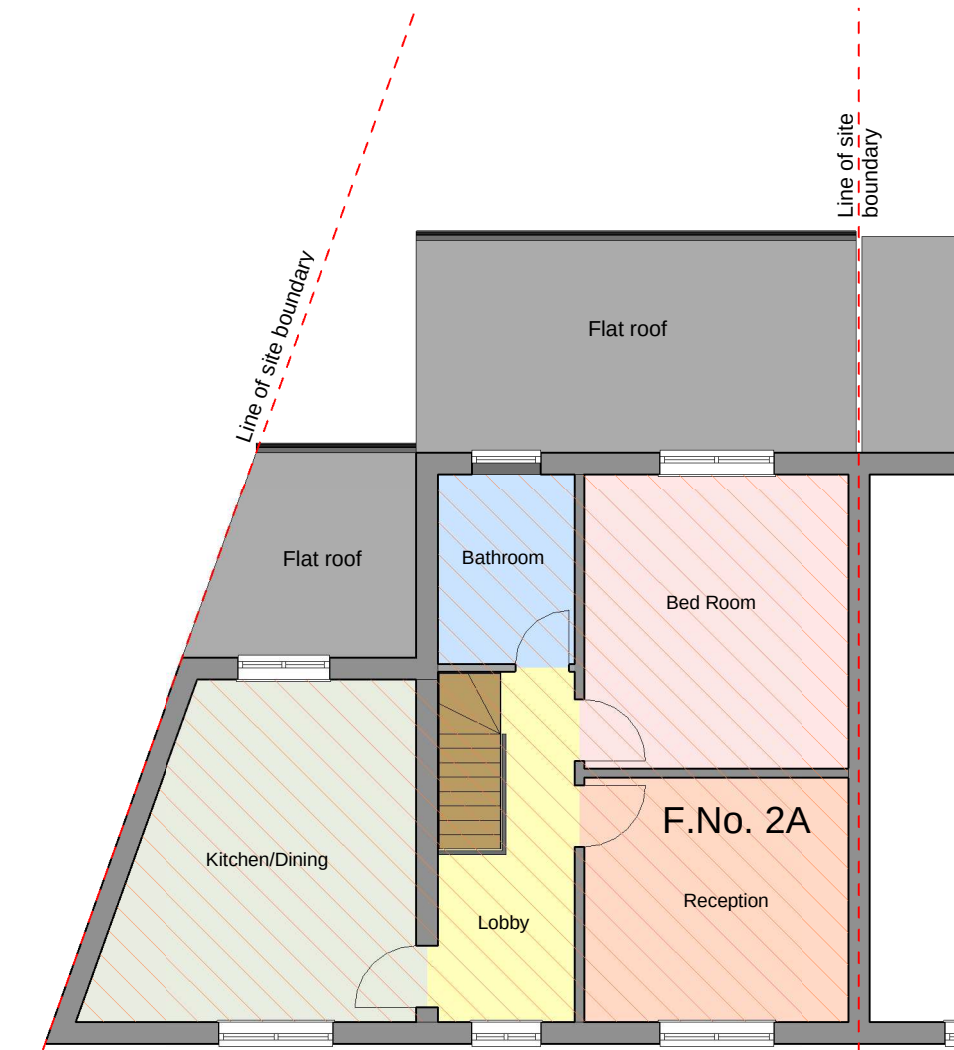


2 First Floor
03-A-301 1 : 100

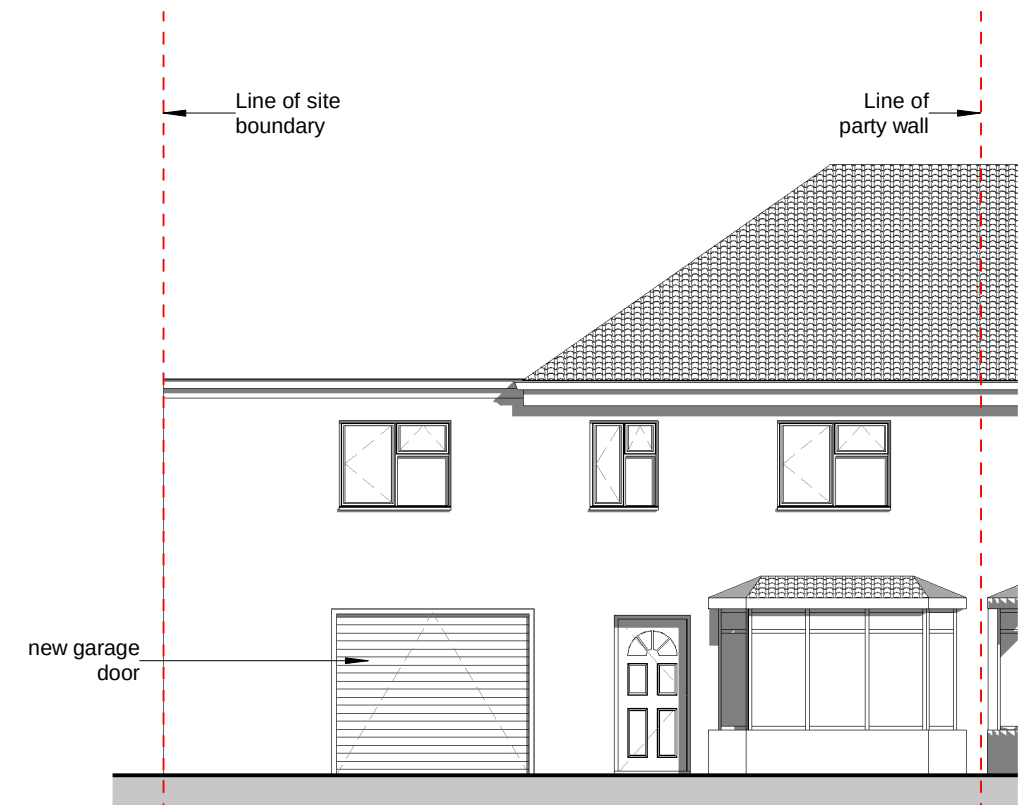

3 Front Elevation
03-A-301 1 : 100

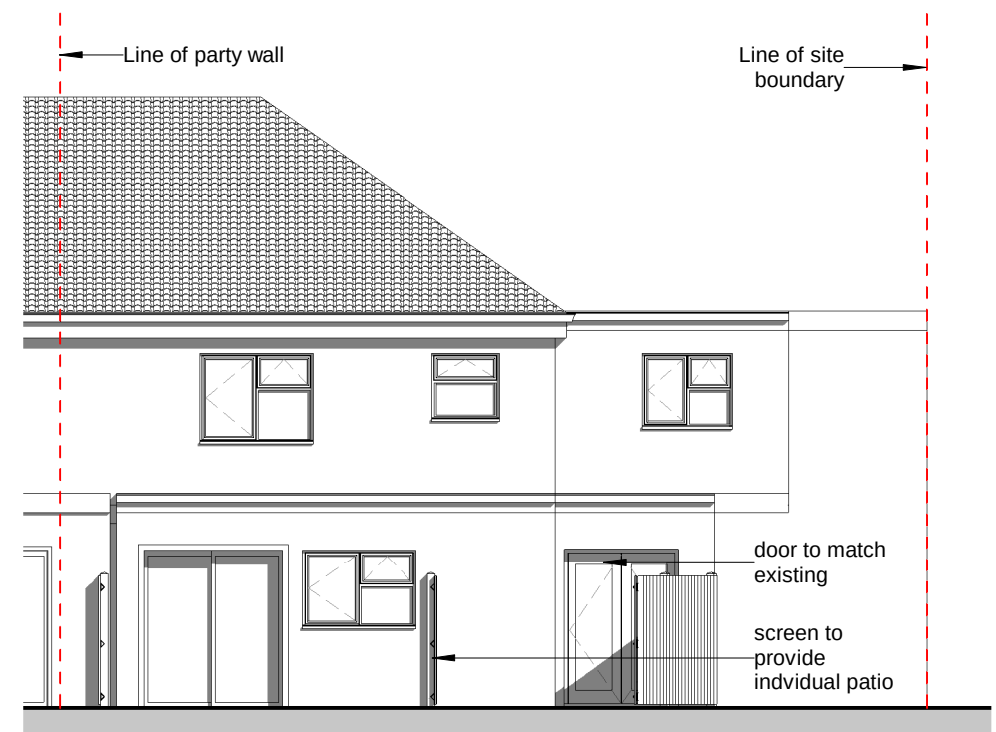

5 Rear Elevation
03-A-301 1 : 100

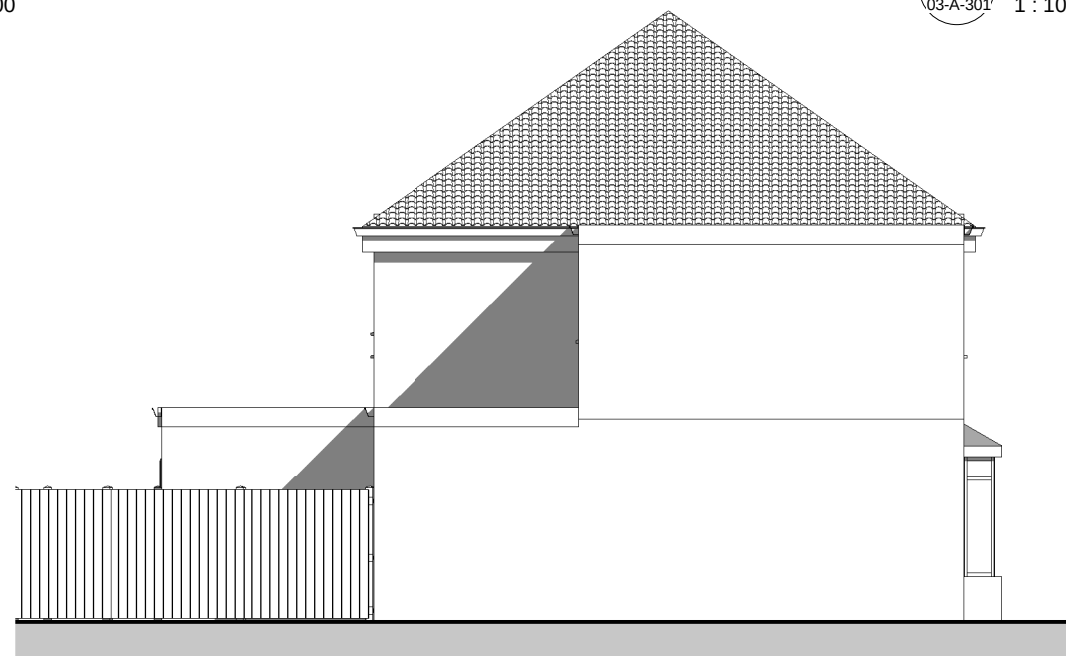

4 Side Elevation (Proposed)
03-A-301 1 : 100

Flat No. 2- 1b2p
Ground Floor - 52 sq.m
Total - 52 sq.m
London Plan 2016 (Flat) - 51.5 sq.m (50 + 1.5)

Flat .No. 2A - 1b2p
First Floor - 57 sq.m
Total - 57 sq.m
London Plan 2016 (Flat) - 51.5 sq.m (50 +1.5)



Rev. No.	Description	Date		
			● Project:	Internal alterations and Conversion of dwelling into 2 self contained units 2 Black Road Close, Hayes, UB3 4QJ
			● Client:	Mr. Gurbaksh Gill
			● Title:	Proposed Plans and Elevations
			● Project No:	18P0511-003
			● Scale:	1 : 100 @A3
			● Rev:	
			● Drg No:	03-A-301
			● Date:	January 2018