


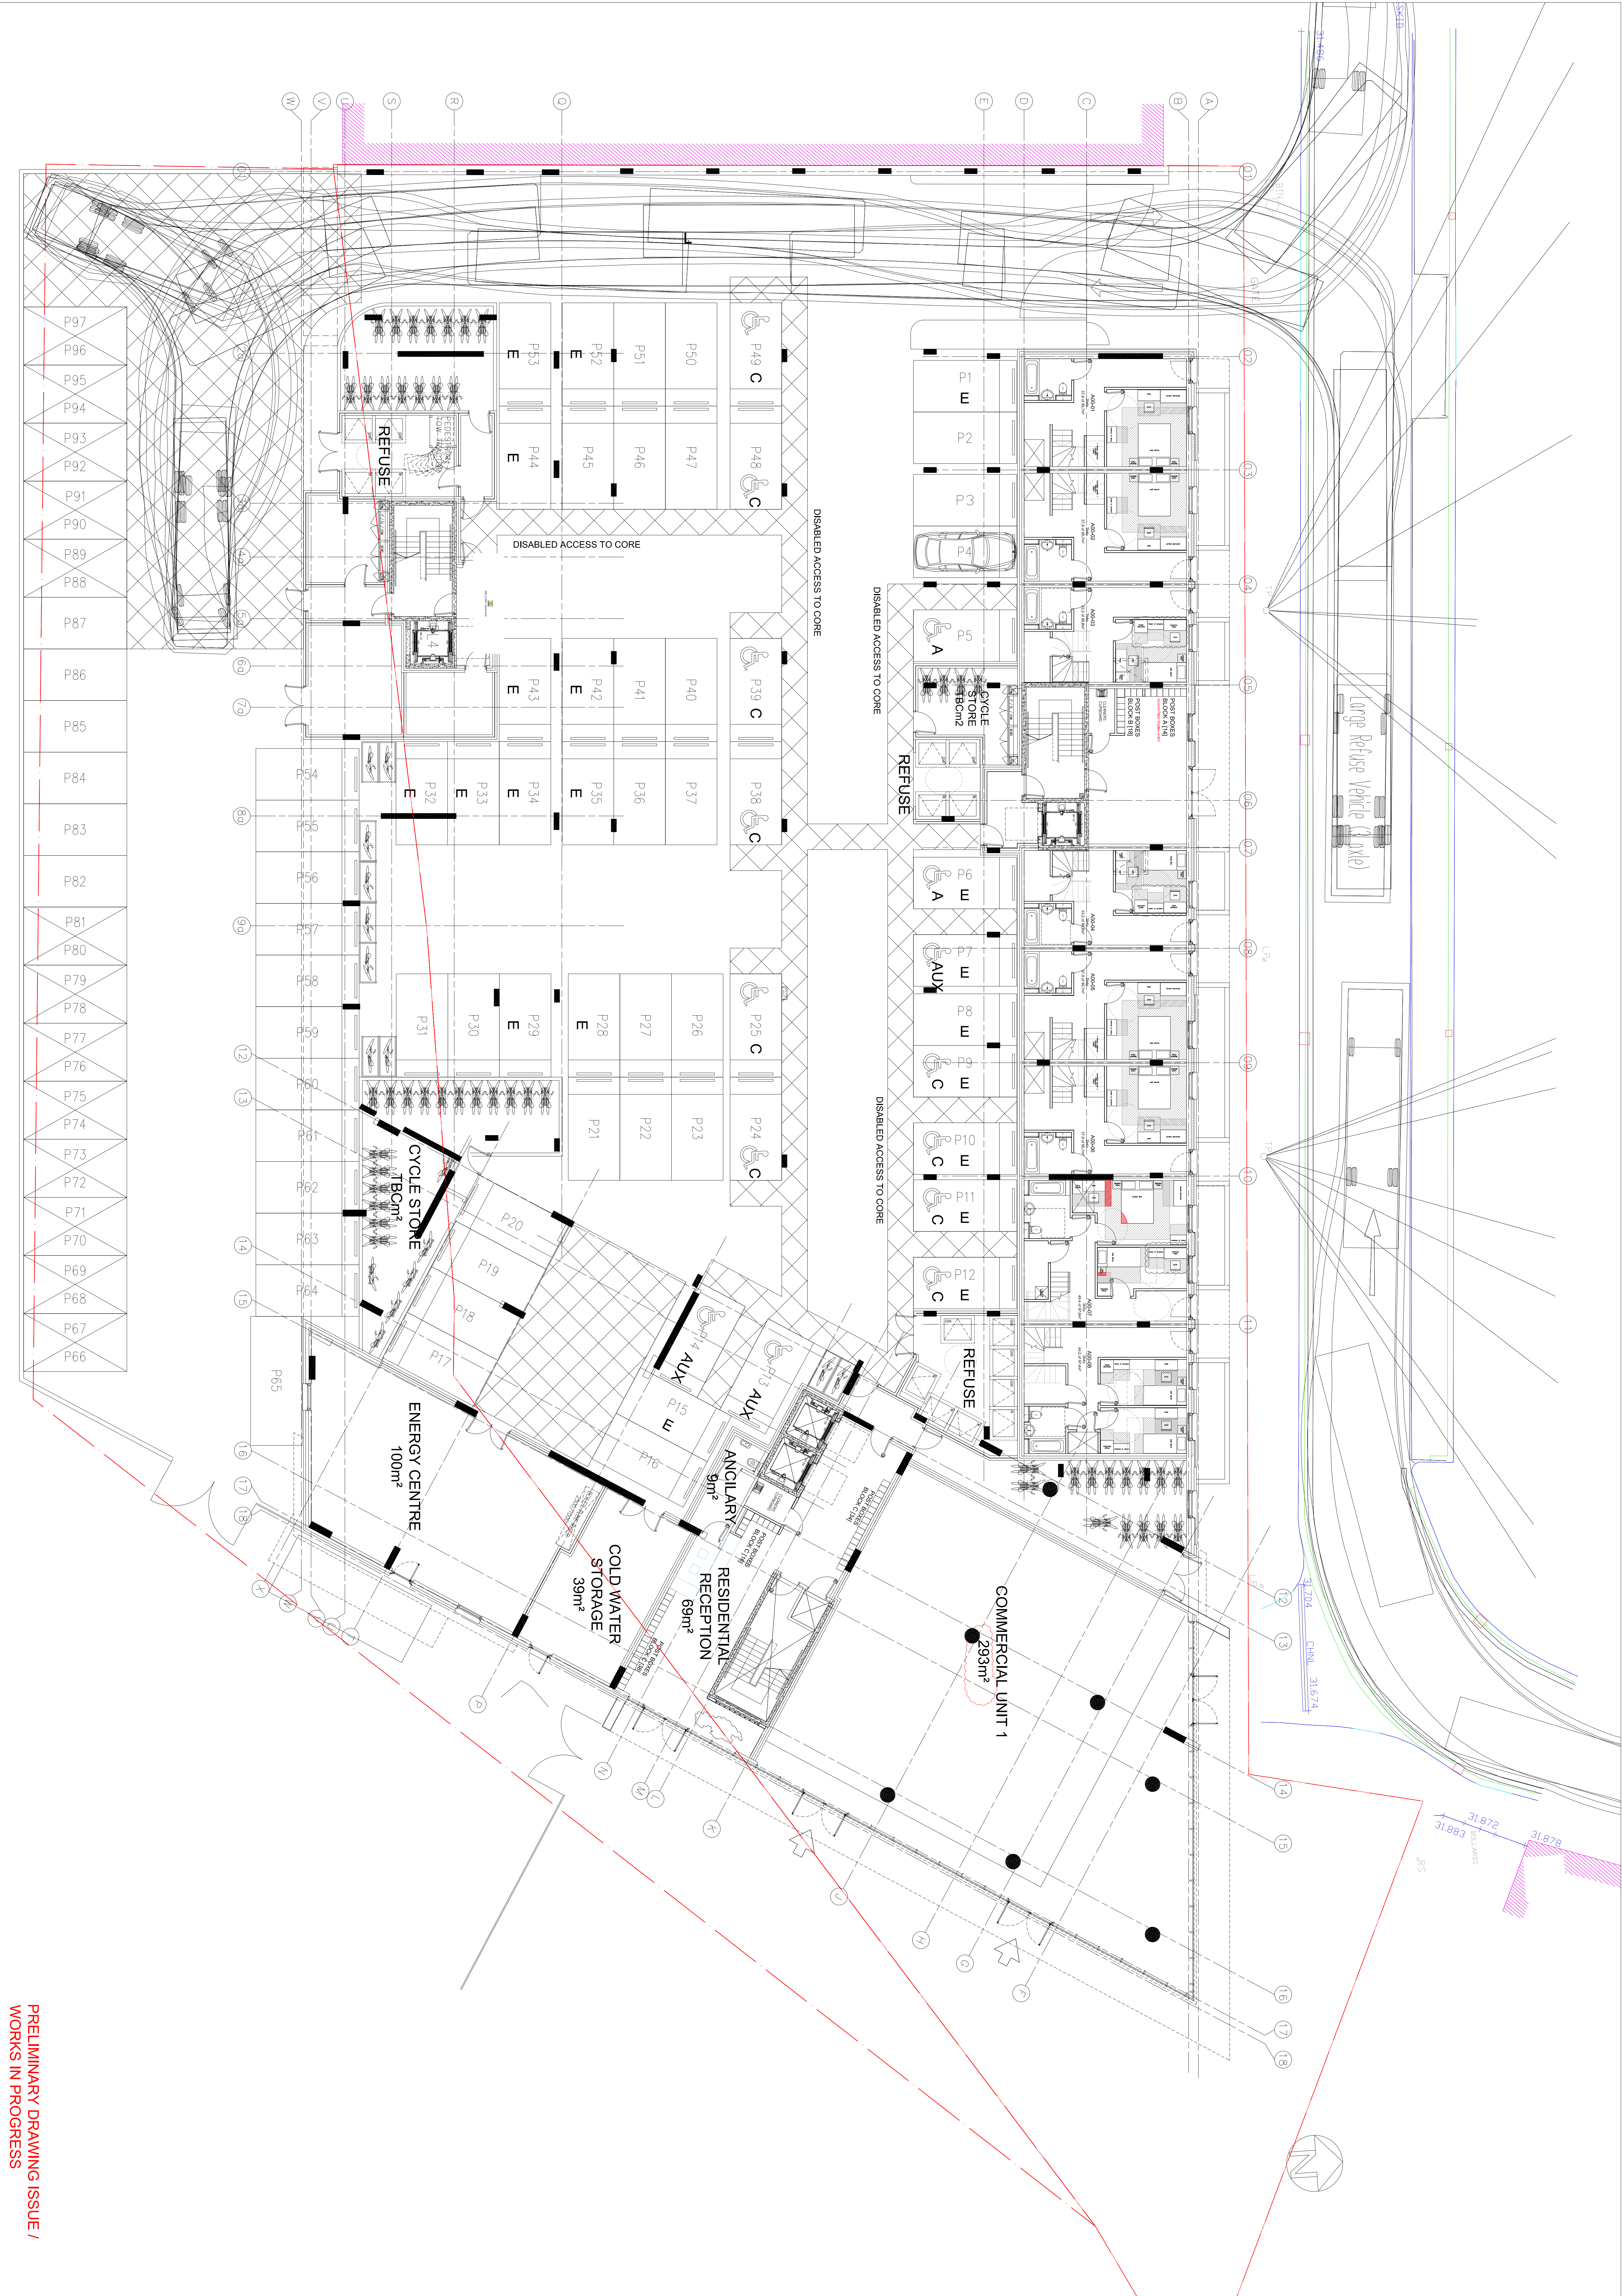

PRELIMINARY DRAWING /
WORKS IN PROGRESS