
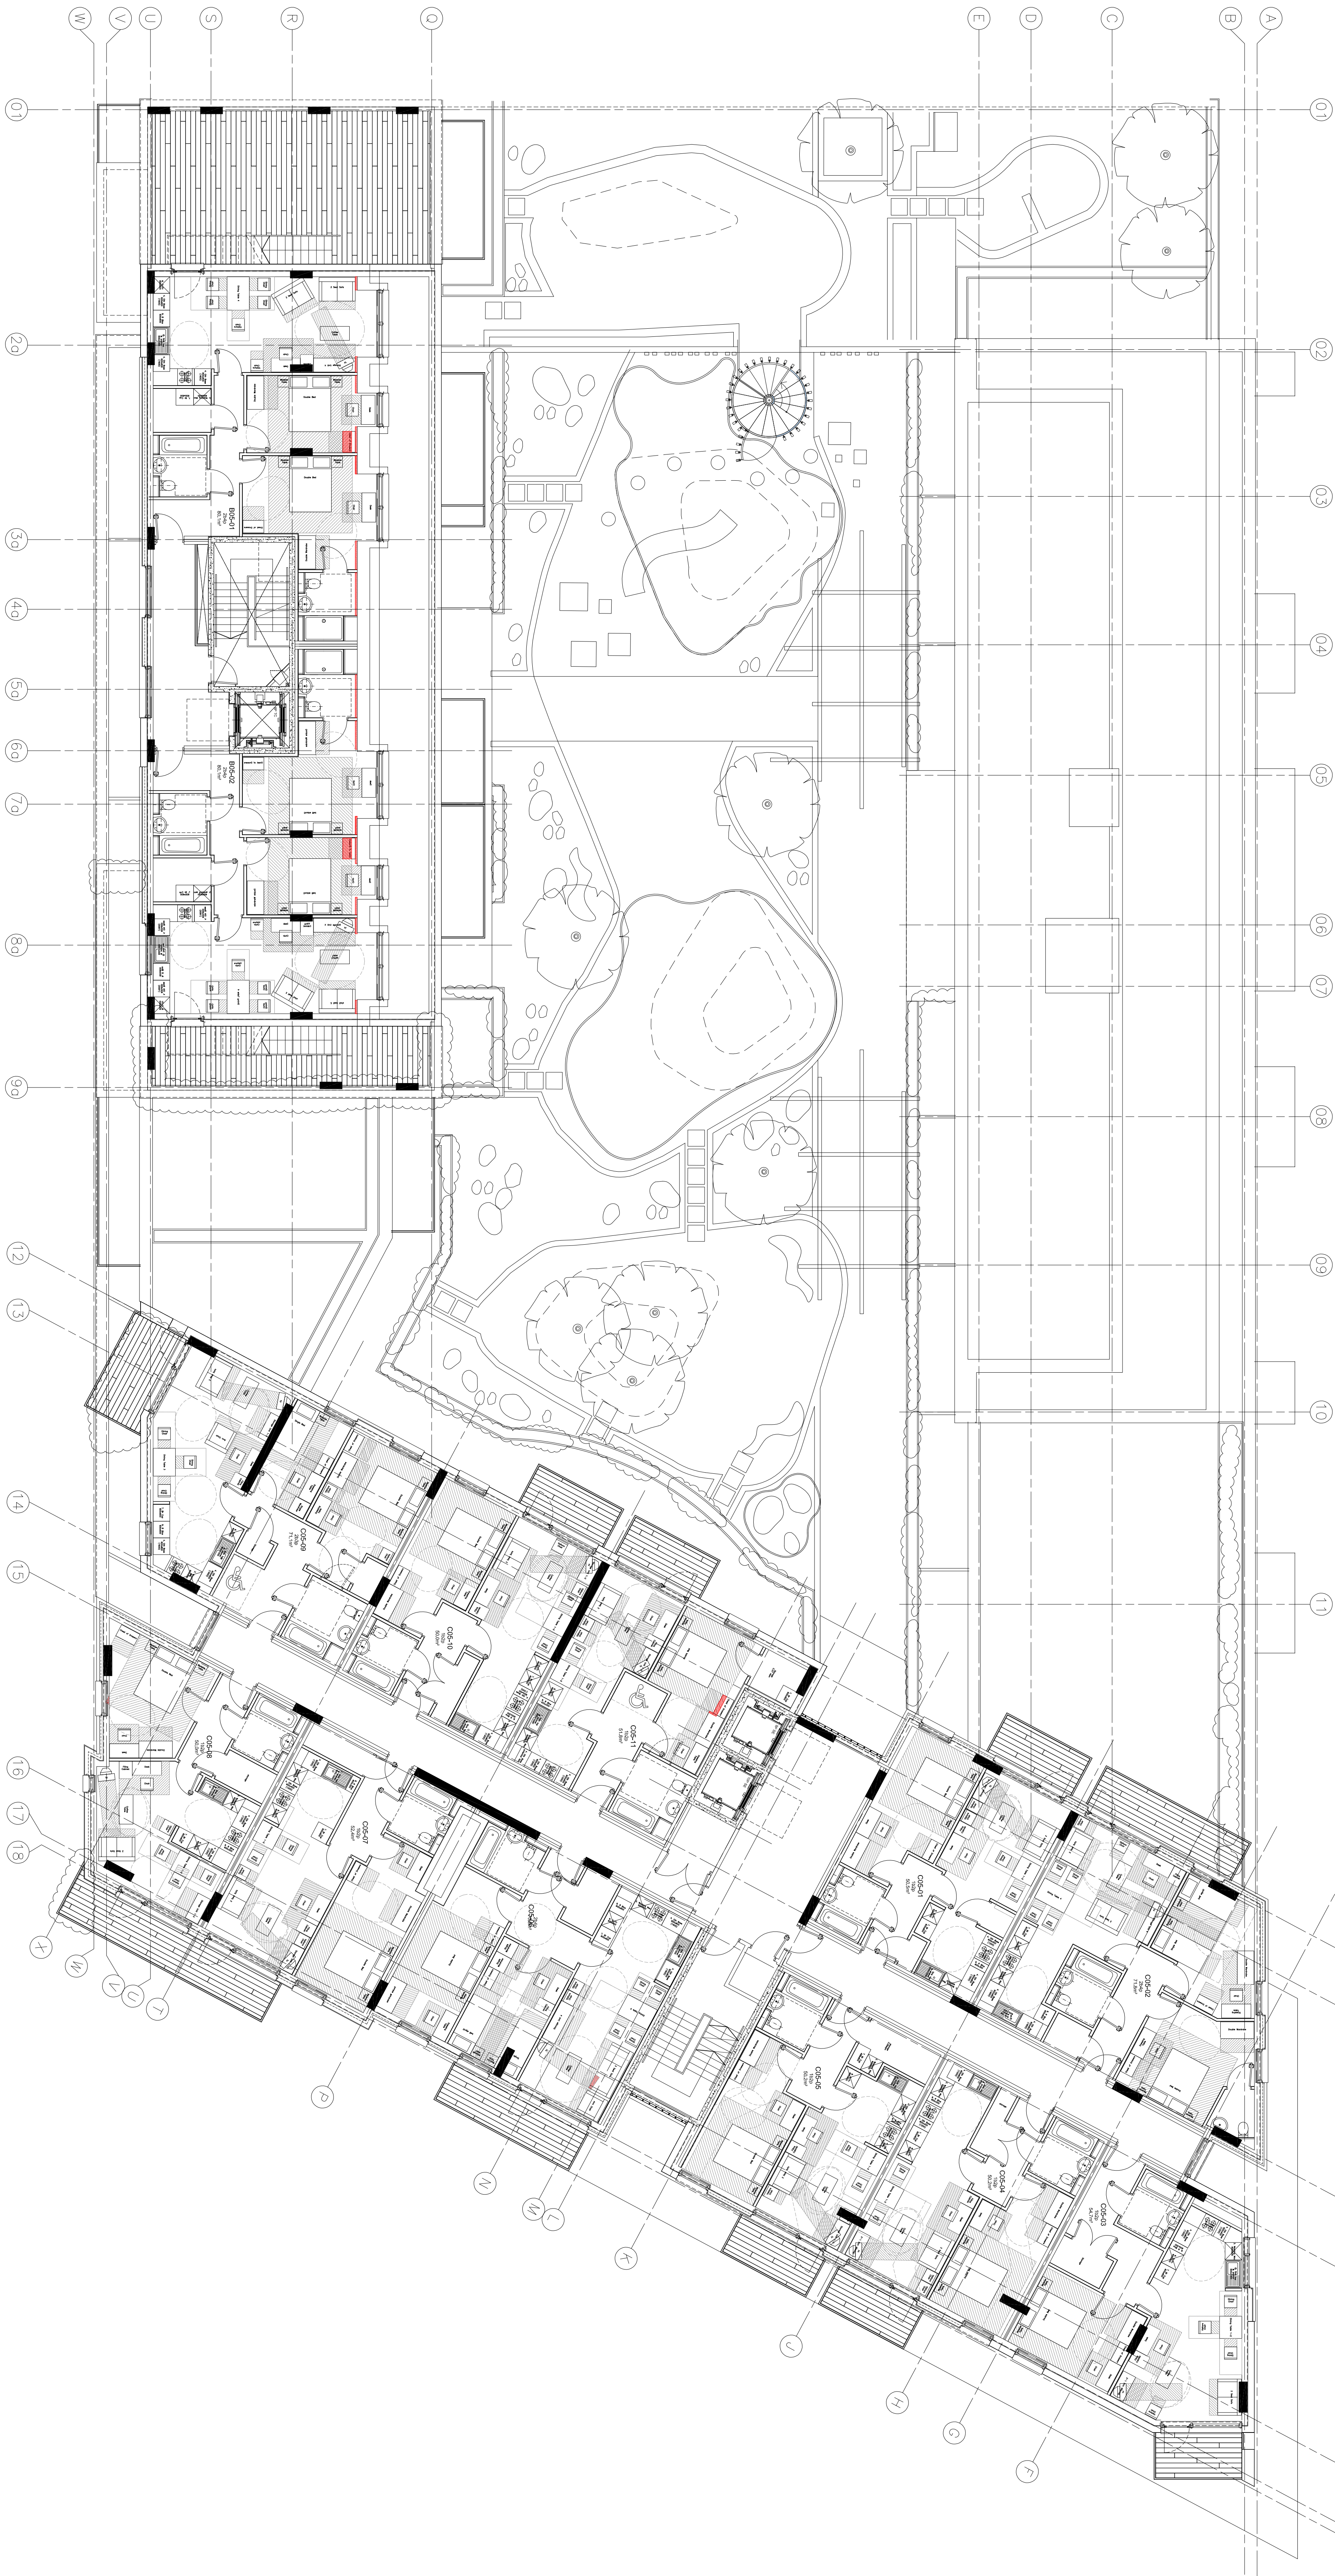


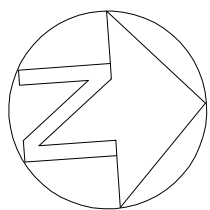


C	07/01/14	Drawn: SJB	Checked: SW
B	20/10/13	Drawn: SJB	Checked: SW
A	18/10/13	Drawn: SJB	Checked: SW
PRELIMINARY ISSUE			
-	07/10/13	Drawn: SJB	Checked: SJB

Hold Please: Works to Progress for standard time

Location: [unclear] [unclear]

Line 3: The Green
Museum Building, Park, Lyntonwood
Telephone: +44(0)1753 378800
Email: [unclear]
Website: www.jefferson-architects.com

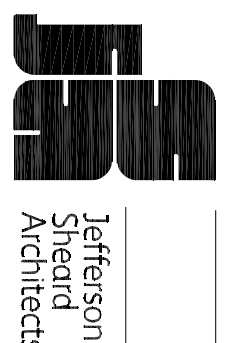

Project: 20-30 Byrn Road, Hayes

Client: [unclear]
As Proposed

Scale: 1:100 @ A0
Date: 07/10/13
Sheet: 0503
Revision: A, 2005

PRELIMINARY DRAWING ISSUE /
WORKS IN PROGRESS