


© 2013 WALDECK
This drawing is the property of Waldeck Lighting Ltd. and is not to be reproduced, stored in a retrieval system, or transmitted in any form or by any means, electronic, mechanical, photocopying, recording, or by any information storage and retrieval system, without the prior written permission of Waldeck Lighting Ltd.
NOTES
1. Do not scale the drawing.
2. All dimensions are in millimetres unless stated otherwise.
3. This drawing is to be read in conjunction with all other relevant drawings and specifications.
4. All proprietary items to be installed in strict compliance with manufacturers instructions and recommendations.

BLYTH ROAD

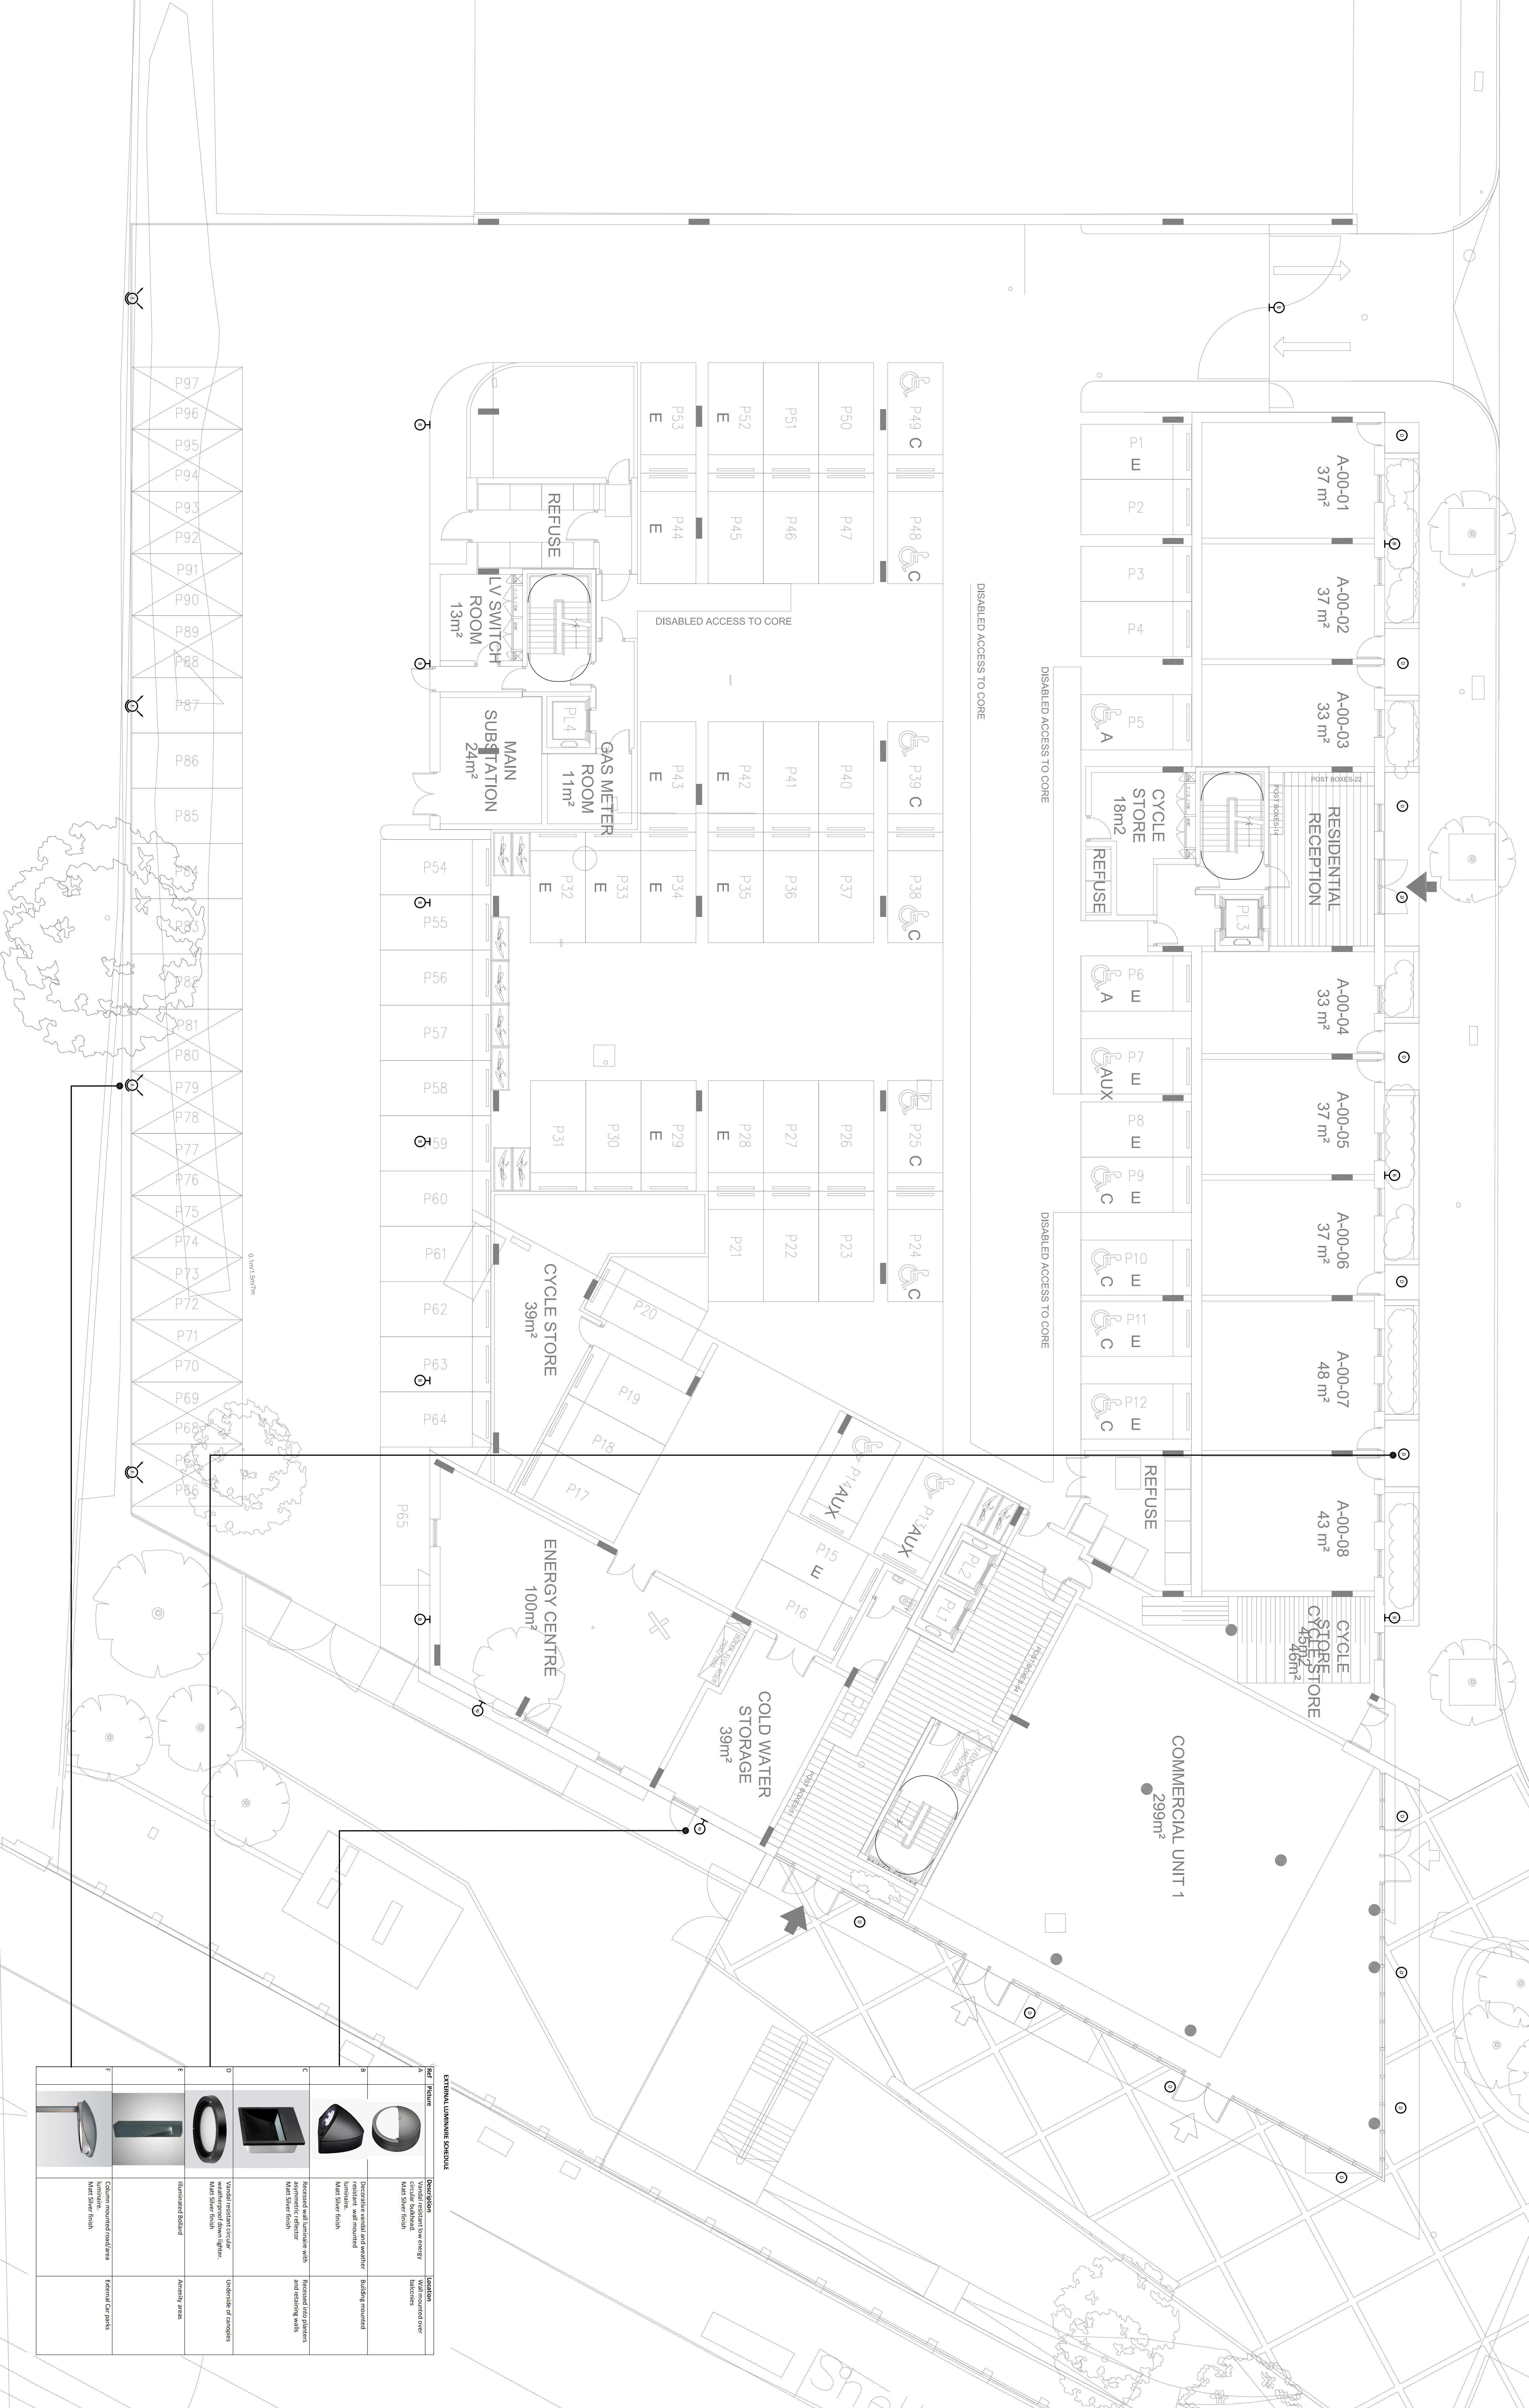



Ground Floor External Lighting Strategy

Job No	13-7046	Rev	Rev 1
Drawn to	E-63-00-12	Date	10/10/13
Scale	1:100	Drawn By	SR
Project	SR	Checked By	AL
Engineer	SR	Approved By	GS