


NOTES

1. Do not scale the drawings.
2. All dimensions are in millimetres unless stated otherwise.
3. This drawing is to be read in conjunction with all other relevant drawings and specifications.
4. All proprietary items to be installed in strict compliance with manufacturers instructions and recommendations.

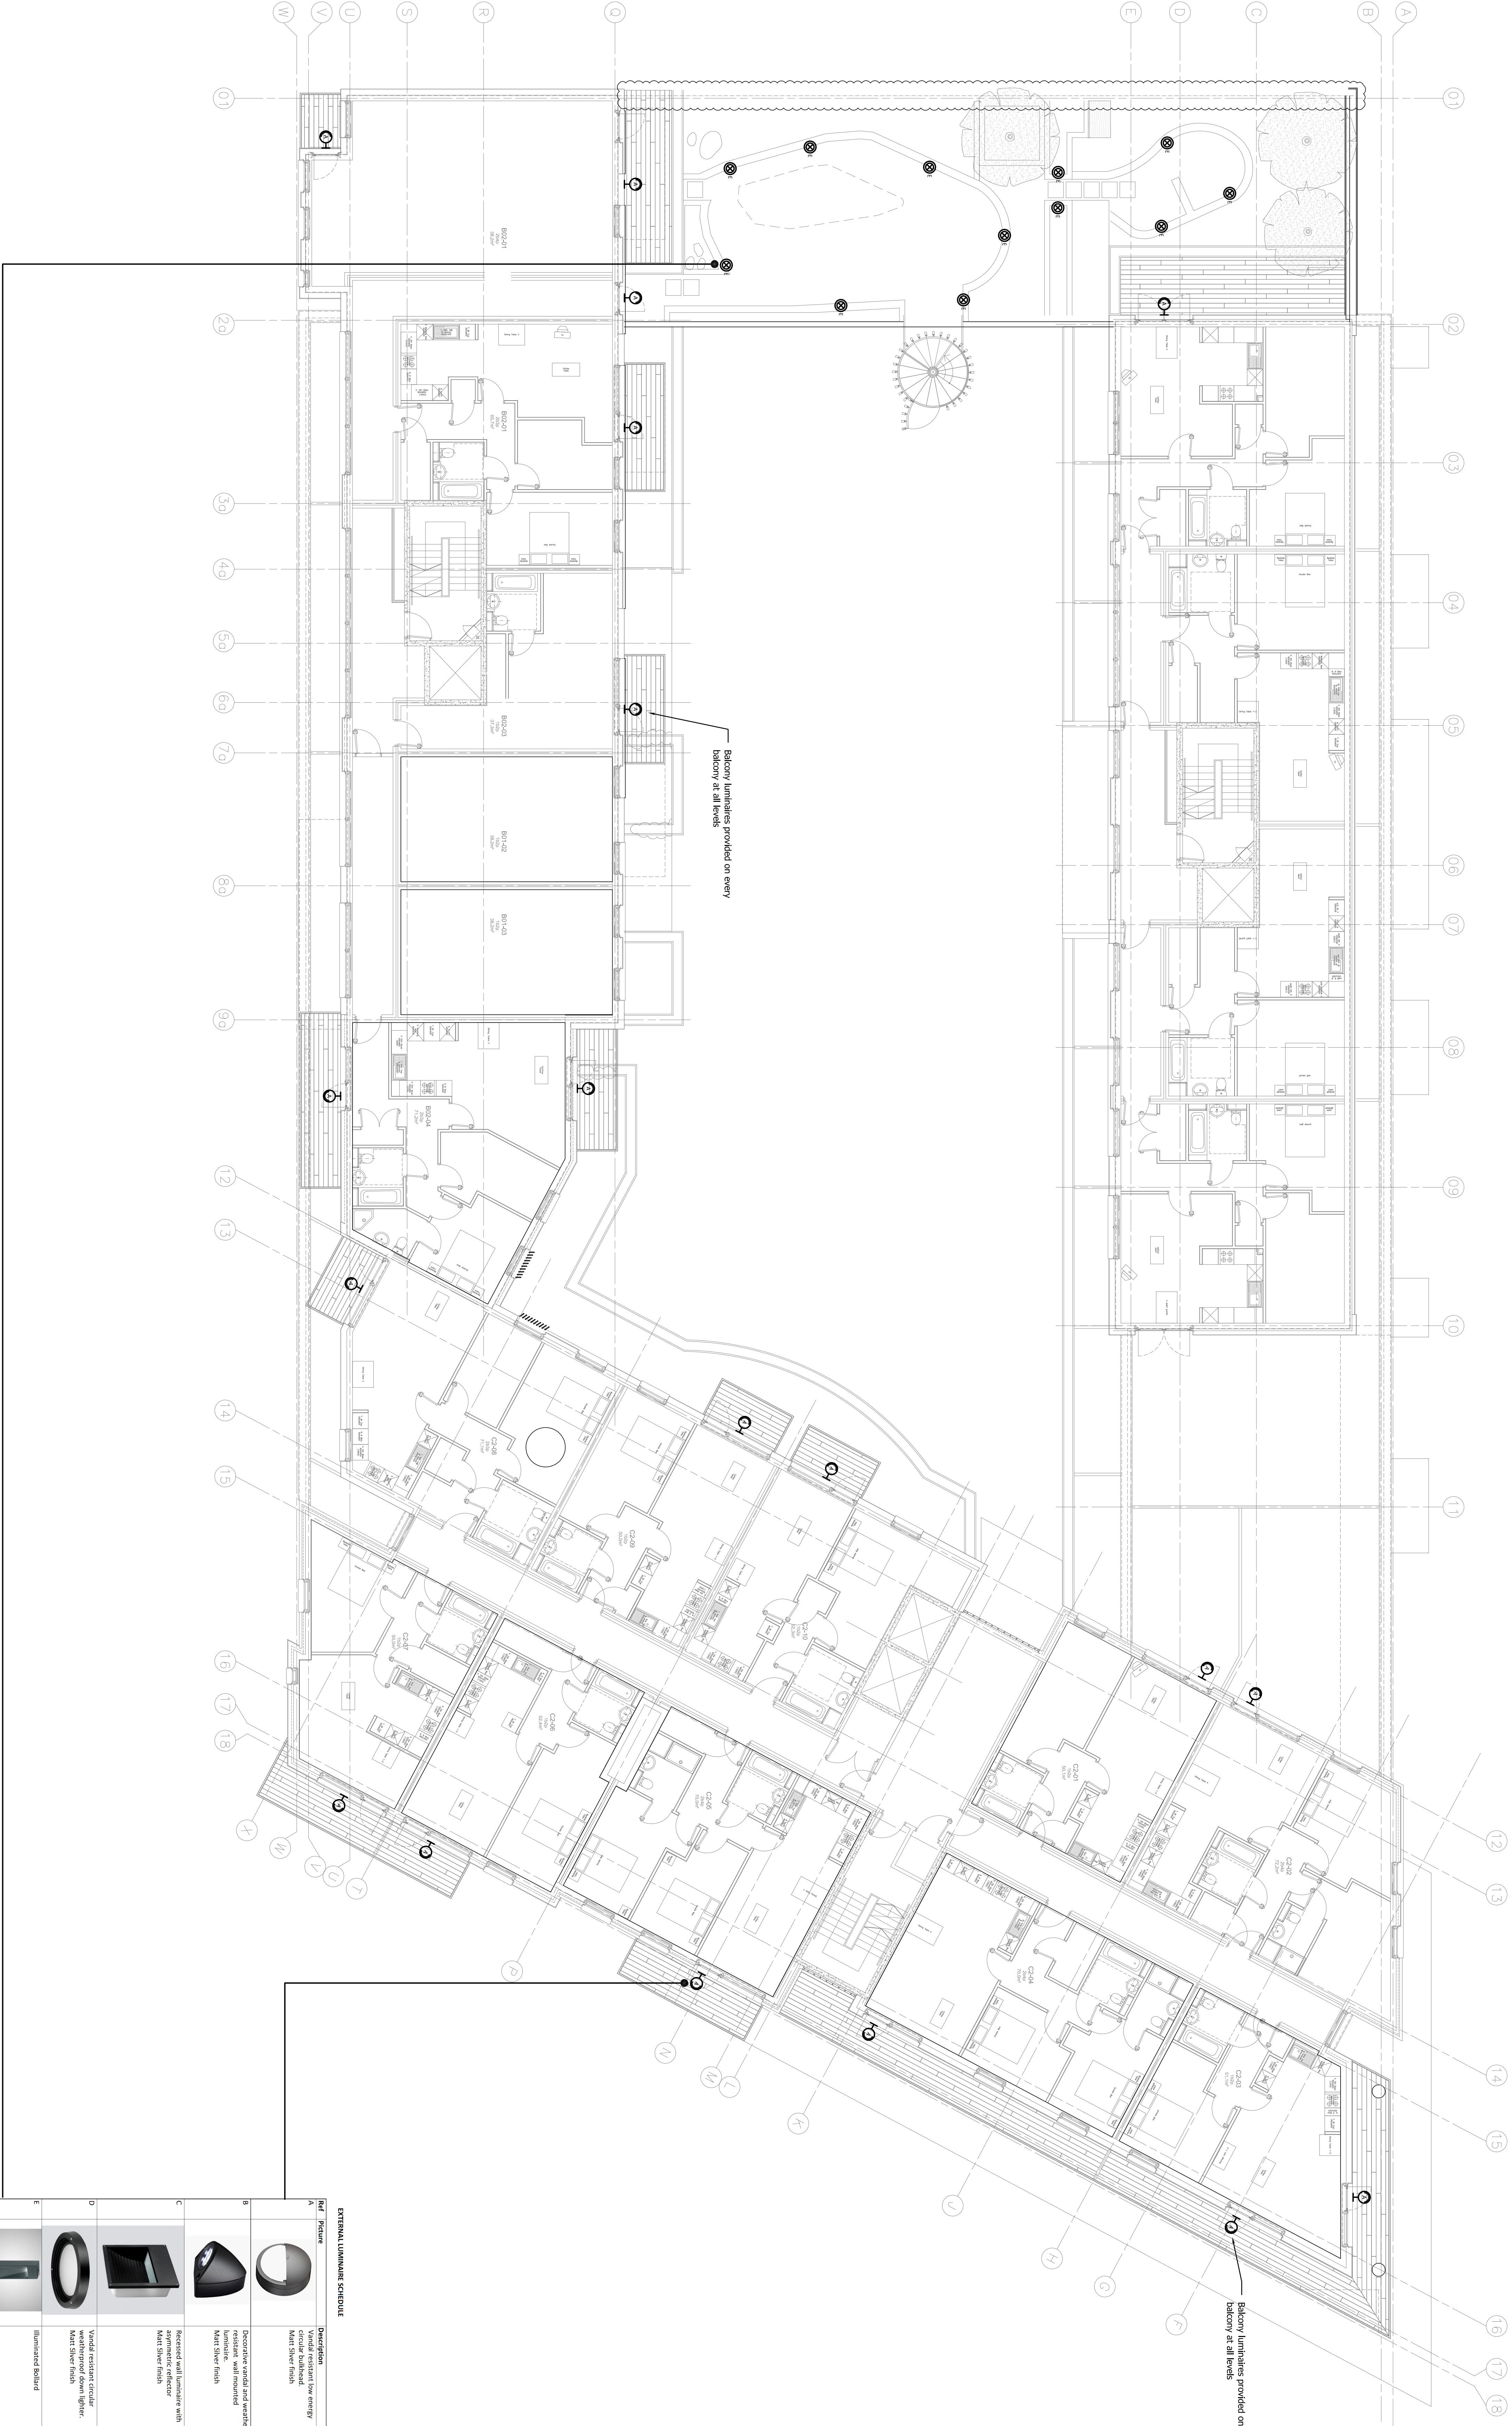

Ref	Picture	Description	Material

Baxter & King

20-30 Blyth Road, Hayes

Second Floor
External Lighting Strategy

Job No	13-7046
Drawing to	E-63-02-14
Scale	1:100
Date	Oct 2013
Drawn By	SR
Checked By	AL
Approved By	GS