



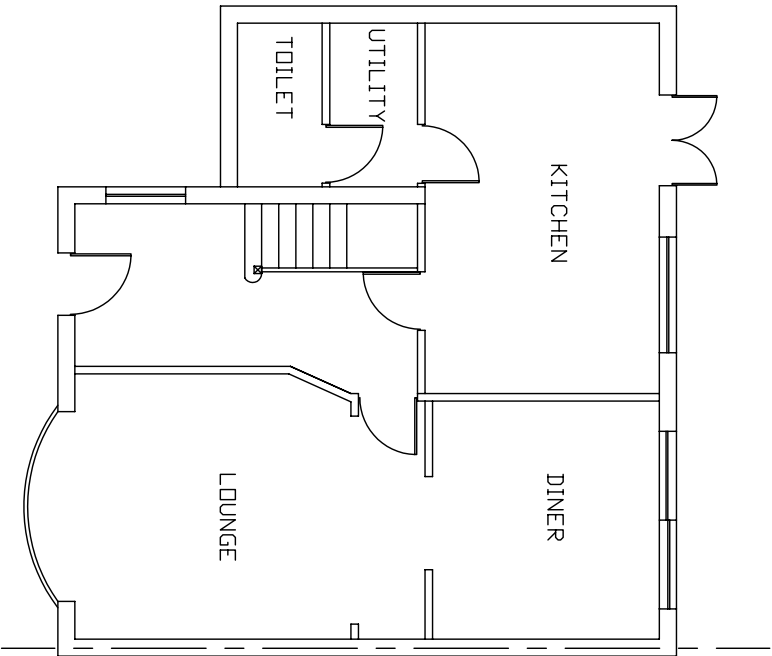


EXISTING GROUND FLOOR PLAN

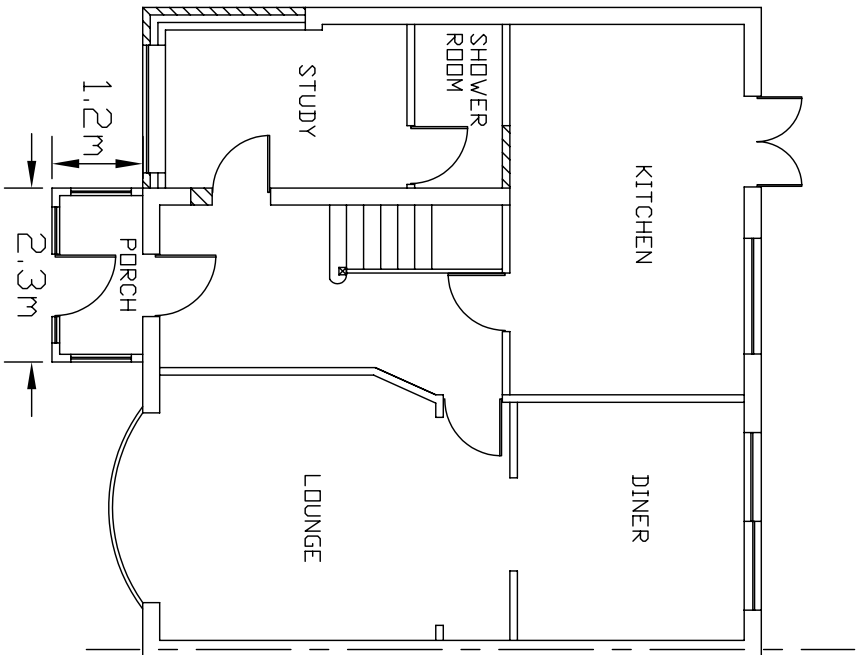

PROPOSED GROUND FLOOR PLAN



EXISTING FRONT ELEVATION

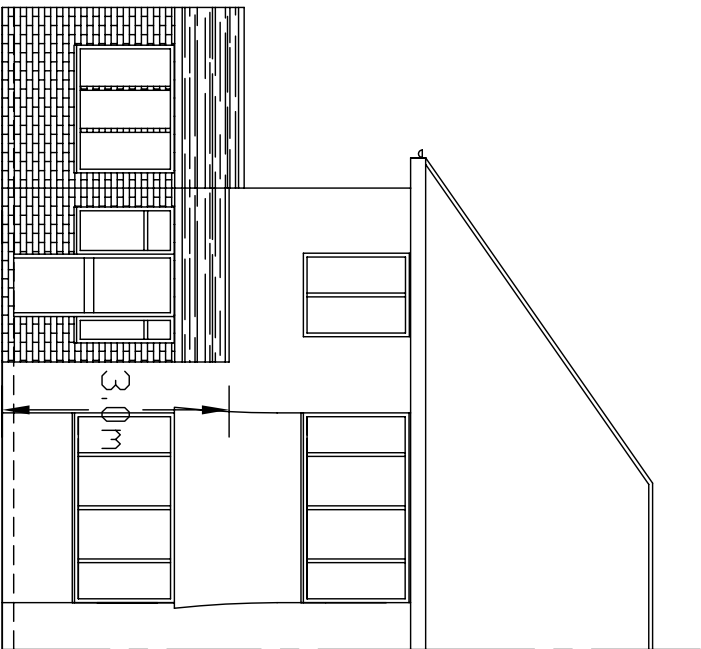

PROPOSED FRONT ELEVATION


NOTES:

DIMENSIONS ARE TO CHECKED AND CONFIRMED BEFORE CONSTRUCTION PHASE.

ALL NEW EXTERNAL MATERIALS TO MATCH, AS CLOSE AS POSSIBLE, TO EXISTING EXTERNAL MATERIALS.

THE CLIENT IS RESPONSIBLE FOR PARTY WALL AGREEMENT OR ISSUES RELATING TO PARTY WALL

ALL STRUCTURAL ELEMENTS ARE TO BE DESIGNED AND SPECIFIED BY STRUCTURAL ENGINEER

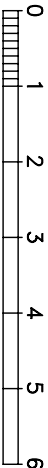

Scale bar 1:100

Client

MR TEJPAL CHANA

Project

PROPOSED SINGLE STOREY
SIDE EXTENSION AND A PORCH
16 DICKENS AVENUE
UXBRIDGE
MIDDLESEX UB8 3DH

Drawing Title

FLOOR PLANS AND
FRONT ELEVATIONS

Scale

1:100

Date

OCTOBER 2019

Drawing No.

16/DA/01