


NOTES;

DIMENSIONS ARE TO CHECKED AND CONFIRMED BEFORE CONSTRUCTION PHASE.


ALL NEW EXTERNAL MATERIALS TO MATCH, AS CLOSE AS POSSIBLE, TO EXISTING EXTERNAL MATERIALS.

THE CLIENT IS RESPONSIBLE FOR PARTY WALL AGREEMENT OR ISSUES RELATING TO PARTY WALL


ALL STRUCTURAL ELEMENTS ARE TO BE DESIGNED AND SPECIFIED BY STRUCTURAL ENGINEER

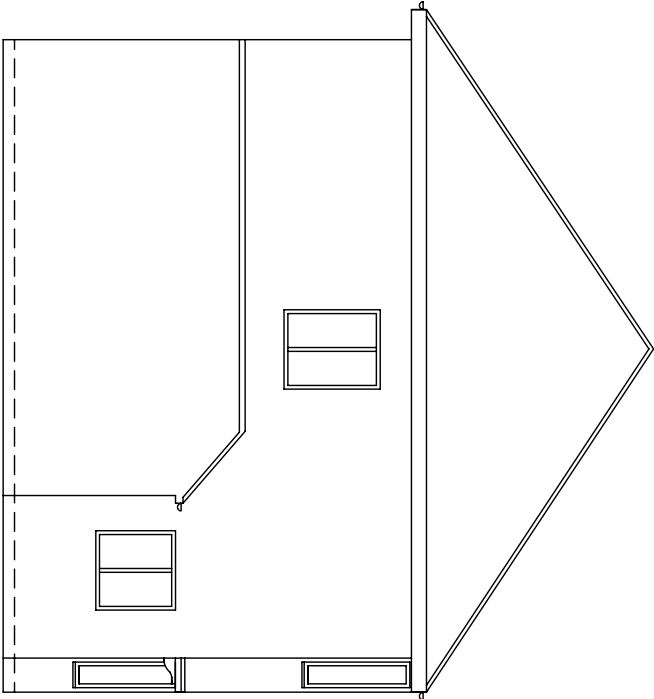


EXISTING SIDE ELEVATION

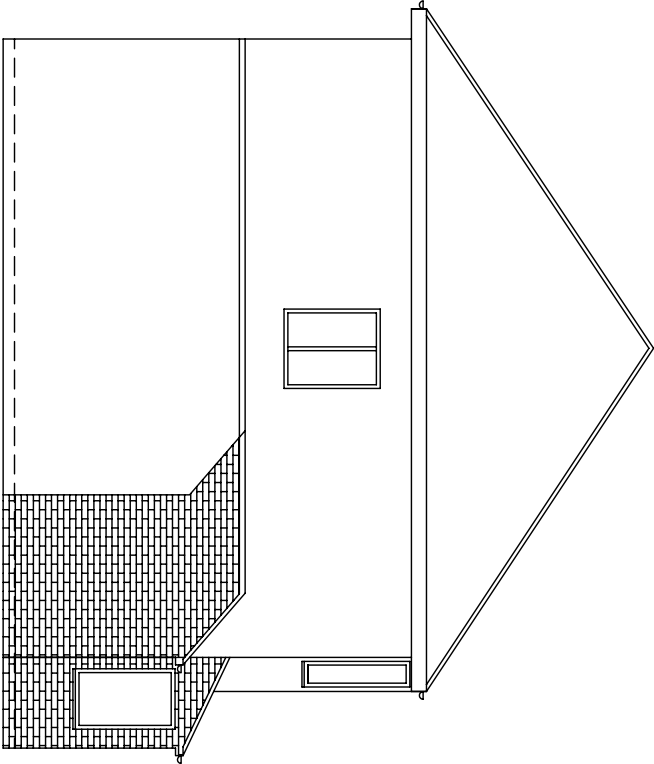


PROPOSED SIDE ELEVATION

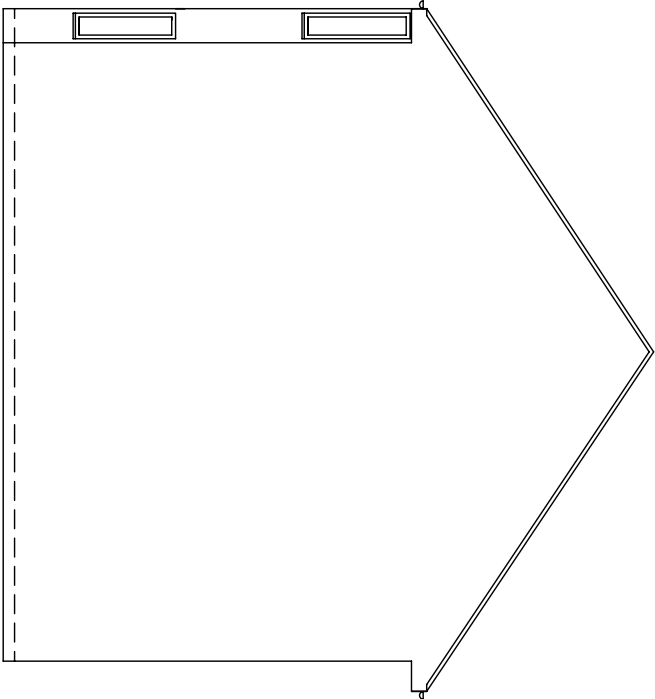

EXISTING SIDE ELEVATION

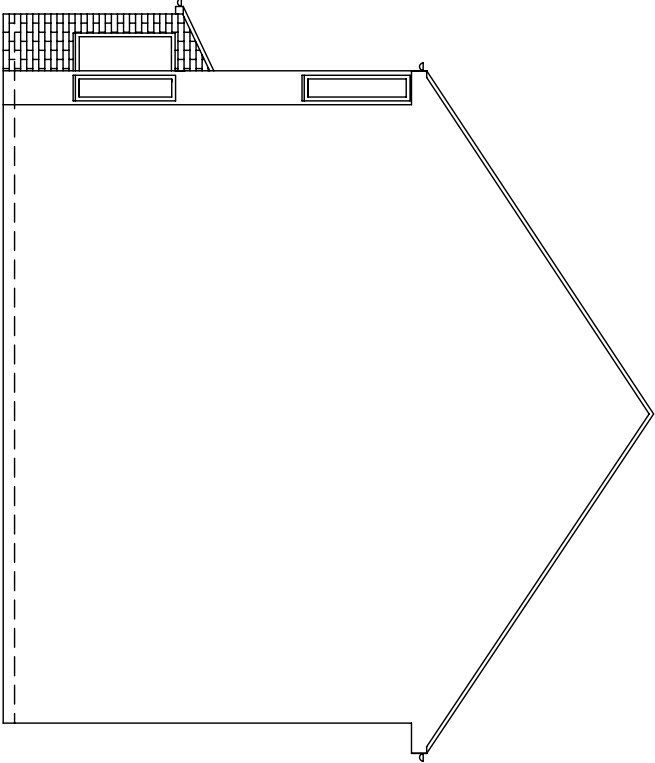

PROPOSED SIDE ELEVATION

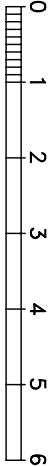

Scale bar 1:100

Client  
MR TEJPAL CHANA

Project  
PROPOSED SINGLE STOREY  
SIDE EXTENSION AND A PORCH  
16 DICKENS AVENUE  
UXBRIDGE  
MIDDLESEX UB8 3DH

Drawing Title  
SIDE ELEVATIONS

Scale  
1:100

Date  
OCTOBER 2019

Drawing No.  
16/DA/02