



MICHAEL OAKES, B.A.Hons
Dipl. Architecture

1:100 @ A3
1:50 @ A1

As existing....

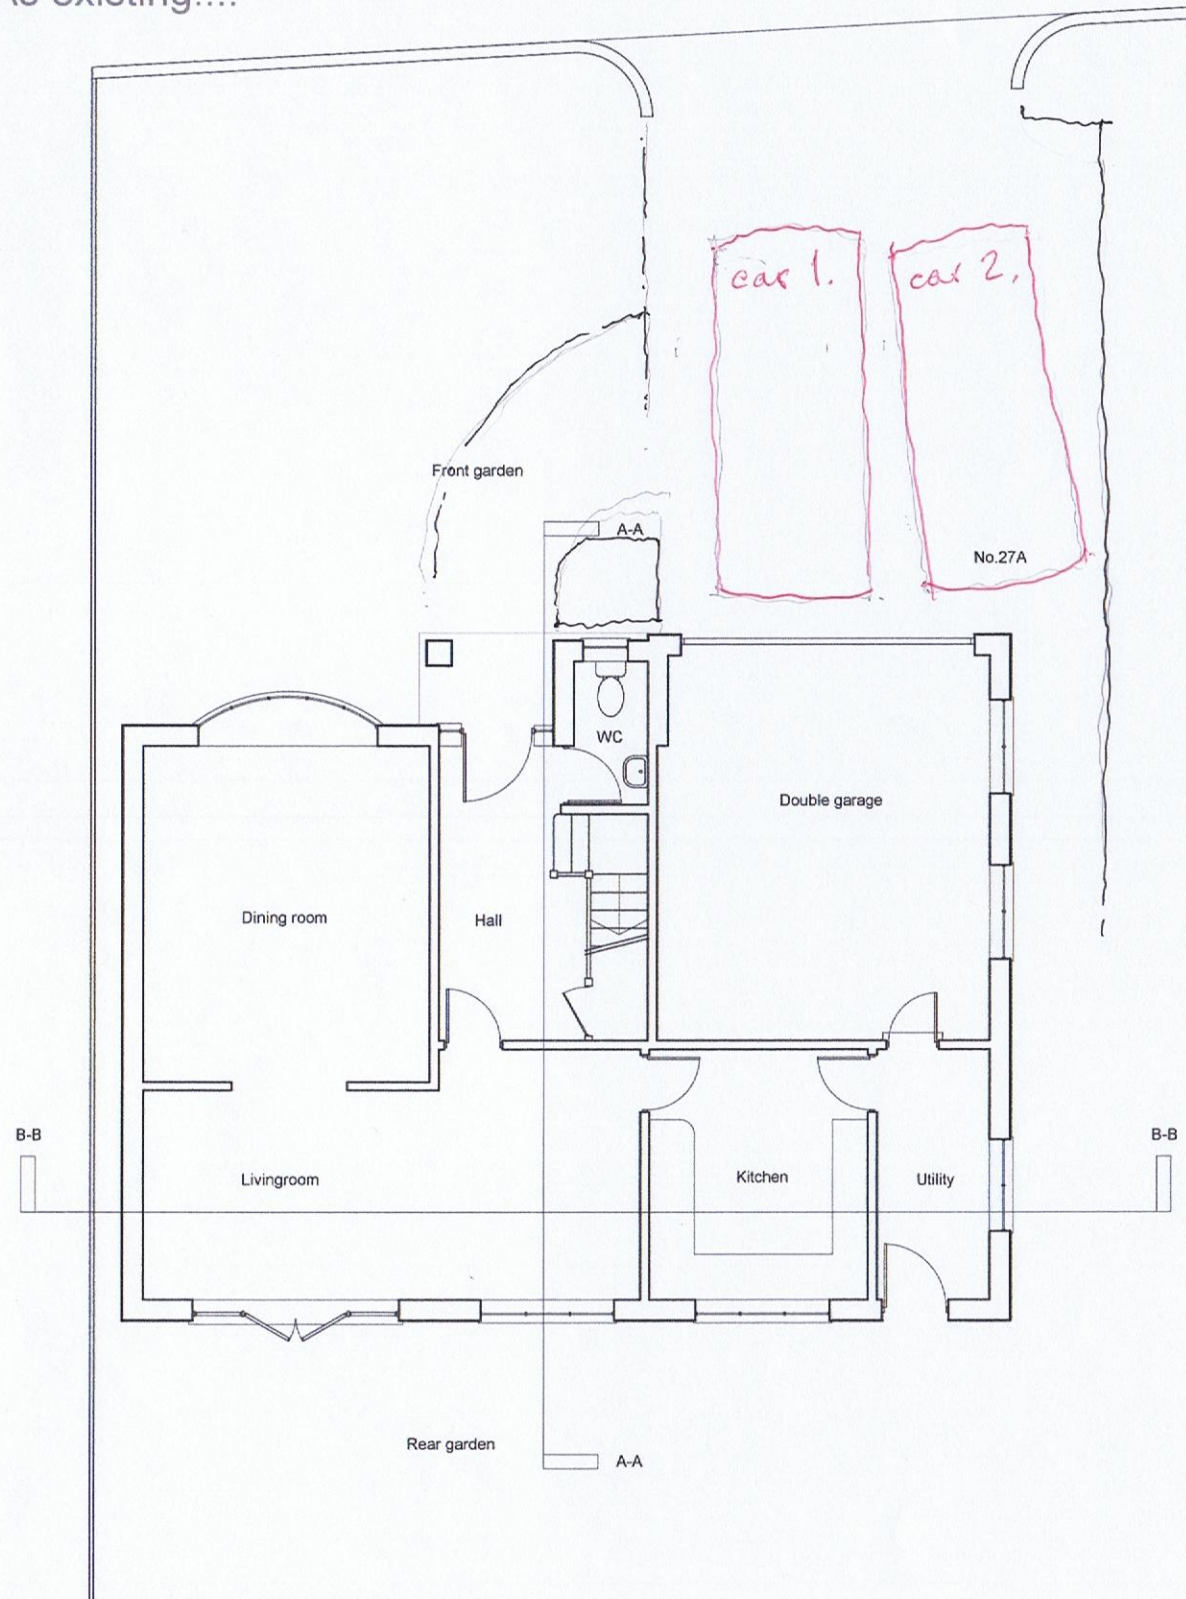


Ground floor plan
1:100

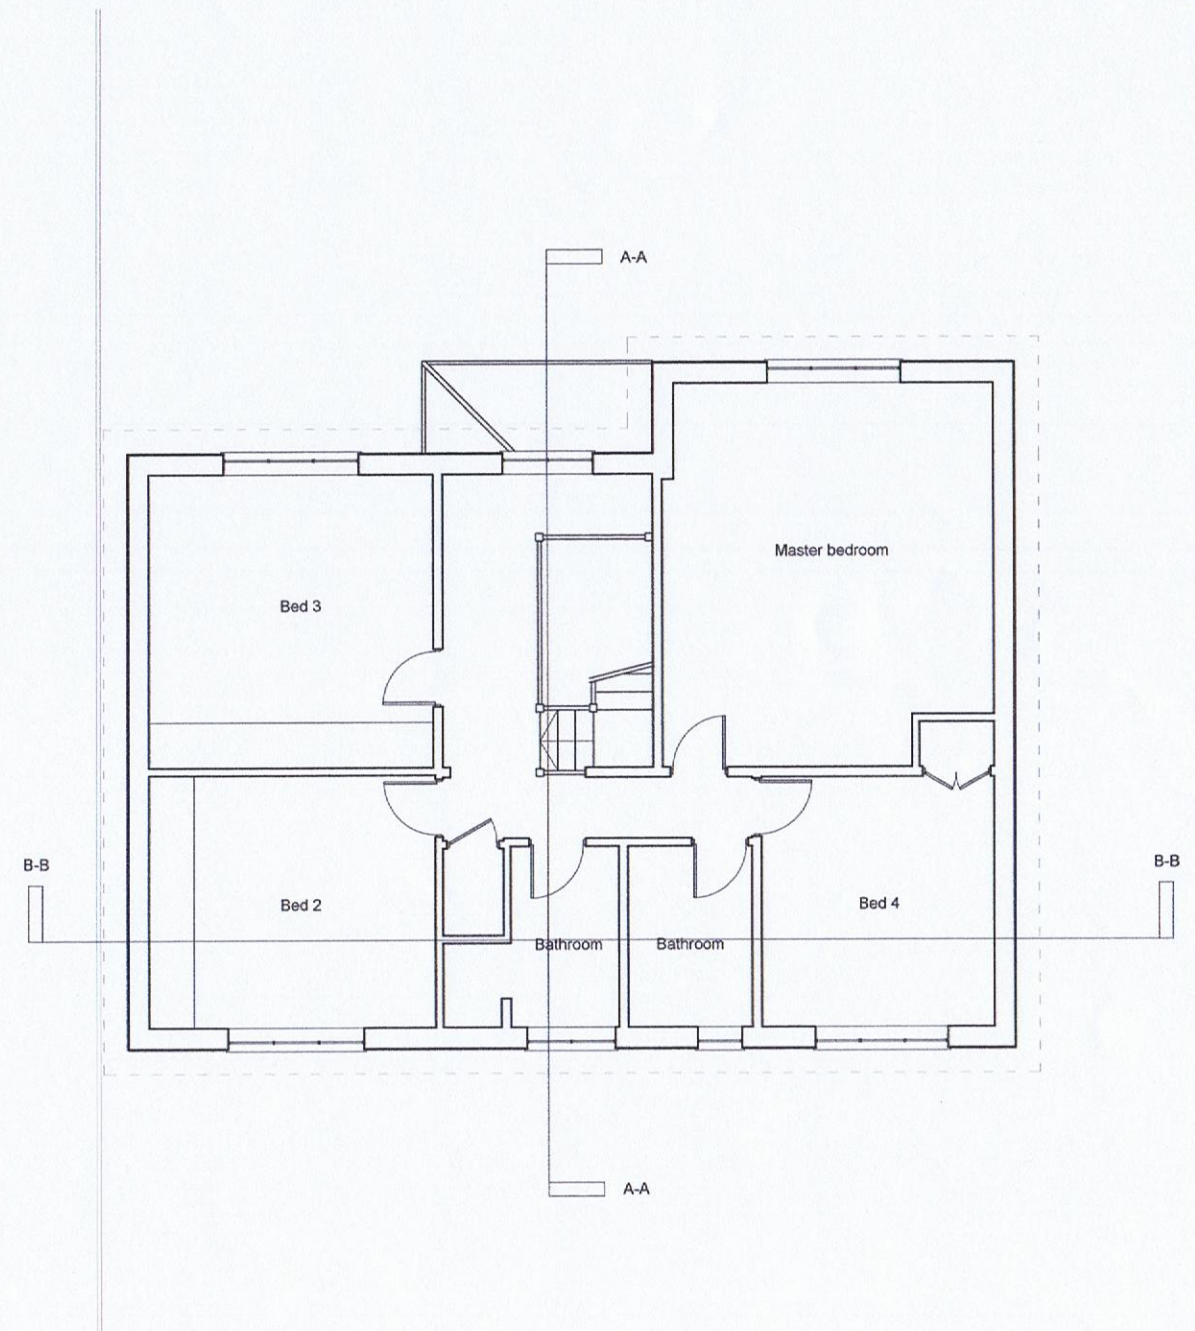

First floor plan
1:100

proposed conversion of garage, internal changes, etc, at 27a St. Martins Approach, Ruislip. June '14. scale @A3 size. for Mr + Mrs Karuna drawing 3


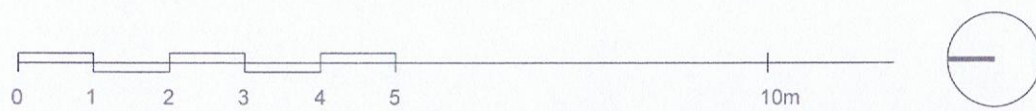


1:100 @ A3
1:50 @ A1

As existing....

MICHAEL OAKES, B.A.Hons
Dipl. Architecture

REGISTERED ARCHITECT
DESIGNER and ILLUSTRATOR
email: michaeloakesarchitect@googlemail.com
phone or fax. **01895 235089**

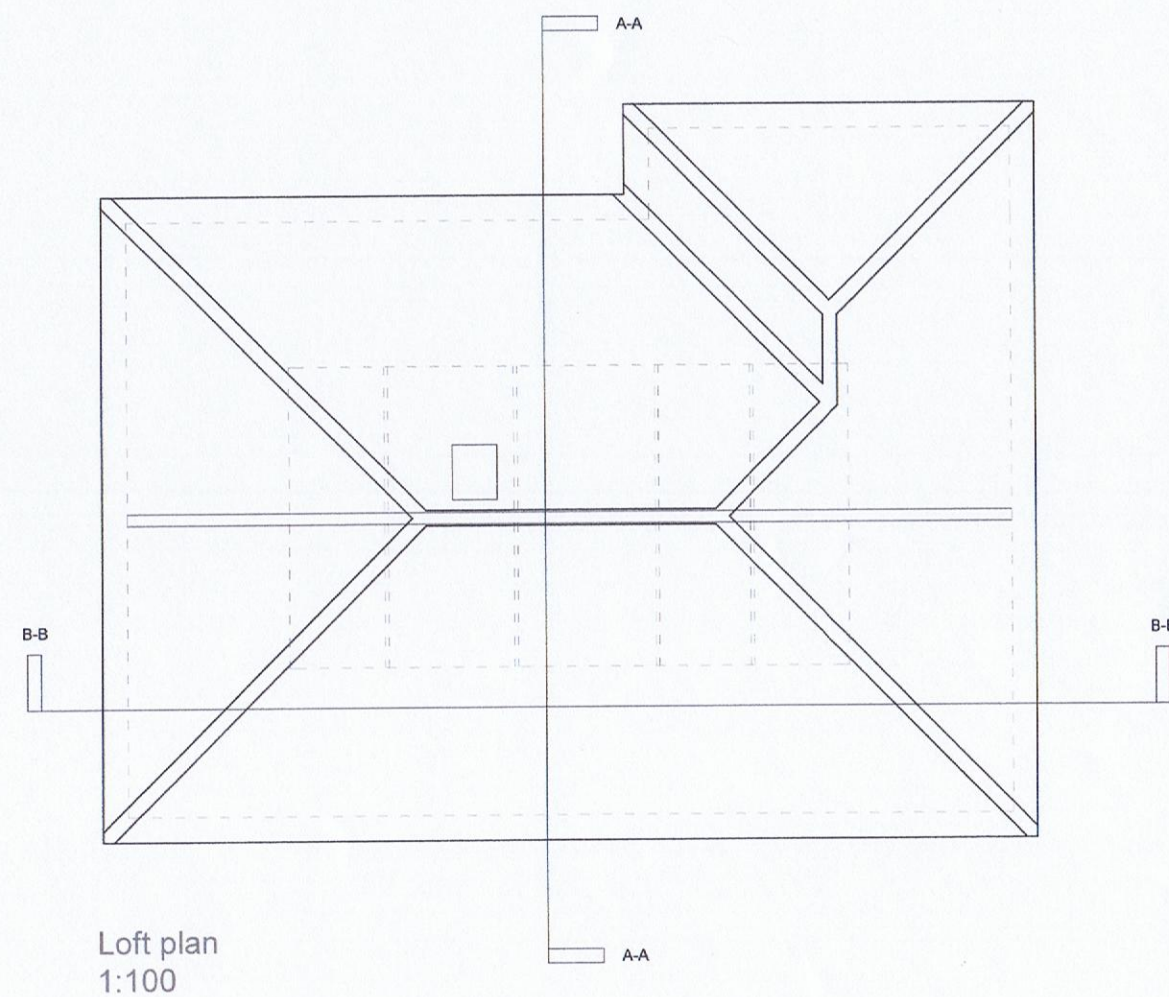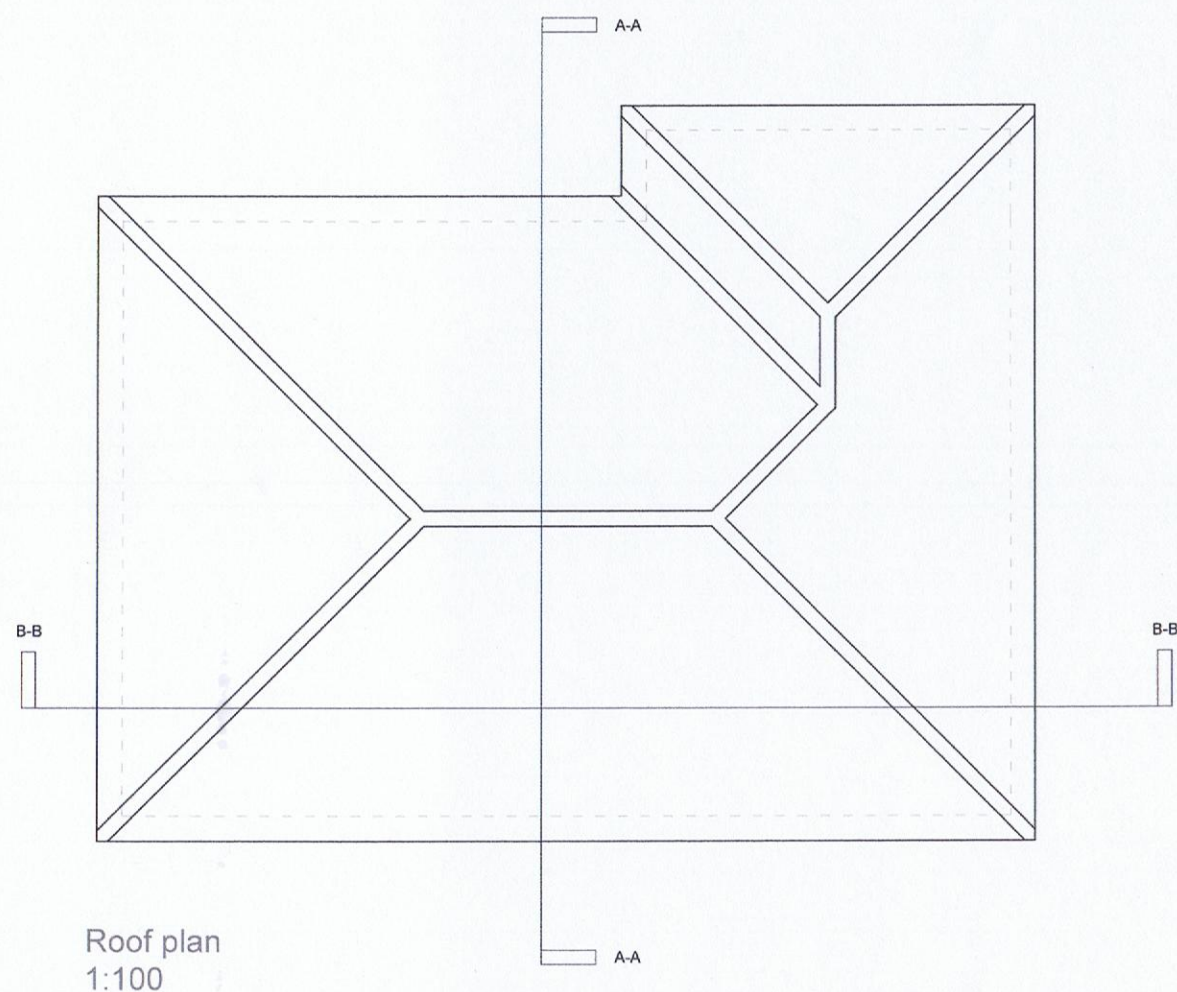

proposed conversion of garage, internal changes, etc, at 27a St Martins Approach, Ruislip. June '14. scale @A3size. drawing 4


M. Oakes, Registered Architect. 10 Parkfield Avenue, Hillingdon, Middlesex, UB10 0DF, Great Britain



1:100 @ A3
1:50 @ A1

As existing....

MICHAEL OAKES, B.A.Hons
Dipl. Architecture

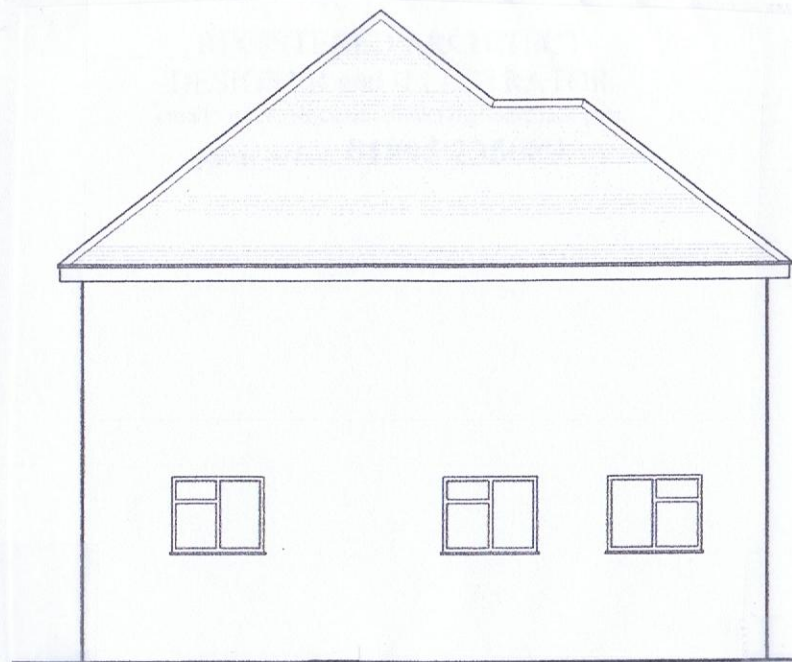

Side elevation
1:100



Front elevation
1:100




Rear elevation
1:100

elevations, all as existing..

proposed conversion of garage, internal changes, etc, at 27a St. Martins Approach, Ruislip. June '14. scale @A3 size.

M. Oakes, Registered Architect. 10 Parkfield Avenue, Hillingdon, Middlesex, UB10 0DF, Great Britain

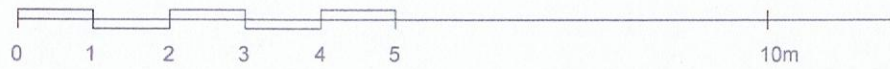


1:100 @ A3
1:50 @ A1


As existing....

MICHAEL OAKES, B.A.Hons
Dipl. Architecture


REGISTERED ARCHITECT
DESIGNER and ILLUSTRATOR
email: michaeloakesarchitect@googlemail.com
phone or fax. **01895 235089**

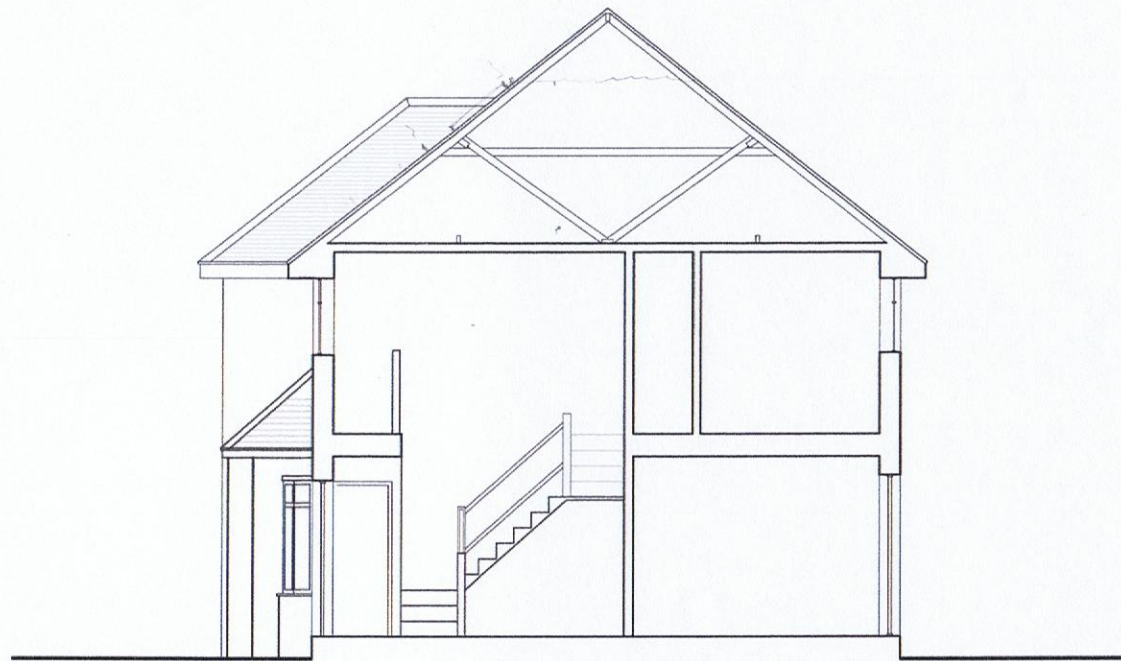


Section A-A
1:100

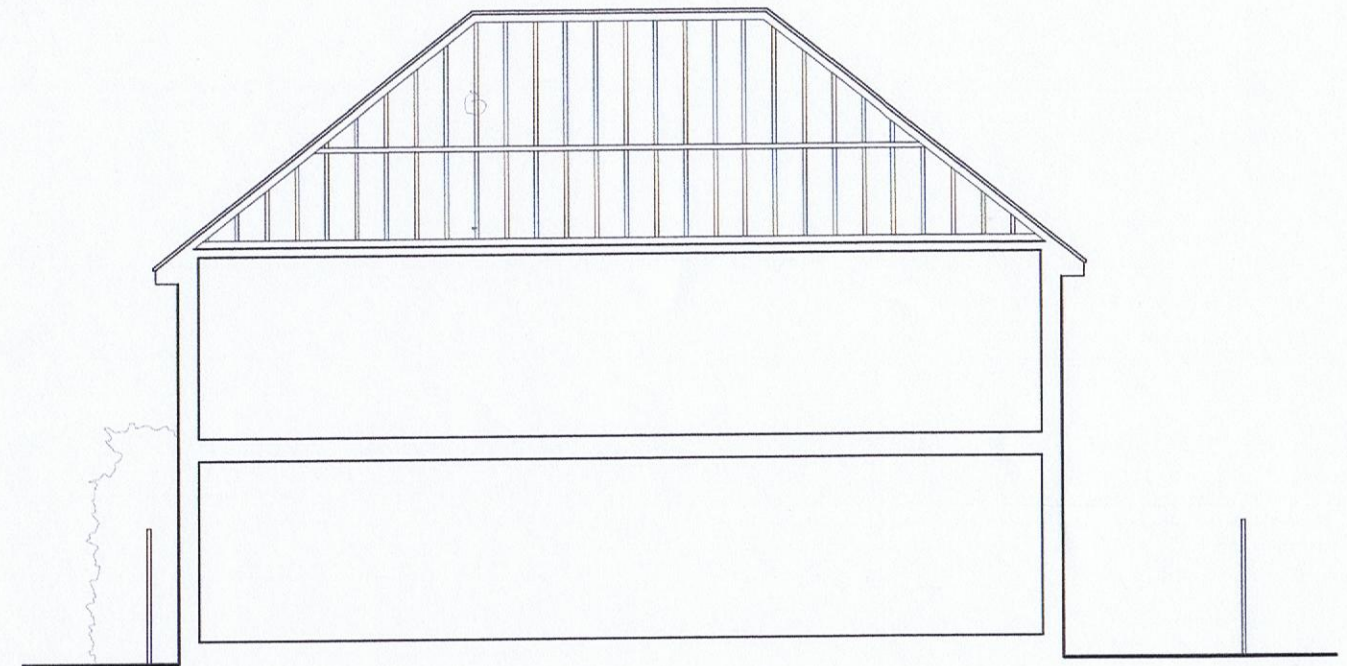

Section B-B
1:100

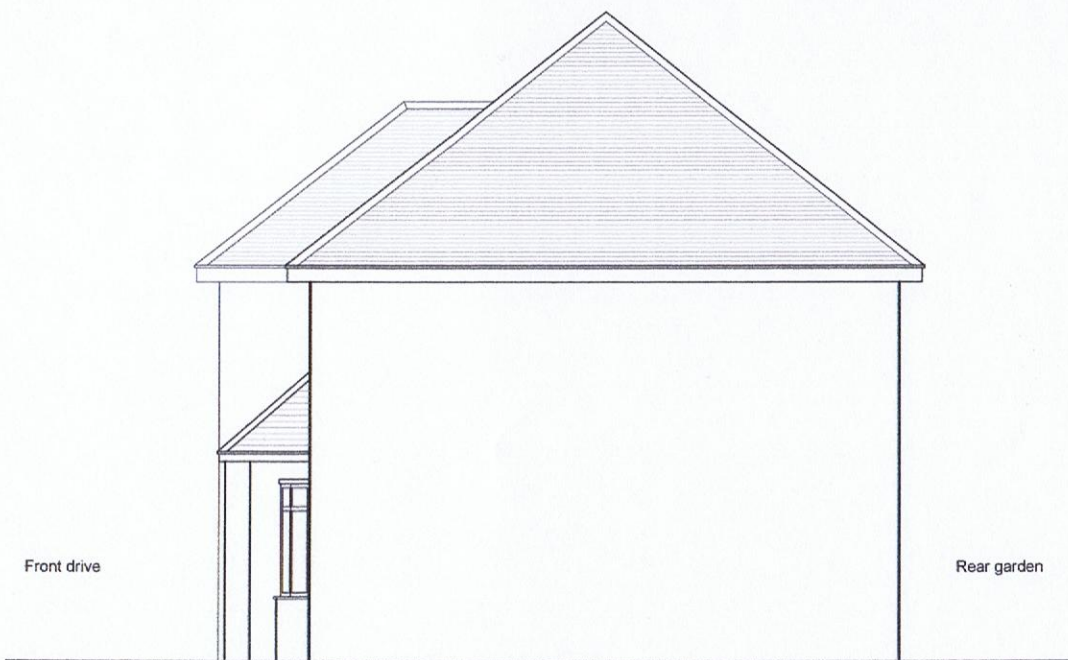

Side elevation
1:100

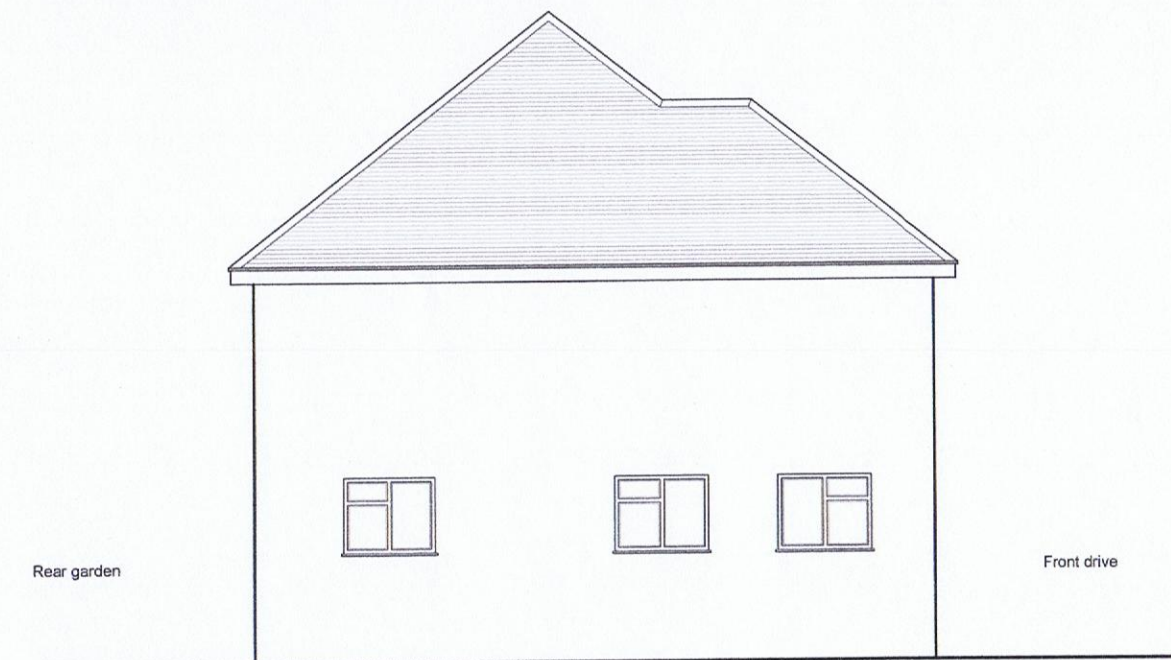

Side elevation
1:100

proposed conversion of garage, internal changes, etc, at 27a St. Martins Approach, Ruislip. June '14. scale @A3 size.

for Mr + Mrs Karuna

drawing 6