



ONE WAY
TRAVELING
DIRECTION

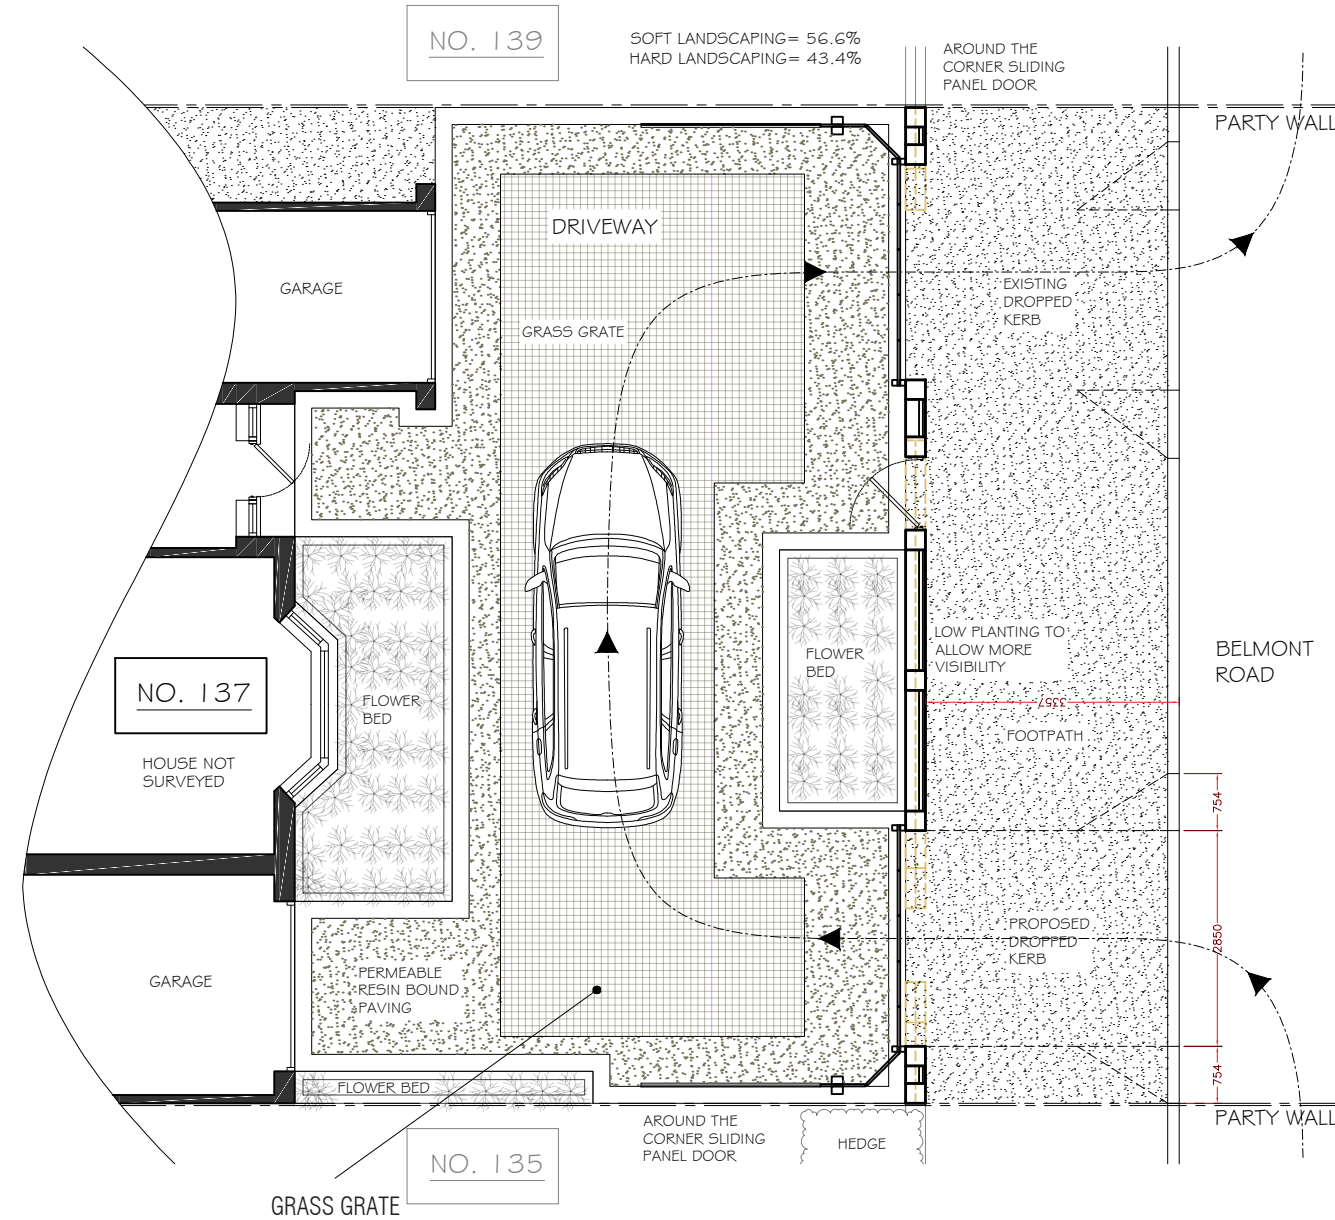

PROPOSED GROUND FLOOR PLAN 1:100



1:100

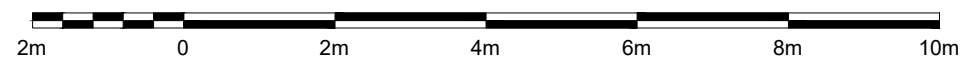

mza planning

planning permission without the headaches

14 Devonshire Mews
Chiswick
London, W4 2HA

T. 0844 500 5050
office@mzaplanning.com

Title: **PROPOSED PLAN & ELEVATION**

Dwg.No: **221-PROP-02**

REV A : 13-05-20

Project: 137 Belmont Road
Uxbridge
UB8 1QZ

Date: 22-02-20
Scale: 1:100 @ A3