



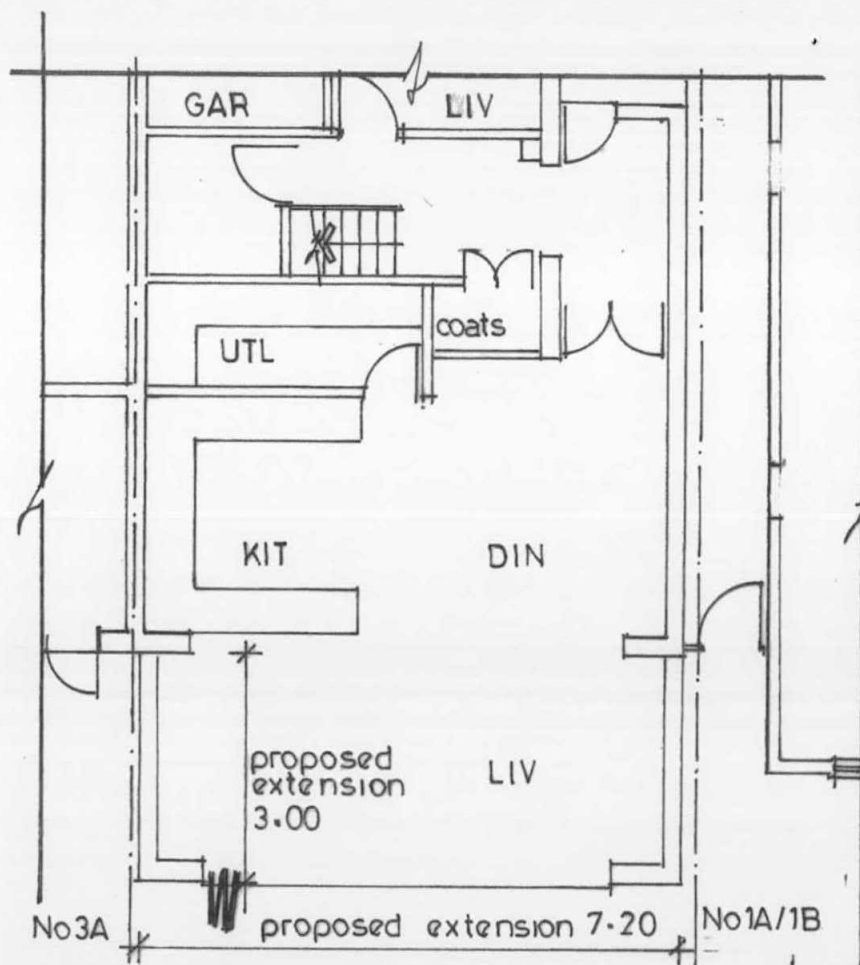


rear garden
GROUND FLOOR




REAR ELEVATION
External materials to match existing

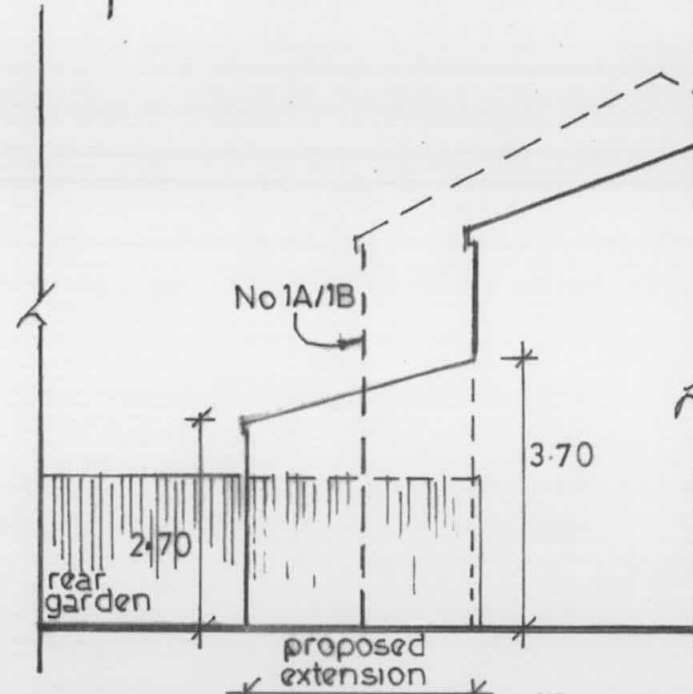


SIDE ELEVATION

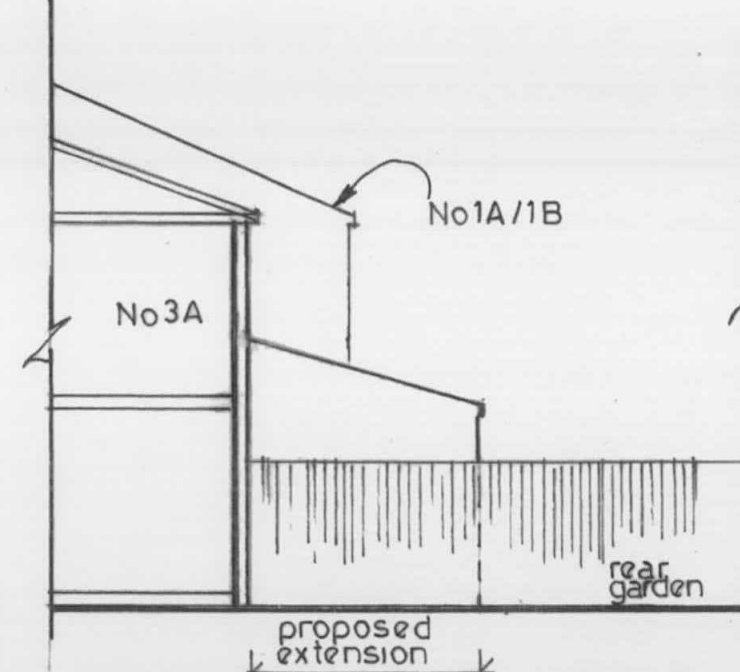


SIDE ELEVATION

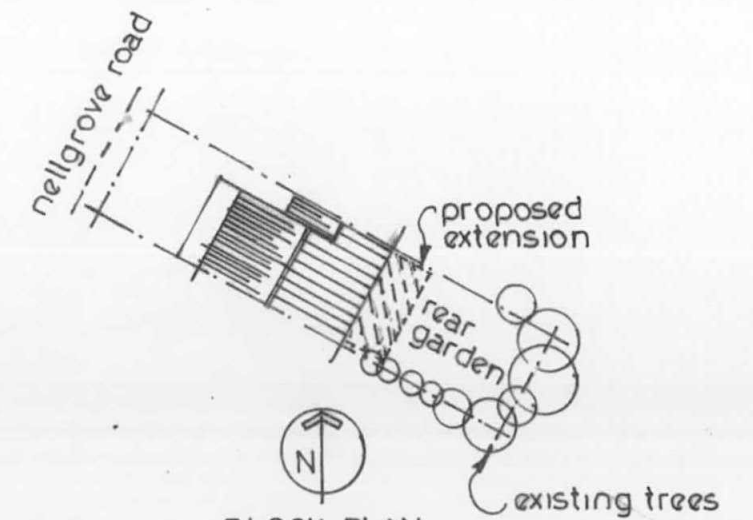

BLOCK PLAN
1:500

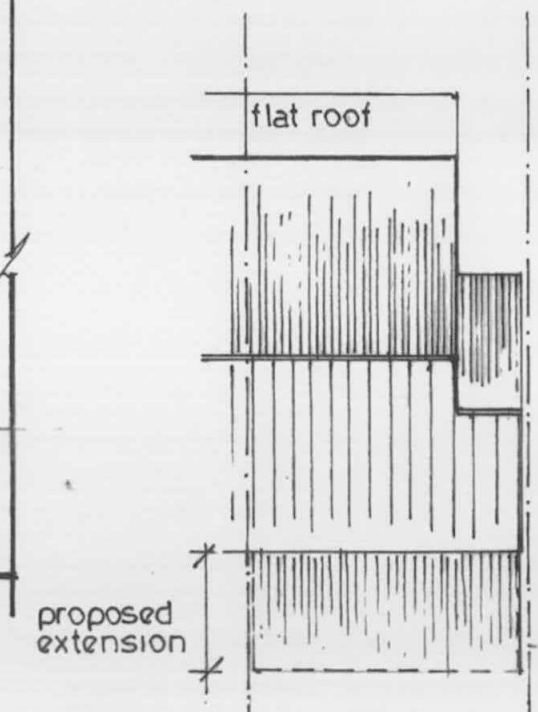

ROOF PLAN
1:200

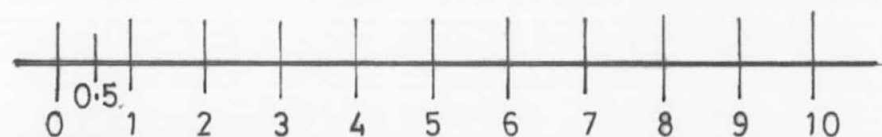

SCALE BAR
1:100 on A3

PROPOSED FLOOR PLAN, ELEVATIONS AND BLOCK PLAN

PROPOSED GROUND FLOOR REAR EXTENSION

AT:

1 NELLGROVE ROAD
UXBRIDGE

NR/ 03

1:100