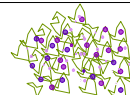
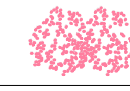
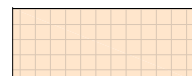
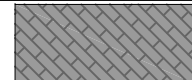
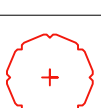


IMAGE	DRAWING	SPECIFICATION	SIZE
		ALYSSUM	Ultimate Height : 0.1-0.5 m Ultimate Spread: 0.5-1 m
		ERYSIMUM 'BOWLES'S MAUVE'	Ultimate Height : 0.1-0.5 m Ultimate Spread: 0.5-1 m
		GRASS - ROLAWN MEDALLION TURF	1 Roll/sq m
		REFUSE STORAGE	—
		SILVER GREY INDIANSTONE	—
		MARSHALLS DRIVEWAY PAVING	—
		NEW TREE (REPLACEMENT CHERRY TREE)	
		EXISTING TREE TO BE RETAINED	
		EXISTING TREE TO BE REMOVED	
		BUXUS SEMPERVIRENS 'BOX BALL'	
		650MM WIDE TAXUS (YEWE) HEDGING	

- | DRAWING TITLE PLANNING APPLICATION | | | | |
|---|------------|------|----------|----|
| SCALE | 1:200 | @ A1 | STATUS | PA |
| DATE | 07/04/2021 | | CHECKED | HM |
| JOB.NO. | 29-20-01 | | DRAWN | SG |
| DWG.NO. | PA-01 | | REVISION | |