
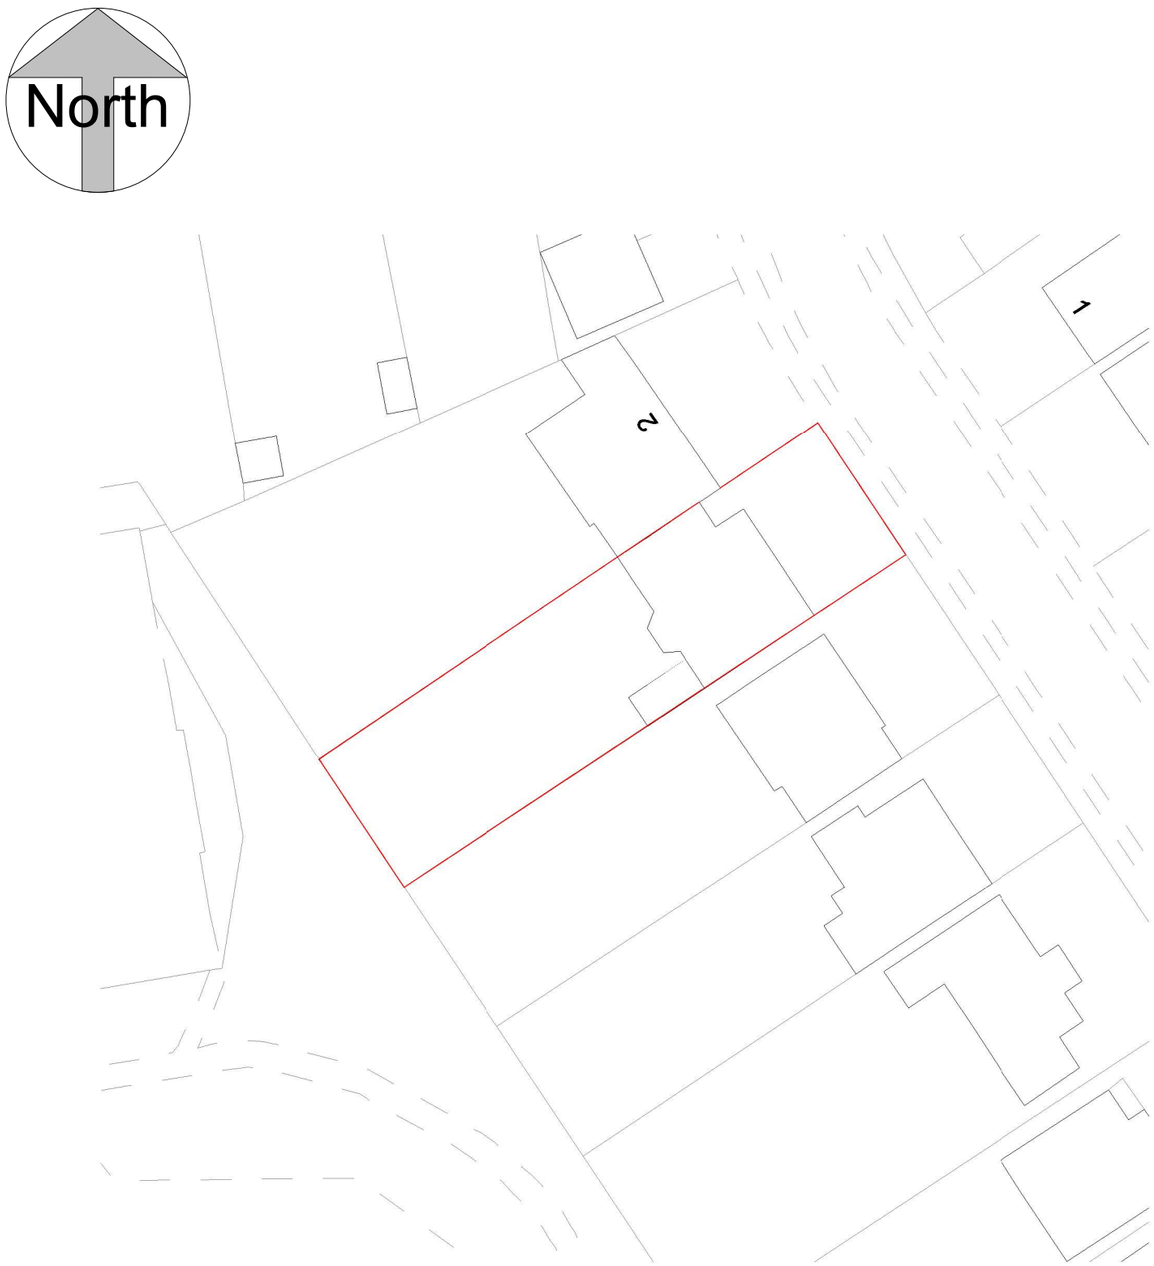


1 Block Plan Existing
1 : 500

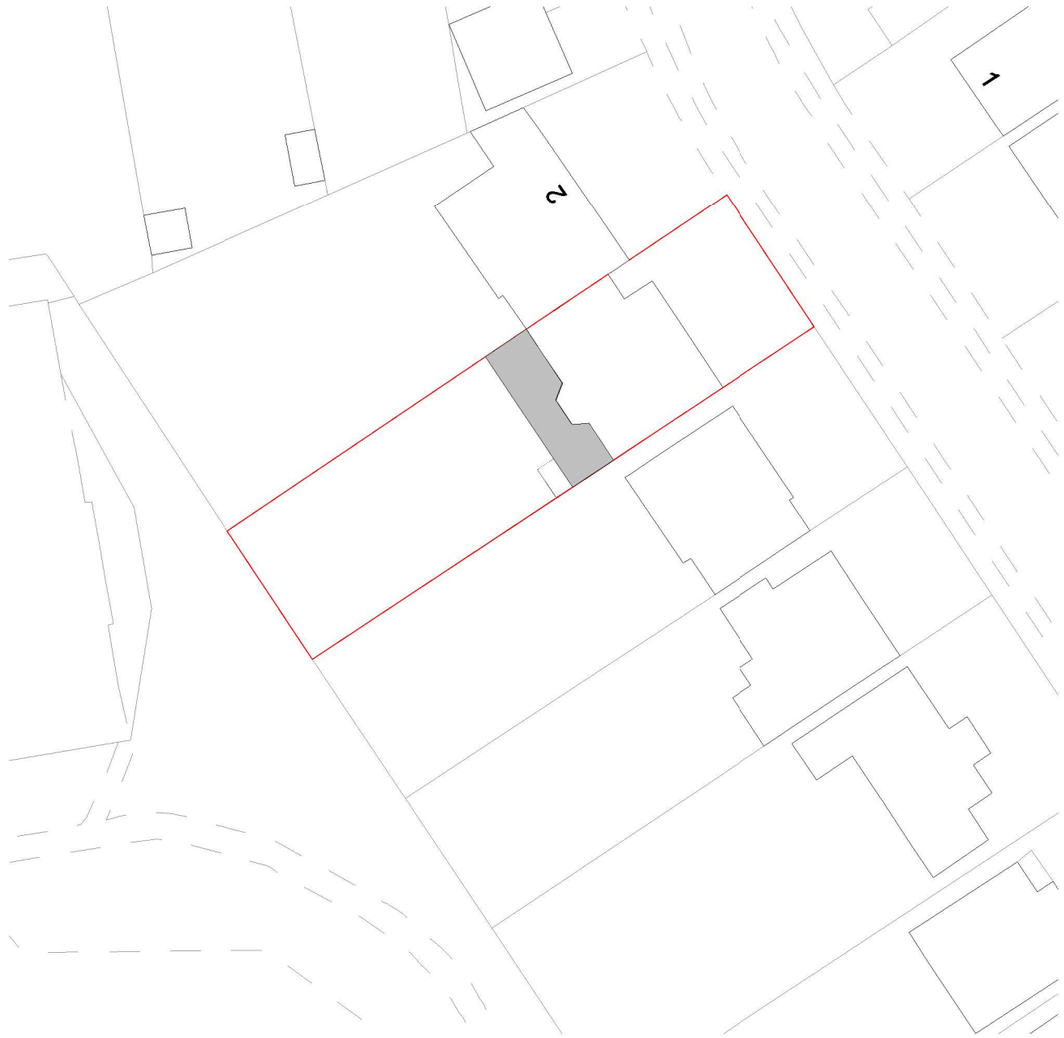

2 Block Plan Proposed
1 : 500

0 5m 10m 20m 30m 50m

TMDB LONDON

Unit 4A-4B Springfield Road
Hayes,
Middlesex,
UB4 0LD

t:0203 432 5269

www.tmdblondon.co.uk
info@tmdblondon.co.uk

General Notes:

Copyright The Market Design & Build. No implied licence exists. This drawing should not be used to calculate areas for the purposes of valuation. Do not scale this drawing. All dimensions to be checked on the site by the contractor and such dimensions to be their responsibility. All work must comply with relevant British Standards and Building Regulations requirements. Drawing errors and omissions to be reported to the architect. To be read in conjunction with Architect's specification and other consultant information. All fixed furniture drawn is for guidance only. Refer to separate drawings and schedules.

Drawing Status:

PLANNING

NOT FOR CONSTRUCTION

Rev.	Description	by	Date
P1	Issued for planning	AA	30/10/2026

Project Name
4 North Drive, Ruislip, HA4 8EZ

Clients Name
Daniel Smith


Drawing Title
Block Plan


Scale	Date	Drawn By
1:500@A3	Sept. 2026	AA

Drawing Number
260083-PL-D 0002

Issue Date	Checked	Revision
30/10/2026	PN	P1

All dimensions are approximate only have been added for information purposes only.
Dimensions should be checked prior to construction or manufacture

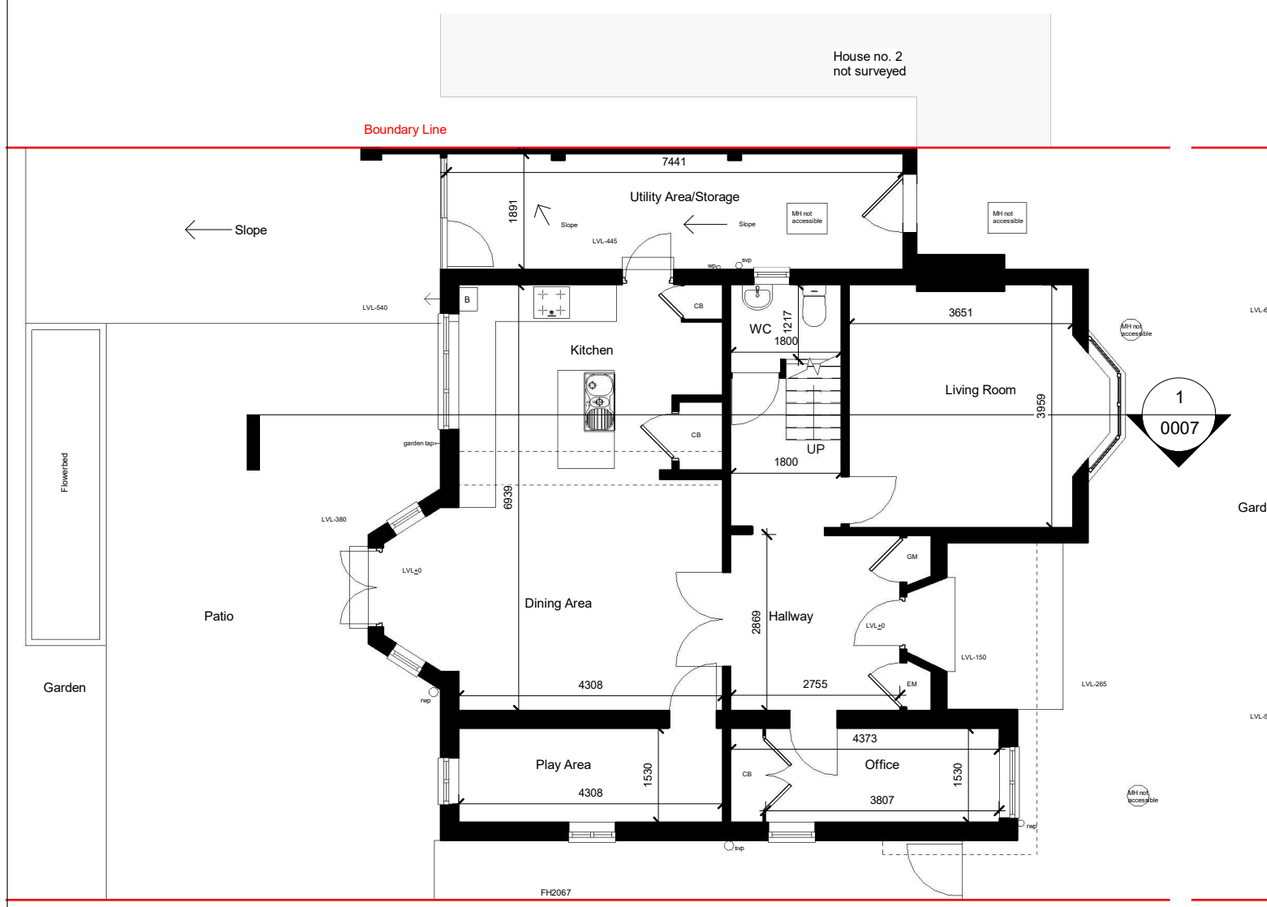

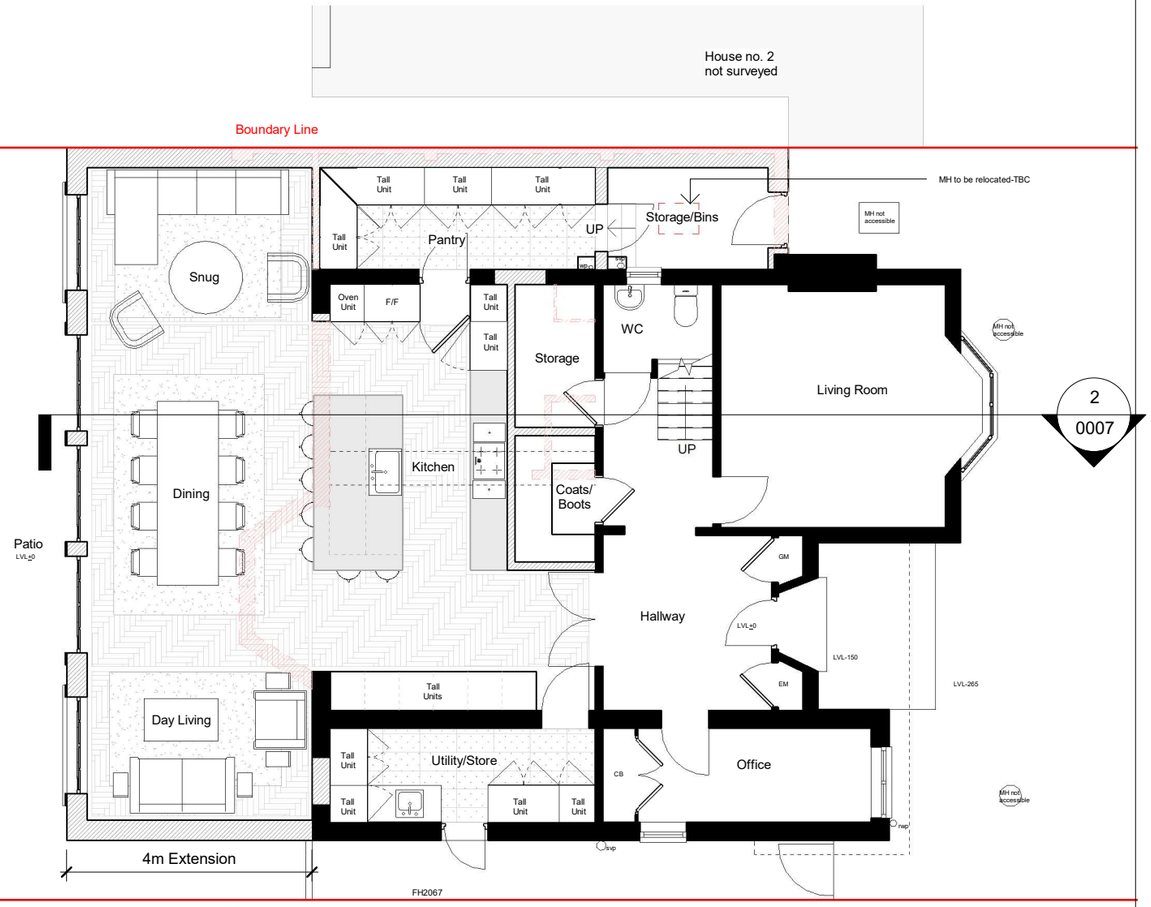

EXISTING

PROPOSED

DEMOLITION

SITE BOUNDARY

INDICATIVE STRUCTURE ABOVE
(REFER TO ENGINEERS INFORMATION)

1 **00 G.F. Existing**
1 : 100

2 **00 G.F. Proposed**
1 : 100

0 1m 2m 3m 4m 5m 6m 7m 8m 9m 10m

TMDB LONDON

Unit 4A-4B Springfield Road
Hayes,
Middlesex,
UB4 0LD

t:0203 432 5269

www.tmdblondon.co.uk
info@tmdblondon.co.uk

General Notes:

Copyright The Market Design & Build. No implied licence exists. This drawing should not be used to calculate areas for the purposes of valuation. Do not scale this drawing. All dimensions to be checked on the site by the contractor and such dimensions to be their responsibility. All work must comply with relevant British Standards and Building Regulations requirements. Drawing errors and omissions to be reported to the architect. To be read in conjunction with Architect's specification and other consultant information. All fixed furniture drawn is for guidance only. Refer to separate drawings and schedules.

Drawing Status:


PLANNING


NOT FOR CONSTRUCTION

Rev.	Description	by	Date
P1	Issued for planning	AA	30/10/2026

Project Name	4 North Drive, Ruislip, HA4 8EZ
Clients Name	Daniel Smith
Drawing Title	Ground Floor
Scale	1:100@A3
Date	Sept. 2026
Drawn By	AA
Drawing Number	260083-PL-D 0003
Issue Date	30/10/2026
Checked	PN
Revision	P1

All dimensions are approximate only have been added for information purposes only.
Dimensions should be checked prior to construction or manufacture

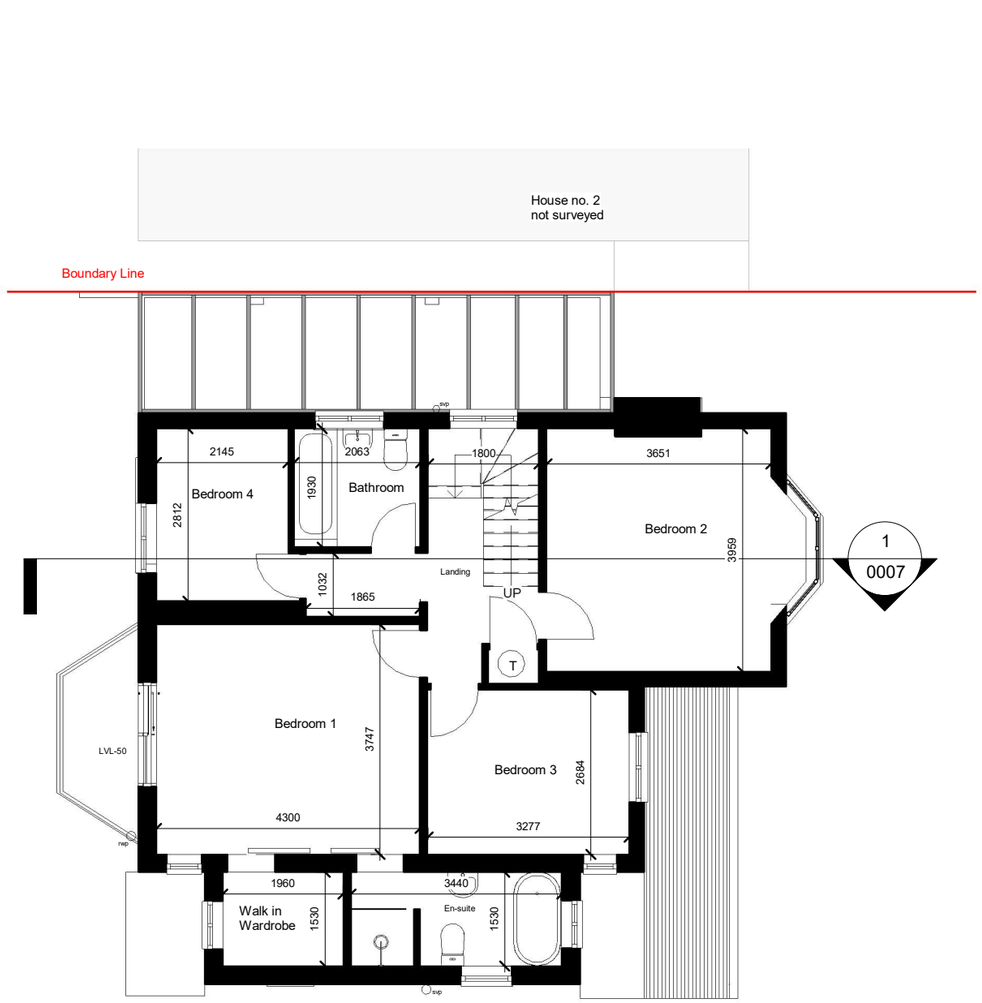

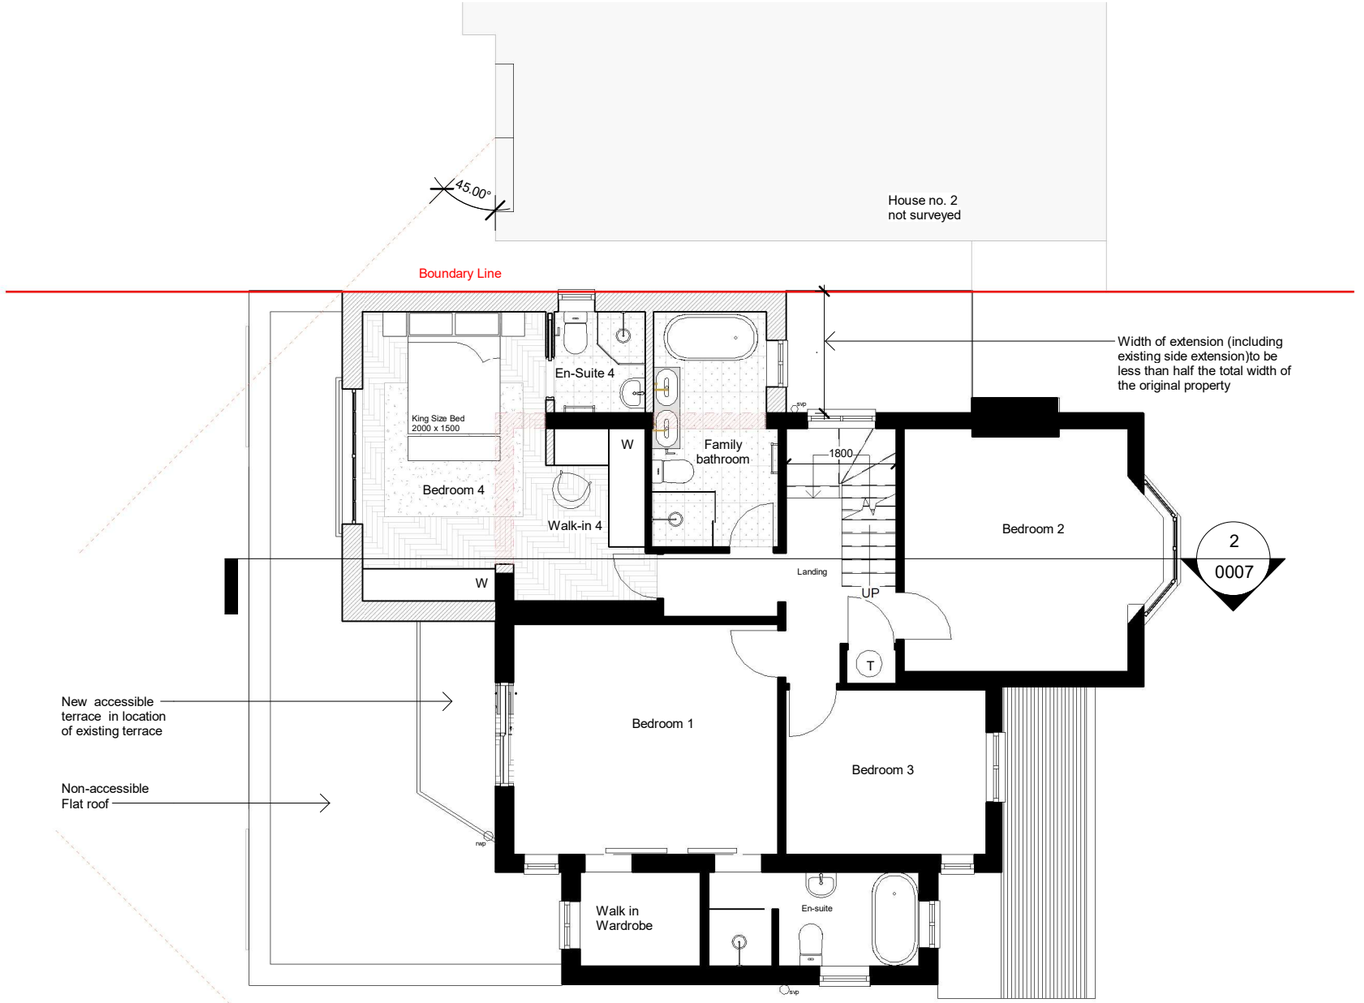

EXISTING

PROPOSED


DEMOLITION

SITE BOUNDARY

INDICATIVE STRUCTURE ABOVE
(REFER TO ENGINEERS INFORMATION)



1 **01 F.F Existing**
1 : 100

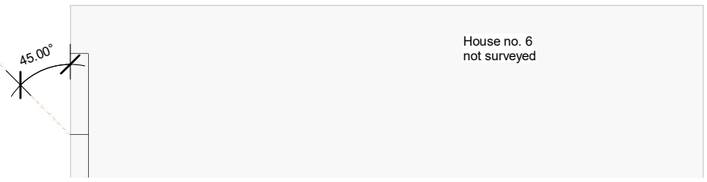

2 **01 F.F Proposed**
1 : 100

0 5m 10m

1m 2m 3m 4m 6m 7m 8m 9m

TMDB LONDON

Unit 4A-4B Springfield Road
Hayes,
Middlesex,
UB4 0LD

t:0203 432 5269

www.tmdblondon.co.uk
info@tmdblondon.co.uk

General Notes:

Copyright The Market Design & Build. No implied licence exists. This drawing should not be used to calculate areas for the purposes of valuation. Do not scale this drawing. All dimensions to be checked on the site by the contractor and such dimensions to be their responsibility. All work must comply with relevant British Standards and Building Regulations requirements. Drawing errors and omissions to be reported to the architect. To be read in conjunction with Architect's specification and other consultant information. All fixed furniture drawn is for guidance only. Refer to separate drawings and schedules.

Drawing Status:

PLANNING

NOT FOR CONSTRUCTION

Rev.	Description	by	Date
P1	Issued for planning	AA	30/10/2026

Project Name
4 North Drive, Ruislip, HA4 8EZ

Clients Name
Daniel Smith


Drawing Title
First Floor


Scale	Date	Drawn By
1:100@A3	Sept. 2026	AA

Drawing Number
260083-PL-D 0004

Issue Date	Checked	Revision
30/10/2026	PN	P1

All dimensions are approximate only have been added for information purposes only.
Dimensions should be checked prior to construction or manufacture

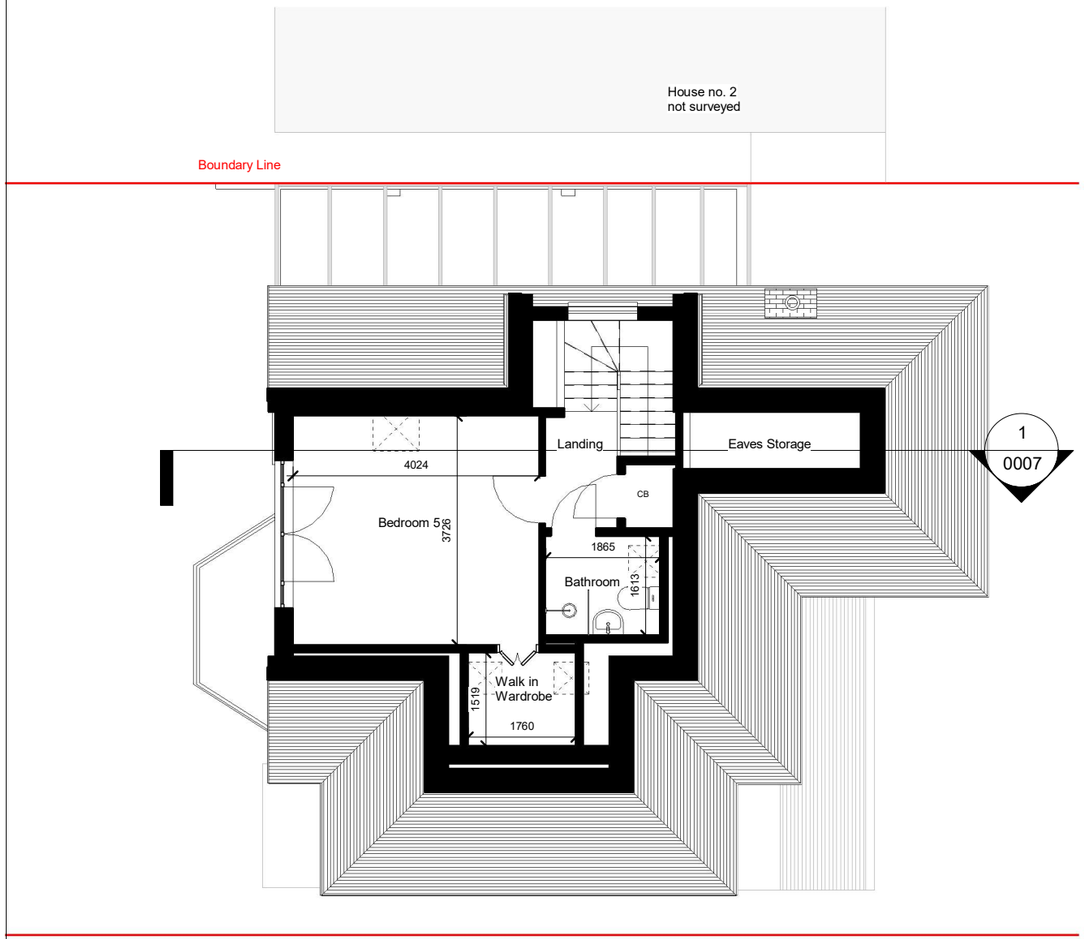

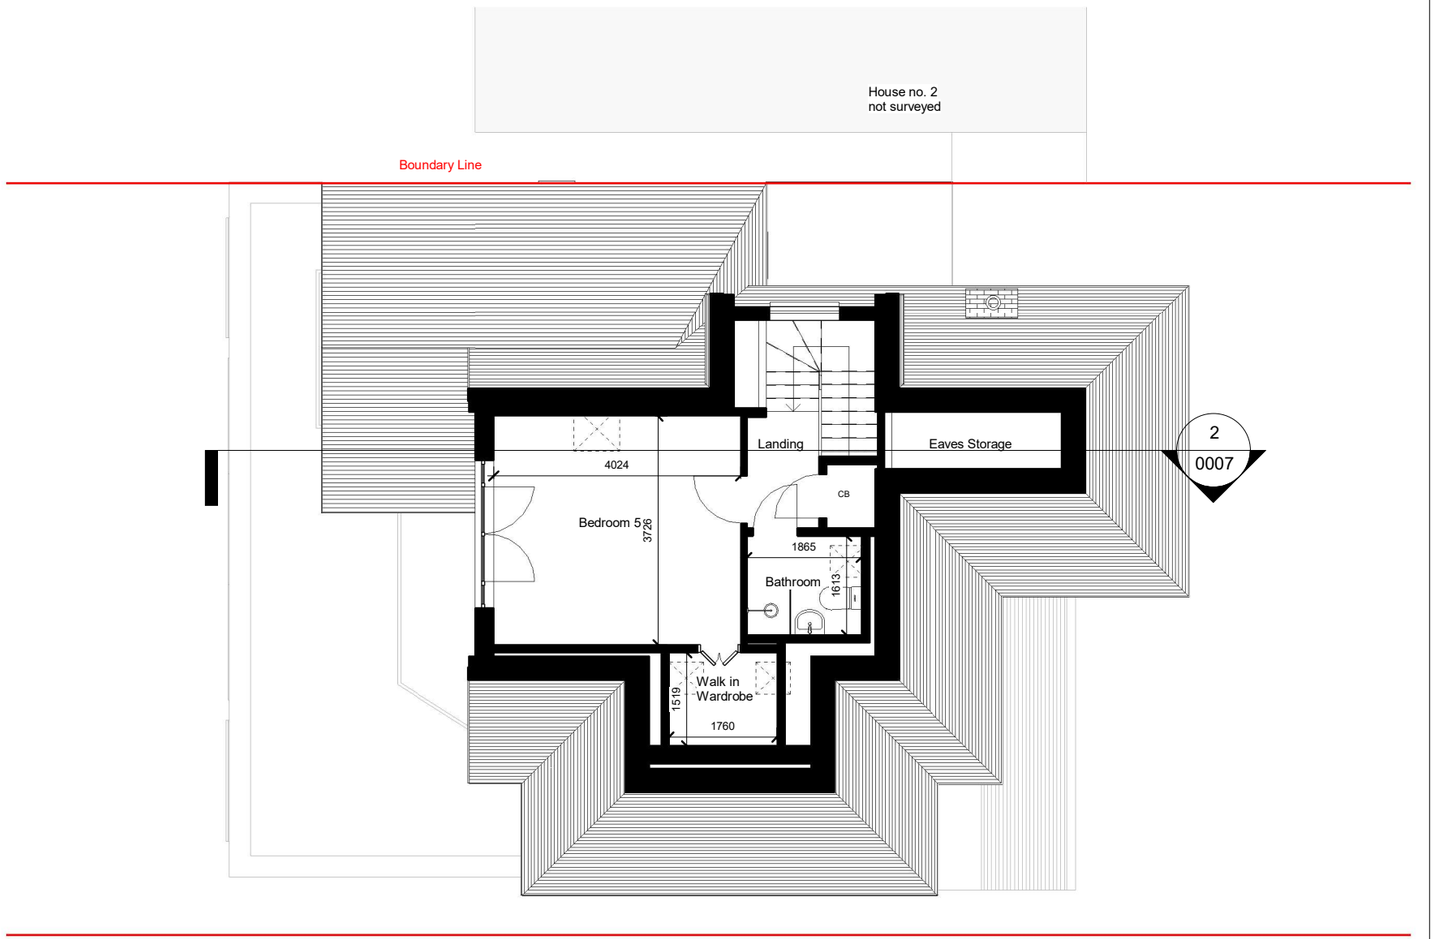

EXISTING

PROPOSED

DEMOLITION

SITE BOUNDARY

INDICATIVE STRUCTURE ABOVE
(REFER TO ENGINEERS INFORMATION)

1 **02 Loft Existing**
1 : 100

2 **02 Loft Proposed**
1 : 100

0 5m 10m
1m 2m 3m 4m 6m 7m 8m 9m

TMDB LONDON

Unit 4A-4B Springfield Road
Hayes,
Middlesex,
UB4 0LD

t:0203 432 5269

www.tmdblondon.co.uk
info@tmdblondon.co.uk

General Notes:

Copyright The Market Design & Build. No implied licence exists. This drawing should not be used to calculate areas for the purposes of valuation. Do not scale this drawing. All dimensions to be checked on the site by the contractor and such dimensions to be their responsibility. All work must comply with relevant British Standards and Building Regulations requirements. Drawing errors and omissions to be reported to the architect. To be read in conjunction with Architect's specification and other consultant information. All fixed furniture drawn is for guidance only. Refer to separate drawings and schedules.

Drawing Status:


PLANNING

NOT FOR CONSTRUCTION


Rev.	Description	by	Date
P1	Issued for planning	AA	30/10/2026

Project Name	4 North Drive, Ruislip, HA4 8EZ
Clients Name	Daniel Smith
Drawing Title	Loft Plans
Scale	1:100@A3
Date	Sept. 2026
Drawn By	AA
Drawing Number	260083-PL-D 0005
Issue Date	30/10/2026
Checked	PN
Revision	P1

All dimensions are approximate only have been added for information purposes only.
Dimensions should be checked prior to construction or manufacture

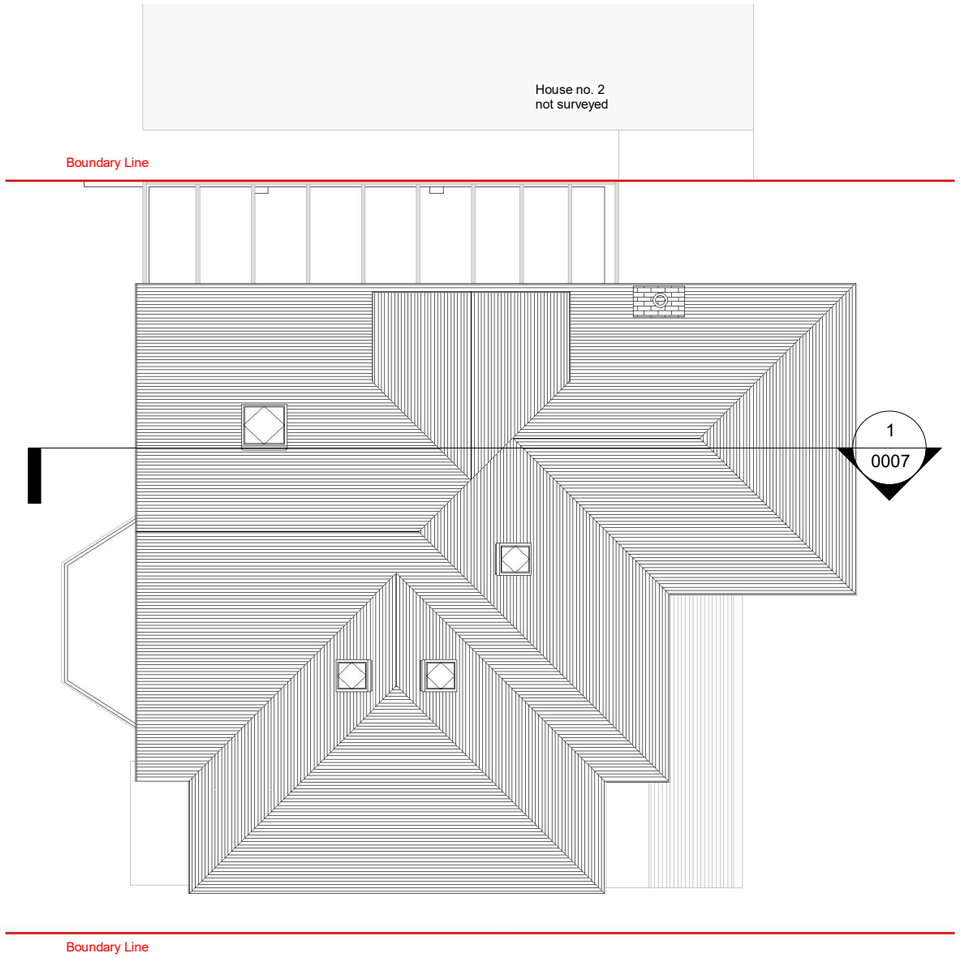

1 03 Roof Existing
1 : 100

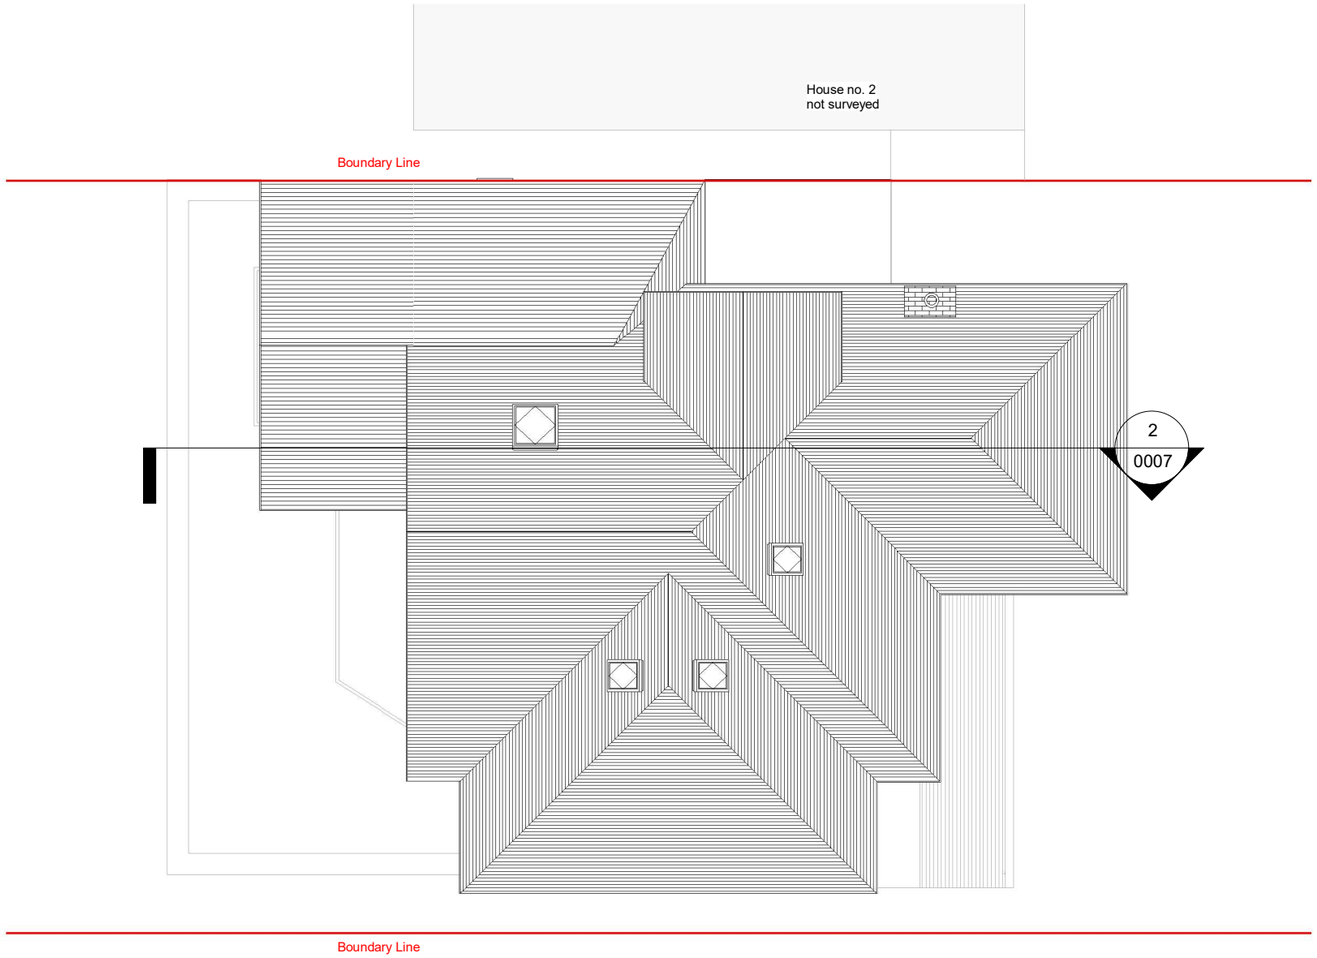

2 03 Roof Proposed
1 : 100

EXISTING
PROPOSED
DEMOLITION
SITE BOUNDARY
INDICATIVE STRUCTURE ABOVE
(REFER TO ENGINEERS INFORMATION)

0 1m 2m 3m 4m 5m 6m 7m 8m 9m 10m

TMDB LONDON

Unit 4A-4B Springfield Road
Hayes,
Middlesex,
UB4 0LD

t:0203 432 5269

www.tmdblondon.co.uk
info@tmdblondon.co.uk

General Notes:

Copyright The Market Design & Build. No implied licence exists. This drawing should not be used to calculate areas for the purposes of valuation. Do not scale this drawing. All dimensions to be checked on the site by the contractor and such dimensions to be their responsibility. All work must comply with relevant British Standards and Building Regulations requirements. Drawing errors and omissions to be reported to the architect. To be read in conjunction with Architect's specification and other consultant information. All fixed furniture drawn is for guidance only. Refer to separate drawings and schedules.

Drawing Status:

PLANNING

NOT FOR CONSTRUCTION

Rev.	Description	by	Date
P1	Issued for planning	AA	30/10/2026

Project Name
4 North Drive, Ruislip, HA4 8EZ

Clients Name
Daniel Smith

Drawing Title
Roof Plans

Scale	Date	Drawn By
1:100@A3	Sept. 2026	AA


Drawing Number
260083-PL-D 0006

Issue Date	Checked	Revision
30/10/2026	PN	P1

All dimensions are approximate only have been added for information purposes only.
Dimensions should be checked prior to construction or manufacture



1 Section 1 - Existing
1 : 100

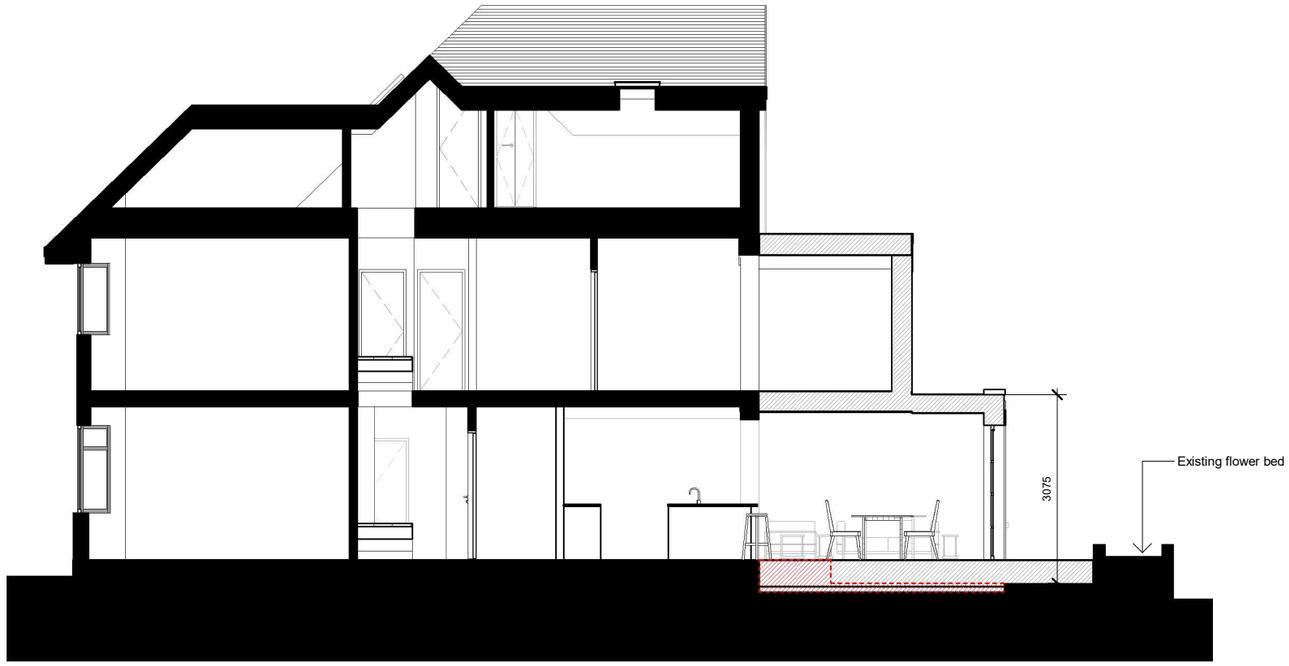

2 Section 1 - Proposed
1 : 100

EXISTING
PROPOSED
DEMOLITION
SITE BOUNDARY
INDICATIVE STRUCTURE ABOVE
(REFER TO ENGINEERS INFORMATION)

0 5m 10m
1m 2m 3m 4m 6m 7m 8m 9m

TMDB LONDON

Unit 4A-4B Springfield Road
Hayes,
Middlesex,
UB4 0LD

t:0203 432 5269

www.tmdblondon.co.uk
info@tmdblondon.co.uk

General Notes:

Copyright The Market Design & Build. No implied licence exists. This drawing should not be used to calculate areas for the purposes of valuation. Do not scale this drawing. All dimensions to be checked on the site by the contractor and such dimensions to be their responsibility. All work must comply with relevant British Standards and Building Regulations requirements. Drawing errors and omissions to be reported to the architect. To be read in conjunction with Architect's specification and other consultant information. All fixed furniture drawn is for guidance only. Refer to separate drawings and schedules.

Drawing Status:

PLANNING

NOT FOR CONSTRUCTION

Rev.	Description	by	Date
P1	Issued for planning	AA	30/10/2026

Project Name
4 North Drive, Ruislip, HA4 8EZ

Clients Name
Daniel Smith

Drawing Title
Section 1

Scale	Date	Drawn By
1:100@A3	Sept. 2026	AA

Drawing Number
260083-PL-D 0007

Issue Date	Checked	Revision
30/10/2026	PN	P1



1 Front elevation - Existing
1 : 100

All proposed materials to match existing



2 Front elevation - Proposed
1 : 100

EXISTING
PROPOSED
DEMOLITION
SITE BOUNDARY
INDICATIVE STRUCTURE ABOVE
(REFER TO ENGINEERS INFORMATION)

0 1m 2m 3m 4m 5m 6m 7m 8m 9m 10m

TMDB LONDON

Unit 4A-4B Springfield Road
Hayes,
Middlesex,
UB4 0LD

t:0203 432 5269

www.tmdblondon.co.uk
info@tmdblondon.co.uk

General Notes:

Copyright The Market Design & Build. No implied licence exists. This drawing should not be used to calculate areas for the purposes of valuation. Do not scale this drawing. All dimensions to be checked on the site by the contractor and such dimensions to be their responsibility. All work must comply with relevant British Standards and Building Regulations requirements. Drawing errors and omissions to be reported to the architect. To be read in conjunction with Architect's specification and other consultant information. All fixed furniture drawn is for guidance only. Refer to separate drawings and schedules.

Drawing Status:

PLANNING

NOT FOR CONSTRUCTION

Rev.	Description	by	Date
P1	Issued for planning	AA	30/10/2026

Project Name
4 North Drive, Ruislip, HA4 8EZ

Clients Name
Daniel Smith

Drawing Title
Front Elevation

Scale	Date	Drawn By
1:100@A3	Sept. 2026	AA


Drawing Number
260083-PL-D 0009

Issue Date	Checked	Revision
30/10/2026	PN	P1

All proposed materials to match existing



1 Rear elevation - Existing
1 : 100

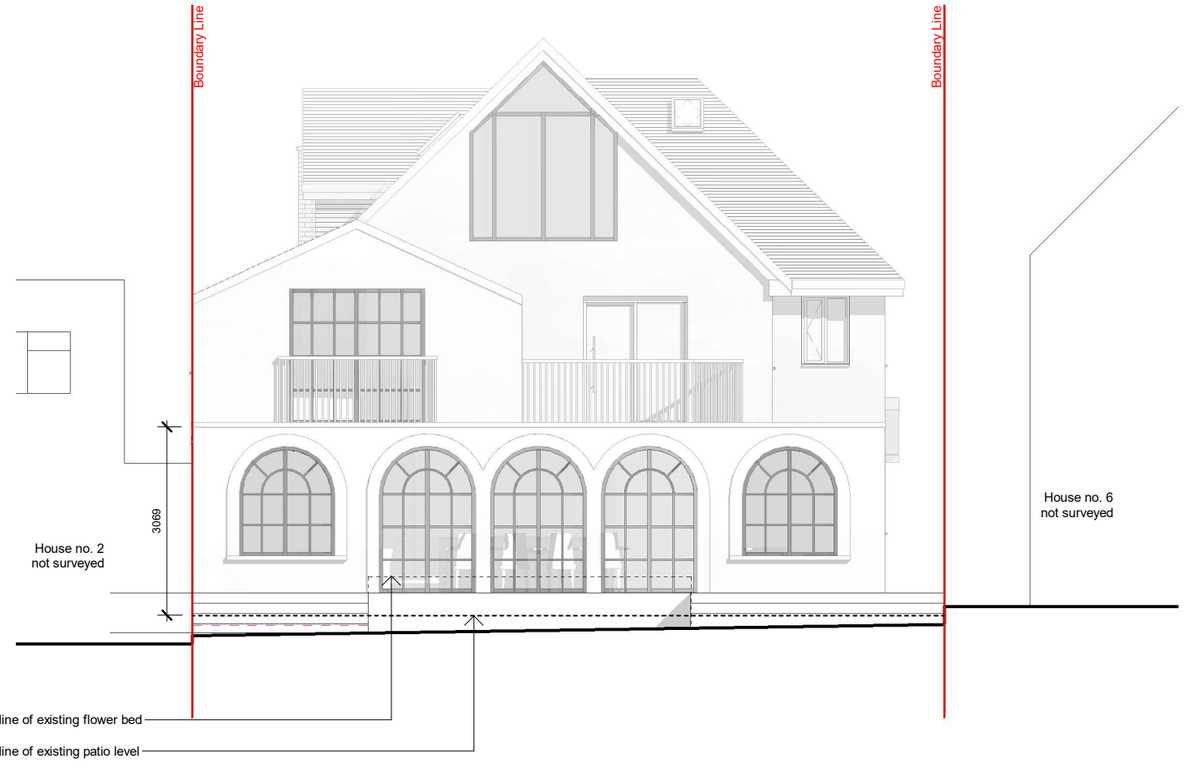

2 Rear elevation - Proposed
1 : 100

EXISTING
PROPOSED
DEMOLITION
SITE BOUNDARY
INDICATIVE STRUCTURE ABOVE
(REFER TO ENGINEERS INFORMATION)

0 5m 10m
1m 2m 3m 4m 6m 7m 8m 9m

TMDB LONDON

Unit 4A-4B Springfield Road
Hayes,
Middlesex,
UB4 0LD

t:0203 432 5269

www.tmdblondon.co.uk
info@tmdblondon.co.uk

General Notes:

Copyright The Market Design & Build. No implied licence exists. This drawing should not be used to calculate areas for the purposes of valuation. Do not scale this drawing. All dimensions to be checked on the site by the contractor and such dimensions to be their responsibility. All work must comply with relevant British Standards and Building Regulations requirements. Drawing errors and omissions to be reported to the architect. To be read in conjunction with Architect's specification and other consultant information. All fixed furniture drawn is for guidance only. Refer to separate drawings and schedules.

Drawing Status:

PLANNING

NOT FOR CONSTRUCTION

Rev.	Description	by	Date
P1	Issued for planning	AA	30/10/2026

Project Name
4 North Drive, Ruislip, HA4 8EZ

Clients Name
Daniel Smith

Drawing Title
Rear Elevation

Scale	Date	Drawn By
1:100@A3	Sept. 2026	AA


Drawing Number
260083-PL-D 0010

Issue Date	Checked	Revision
30/10/2026	PN	P1



1 Side elevation 1- Existing
1 : 100

All proposed materials to match existing

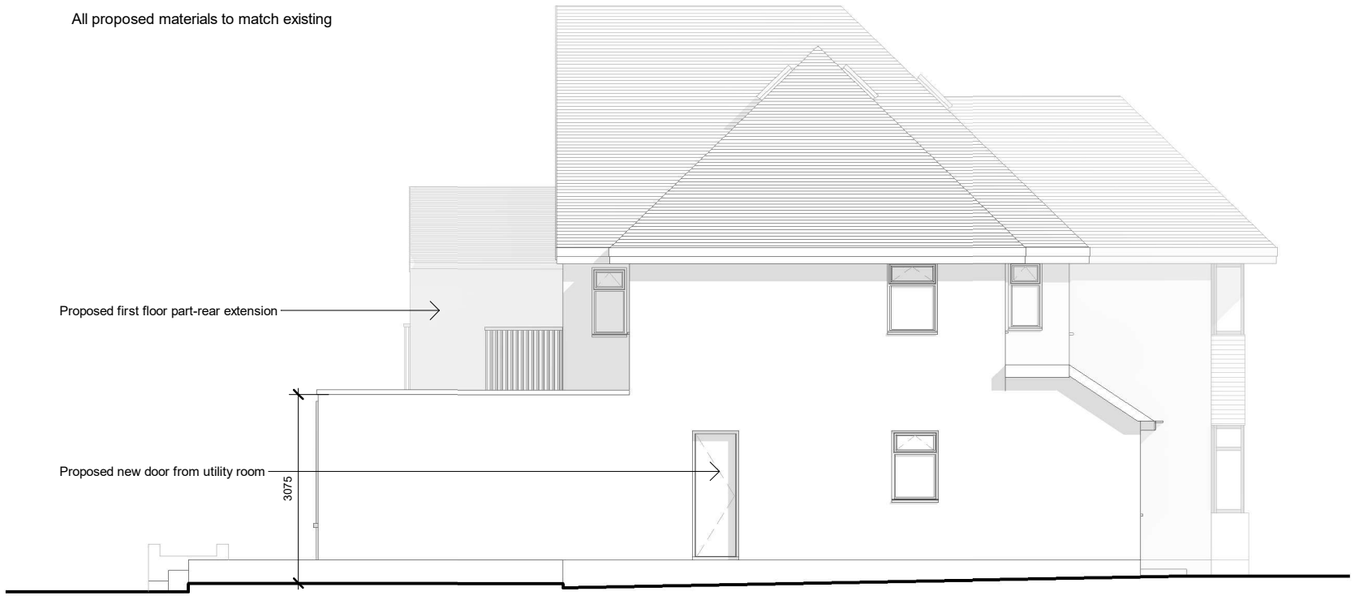

2 Side elevation 1- Proposed
1 : 100

EXISTING
PROPOSED
DEMOLITION
SITE BOUNDARY
INDICATIVE STRUCTURE ABOVE
(REFER TO ENGINEERS INFORMATION)

0 5m 10m
1m 2m 3m 4m 6m 7m 8m 9m

TMDB LONDON

Unit 4A-4B Springfield Road
Hayes,
Middlesex,
UB4 0LD

t:0203 432 5269

www.tmdblondon.co.uk
info@tmdblondon.co.uk

General Notes:

Copyright The Market Design & Build. No implied licence exists. This drawing should not be used to calculate areas for the purposes of valuation. Do not scale this drawing. All dimensions to be checked on the site by the contractor and such dimensions to be their responsibility. All work must comply with relevant British Standards and Building Regulations requirements. Drawing errors and omissions to be reported to the architect. To be read in conjunction with Architect's specification and other consultant information. All fixed furniture drawn is for guidance only. Refer to separate drawings and schedules.

Drawing Status:

PLANNING

NOT FOR CONSTRUCTION

Rev.	Description	by	Date
P1	Issued for planning	AA	30/10/2026

Project Name
4 North Drive, Ruislip, HA4 8EZ

Clients Name
Daniel Smith

Drawing Title
Side Elevation 1

Scale	Date	Drawn By
1:100@A3	Sept. 2026	AA


Drawing Number
260083-PL-D 0011

Issue Date	Checked	Revision
30/10/2026	PN	P1



1 Side elevation 2- Existing
1 : 100

All proposed materials to match existing

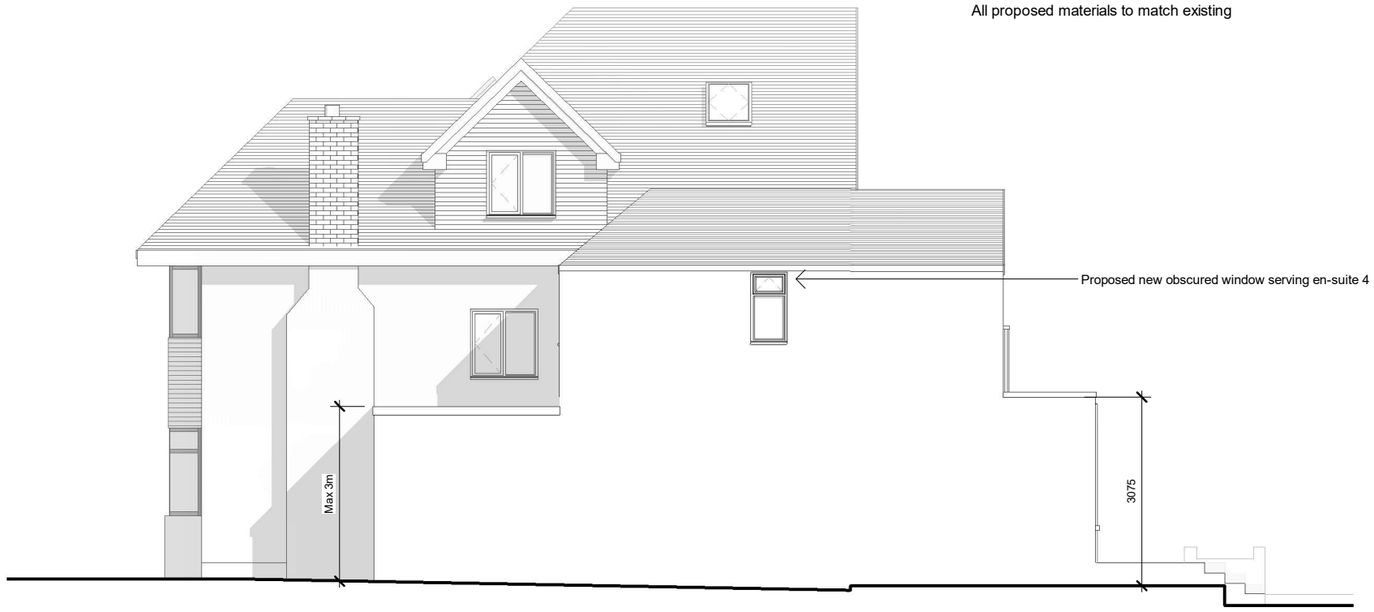

2 Side elevation 2- Proposed
1 : 100

EXISTING
PROPOSED
DEMOLITION
SITE BOUNDARY
INDICATIVE STRUCTURE ABOVE
(REFER TO ENGINEERS INFORMATION)

0 1m 2m 3m 4m 5m 6m 7m 8m 9m 10m

TMDB LONDON

Unit 4A-4B Springfield Road
Hayes,
Middlesex,
UB4 0LD

t:0203 432 5269

www.tmdblondon.co.uk
info@tmdblondon.co.uk

General Notes:

Copyright The Market Design & Build. No implied licence exists. This drawing should not be used to calculate areas for the purposes of valuation. Do not scale this drawing. All dimensions to be checked on the site by the contractor and such dimensions to be their responsibility. All work must comply with relevant British Standards and Building Regulations requirements. Drawing errors and omissions to be reported to the architect. To be read in conjunction with Architect's specification and other consultant information. All fixed furniture drawn is for guidance only. Refer to separate drawings and schedules.

Drawing Status:

PLANNING

NOT FOR CONSTRUCTION

Rev.	Description	by	Date
P1	Issued for planning	AA	30/10/2026

Project Name
4 North Drive, Ruislip, HA4 8EZ


Clients Name
Daniel Smith

Drawing Title
Side Elevation 2


Scale	Date	Drawn By
1:100@A3	Sept. 2026	AA

Drawing Number
260083-PL-D 0012

Issue Date	Checked	Revision
30/10/2026	PN	P1

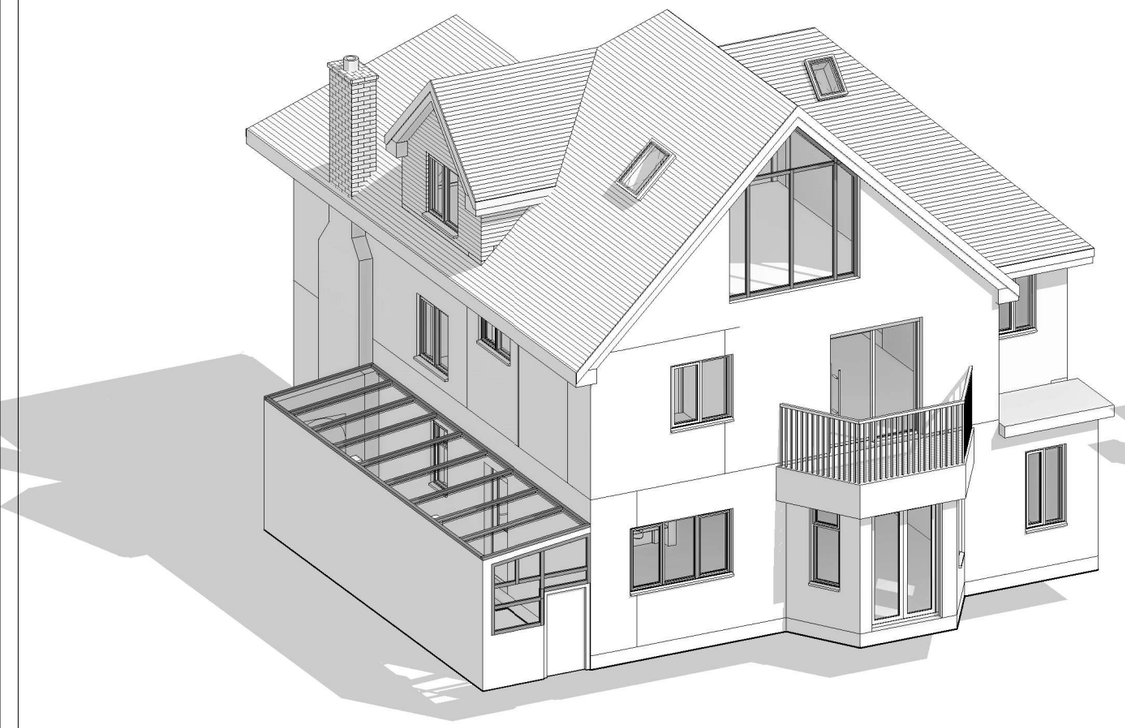

1 3D Existing

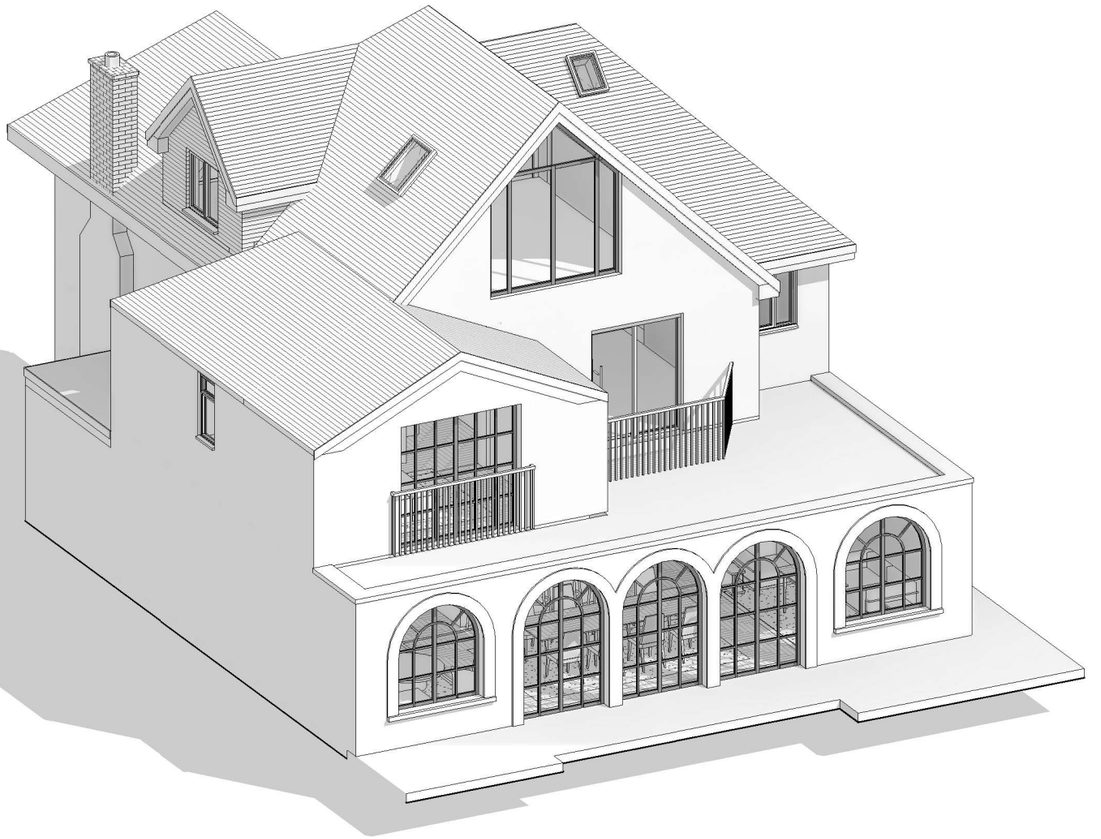

2 3D Proposed

TMDB
LONDON

Unit 4A-4B Springfield Road
Hayes,
Middlesex,
UB4 0LD

t:0203 432 5269

www.tmdblondon.co.uk
info@tmdblondon.co.uk

General Notes:

Copyright The Market Design & Build. No implied licence exists. This drawing should not be used to calculate areas for the purposes of valuation. Do not scale this drawing. All dimensions to be checked on the site by the contractor and such dimensions to be their responsibility. All work must comply with relevant British Standards and Building Regulations requirements. Drawing errors and omissions to be reported to the architect. To be read in conjunction with Architect's specification and other consultant information. All fixed furniture drawn is for guidance only. Refer to separate drawings and schedules.

Drawing Status:

PLANNING

NOT FOR CONSTRUCTION

Rev.	Description	by	Date
P1	Issued for planning	AA	30/10/2026

Project Name
4 North Drive, Ruislip, HA4 8EZ

Clients Name
Daniel Smith

Drawing Title
3D View

Scale	Date	Drawn By
	Sept. 2026	AA

Drawing Number
260083-PL-D 0013

Issue Date	Checked	Revision
30/10/2026	PN	P1